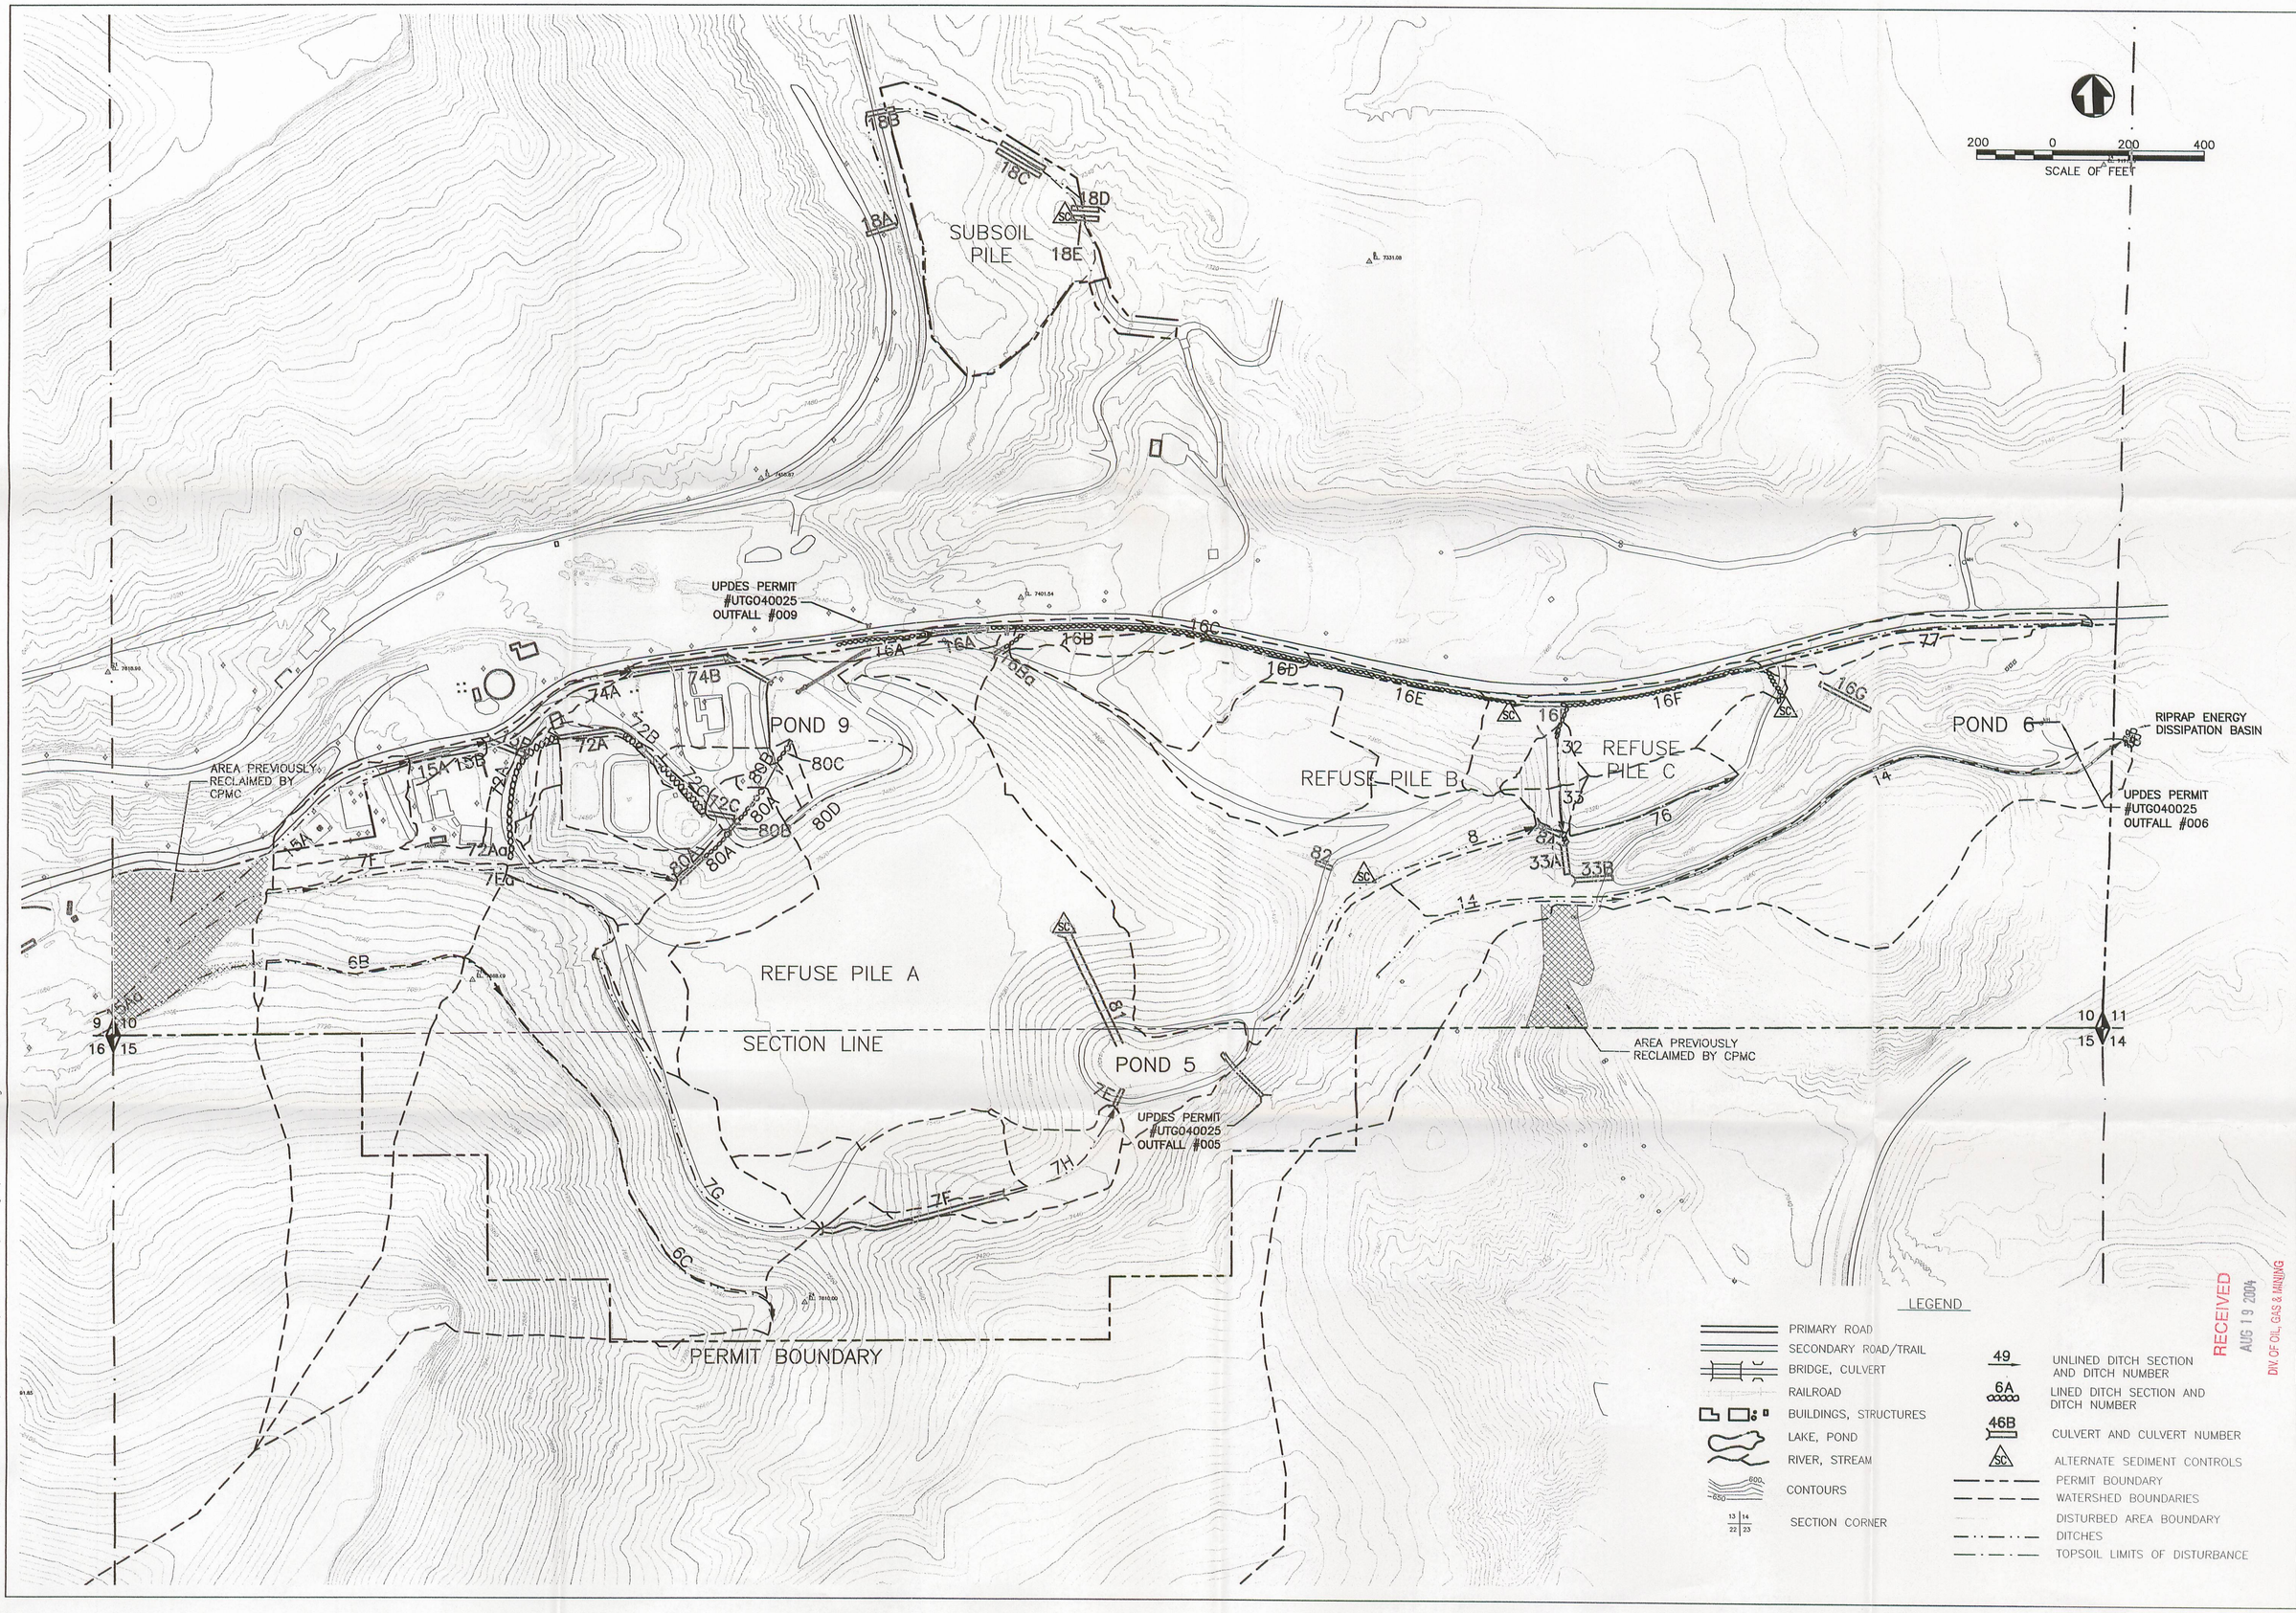

RECEIVED
AUG 19 2004
DIV. OF OIL, GAS & MINING

LICENSED PROFESSIONAL ENGINEER
No. 187727
S. SCOTT CARLSON
STATE OF UTAH

DATE: 02-07-03
PLOT DATE:
SCALE: SEE SCALE BAR
PROJECT NUMBER: 8SUN0106

SCA / STAR POINT WASTE FUEL REFUSE PILE SURFACE WATER DRAINAGES AND DIVERSIONS

PSOMAS
2825 East Cottonwood Parkway, Suite 120
Salt Lake City, Utah 84121
(801) 270-5777 (801) 270-5782 (FAX)

DESIGNED BRH
DRAFTED AH
CHECKED SSC

MAP NUMBER
731.720a