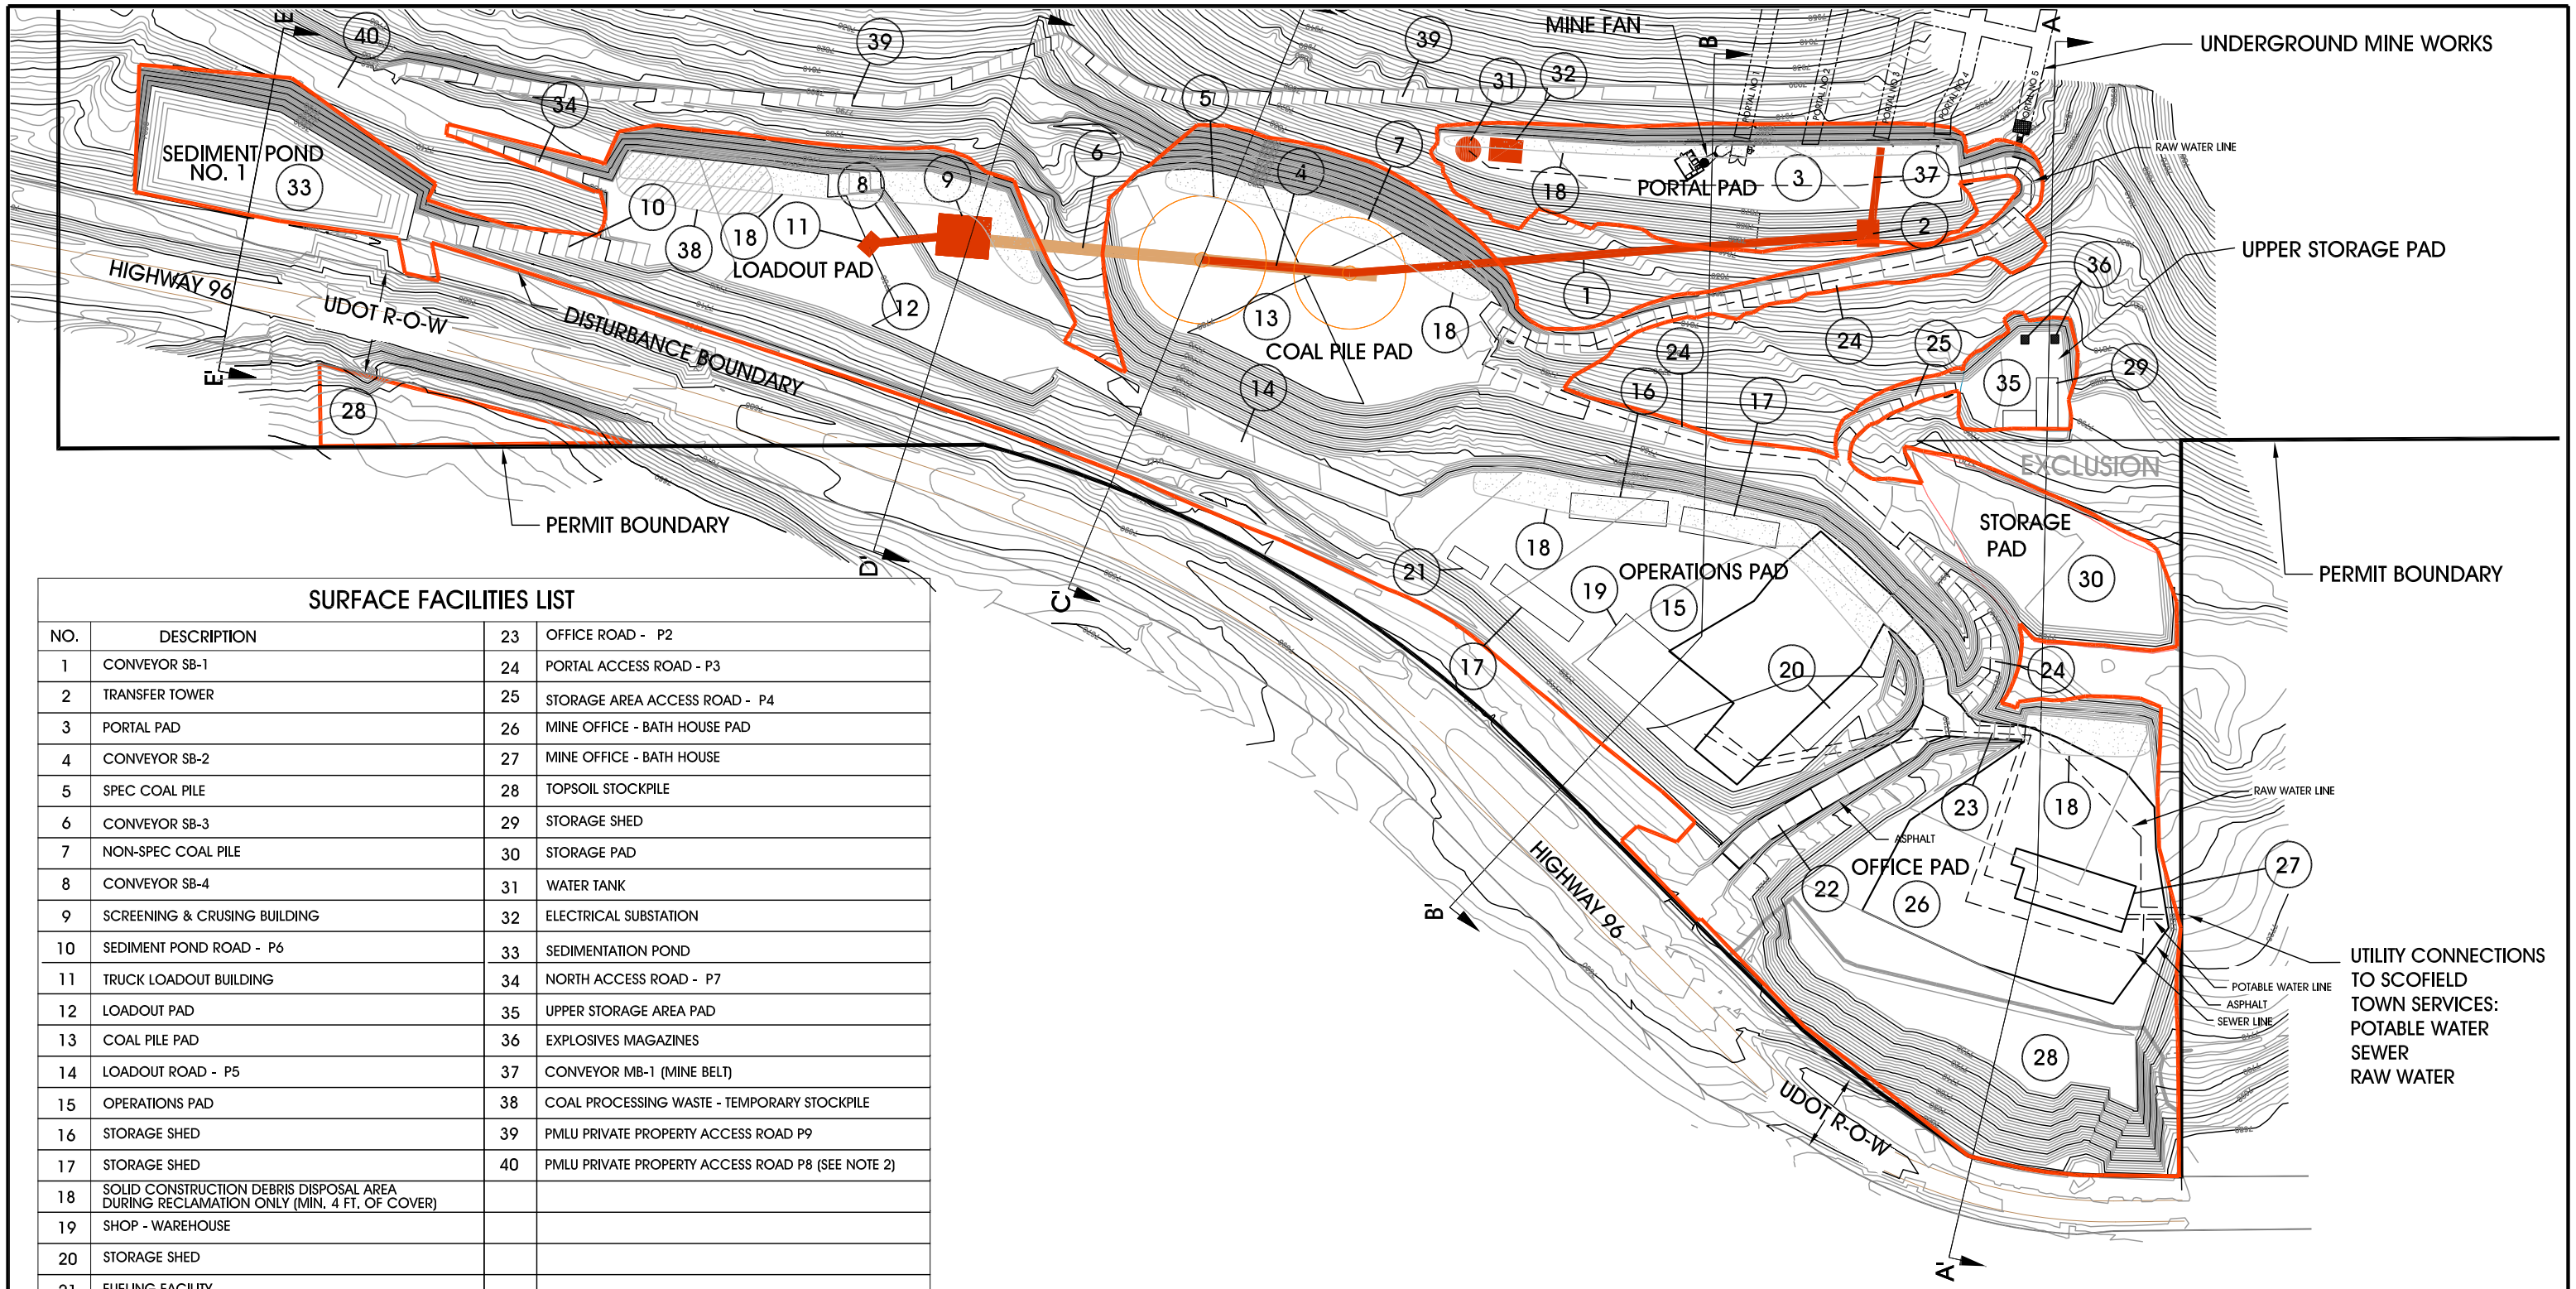

SURFACE FACILITIES LIST

NO.	DESCRIPTION		
1	CONVEYOR SB-1	23	OFFICE ROAD - P2
2	TRANSFER TOWER	24	PORTAL ACCESS ROAD - P3
3	PORTAL PAD	25	STORAGE AREA ACCESS ROAD - P4
4	CONVEYOR SB-2	26	MINE OFFICE - BATH HOUSE PAD
5	SPEC COAL PILE	27	MINE OFFICE - BATH HOUSE
6	CONVEYOR SB-3	28	TOPSOIL STOCKPILE
7	NON-SPEC COAL PILE	29	STORAGE SHED
8	CONVEYOR SB-4	30	STORAGE PAD
9	SCREENING & CRUSING BUILDING	31	WATER TANK
10	SEDIMENT POND ROAD - P6	32	ELECTRICAL SUBSTATION
11	TRUCK LOADOUT BUILDING	33	SEDIMENTATION POND
12	LOADOUT PAD	34	NORTH ACCESS ROAD - P7
13	COAL PILE PAD	35	UPPER STORAGE AREA PAD
14	LOADOUT ROAD - P5	36	EXPLOSIVES MAGAZINES
15	OPERATIONS PAD	37	CONVEYOR MB-1 (MINE BELT)
16	STORAGE SHED	38	COAL PROCESSING WASTE - TEMPORARY STOCKPILE
17	STORAGE SHED	39	PMLU PRIVATE PROPERTY ACCESS ROAD P9
18	SOLID CONSTRUCTION DEBRIS DISPOSAL AREA DURING RECLAMATION ONLY (MIN. 4 FT. OF COVER)	40	PMLU PRIVATE PROPERTY ACCESS ROAD P8 (SEE NOTE 2)
19	SHOP - WAREHOUSE		
20	STORAGE SHED		
21	FUELING FACILITY		
22	MAIN ACCESS ROAD - P1		

REGISTERED LAND SURVEYOR
167246
BENJAMIN A. GRIMES
5/9/11
STATE OF UTAH

LEGEND

A A' CROSS SECTION LOCATION (MAPS 16 - 19)

DISTURBED AREA BOUNDARY

PERMIT BOUNDARY

NOTES:

1. FOR CROSS SECTIONS REFER TO MAPS 16 THRU 19
2. SEE MAP 29A FOR ALL OF POST MINE LAND USE ROAD P8

N

0 100 200 300 ft.

SCALE

Contour Interval 2 ft

This map is in the Kinney Coordinate System (KCS). It was projected from State Plane NAD83 to a vertical datum of 8,000 ft. using a Combined Factor (CF) of 1.0047927. To project back, add 7,000,000 to Northing and 1,700,000 to Easting, then divide by the CF.

NO.	REVISION	DATE	BY	CHKD
8				
7				
6				
5				
4				
3				
2				
1	ADDED ROADS P8 & P9 CALL OUTS	3-5-11	B.G.	G.H.

Carbon Resources LLC

KINNEY NO. 2 MINE

MAP 13

SURFACE FACILITIES

DRAWN BY: G.H., B.G. DATE: 9/28/10

APPROVED BY: G.H. DATE: 9/28/10

Carbon Resources
Coal For Carbon County

P.O. Box 954
Sandia Park, NM 87047

DWG. NAME: MAP 13