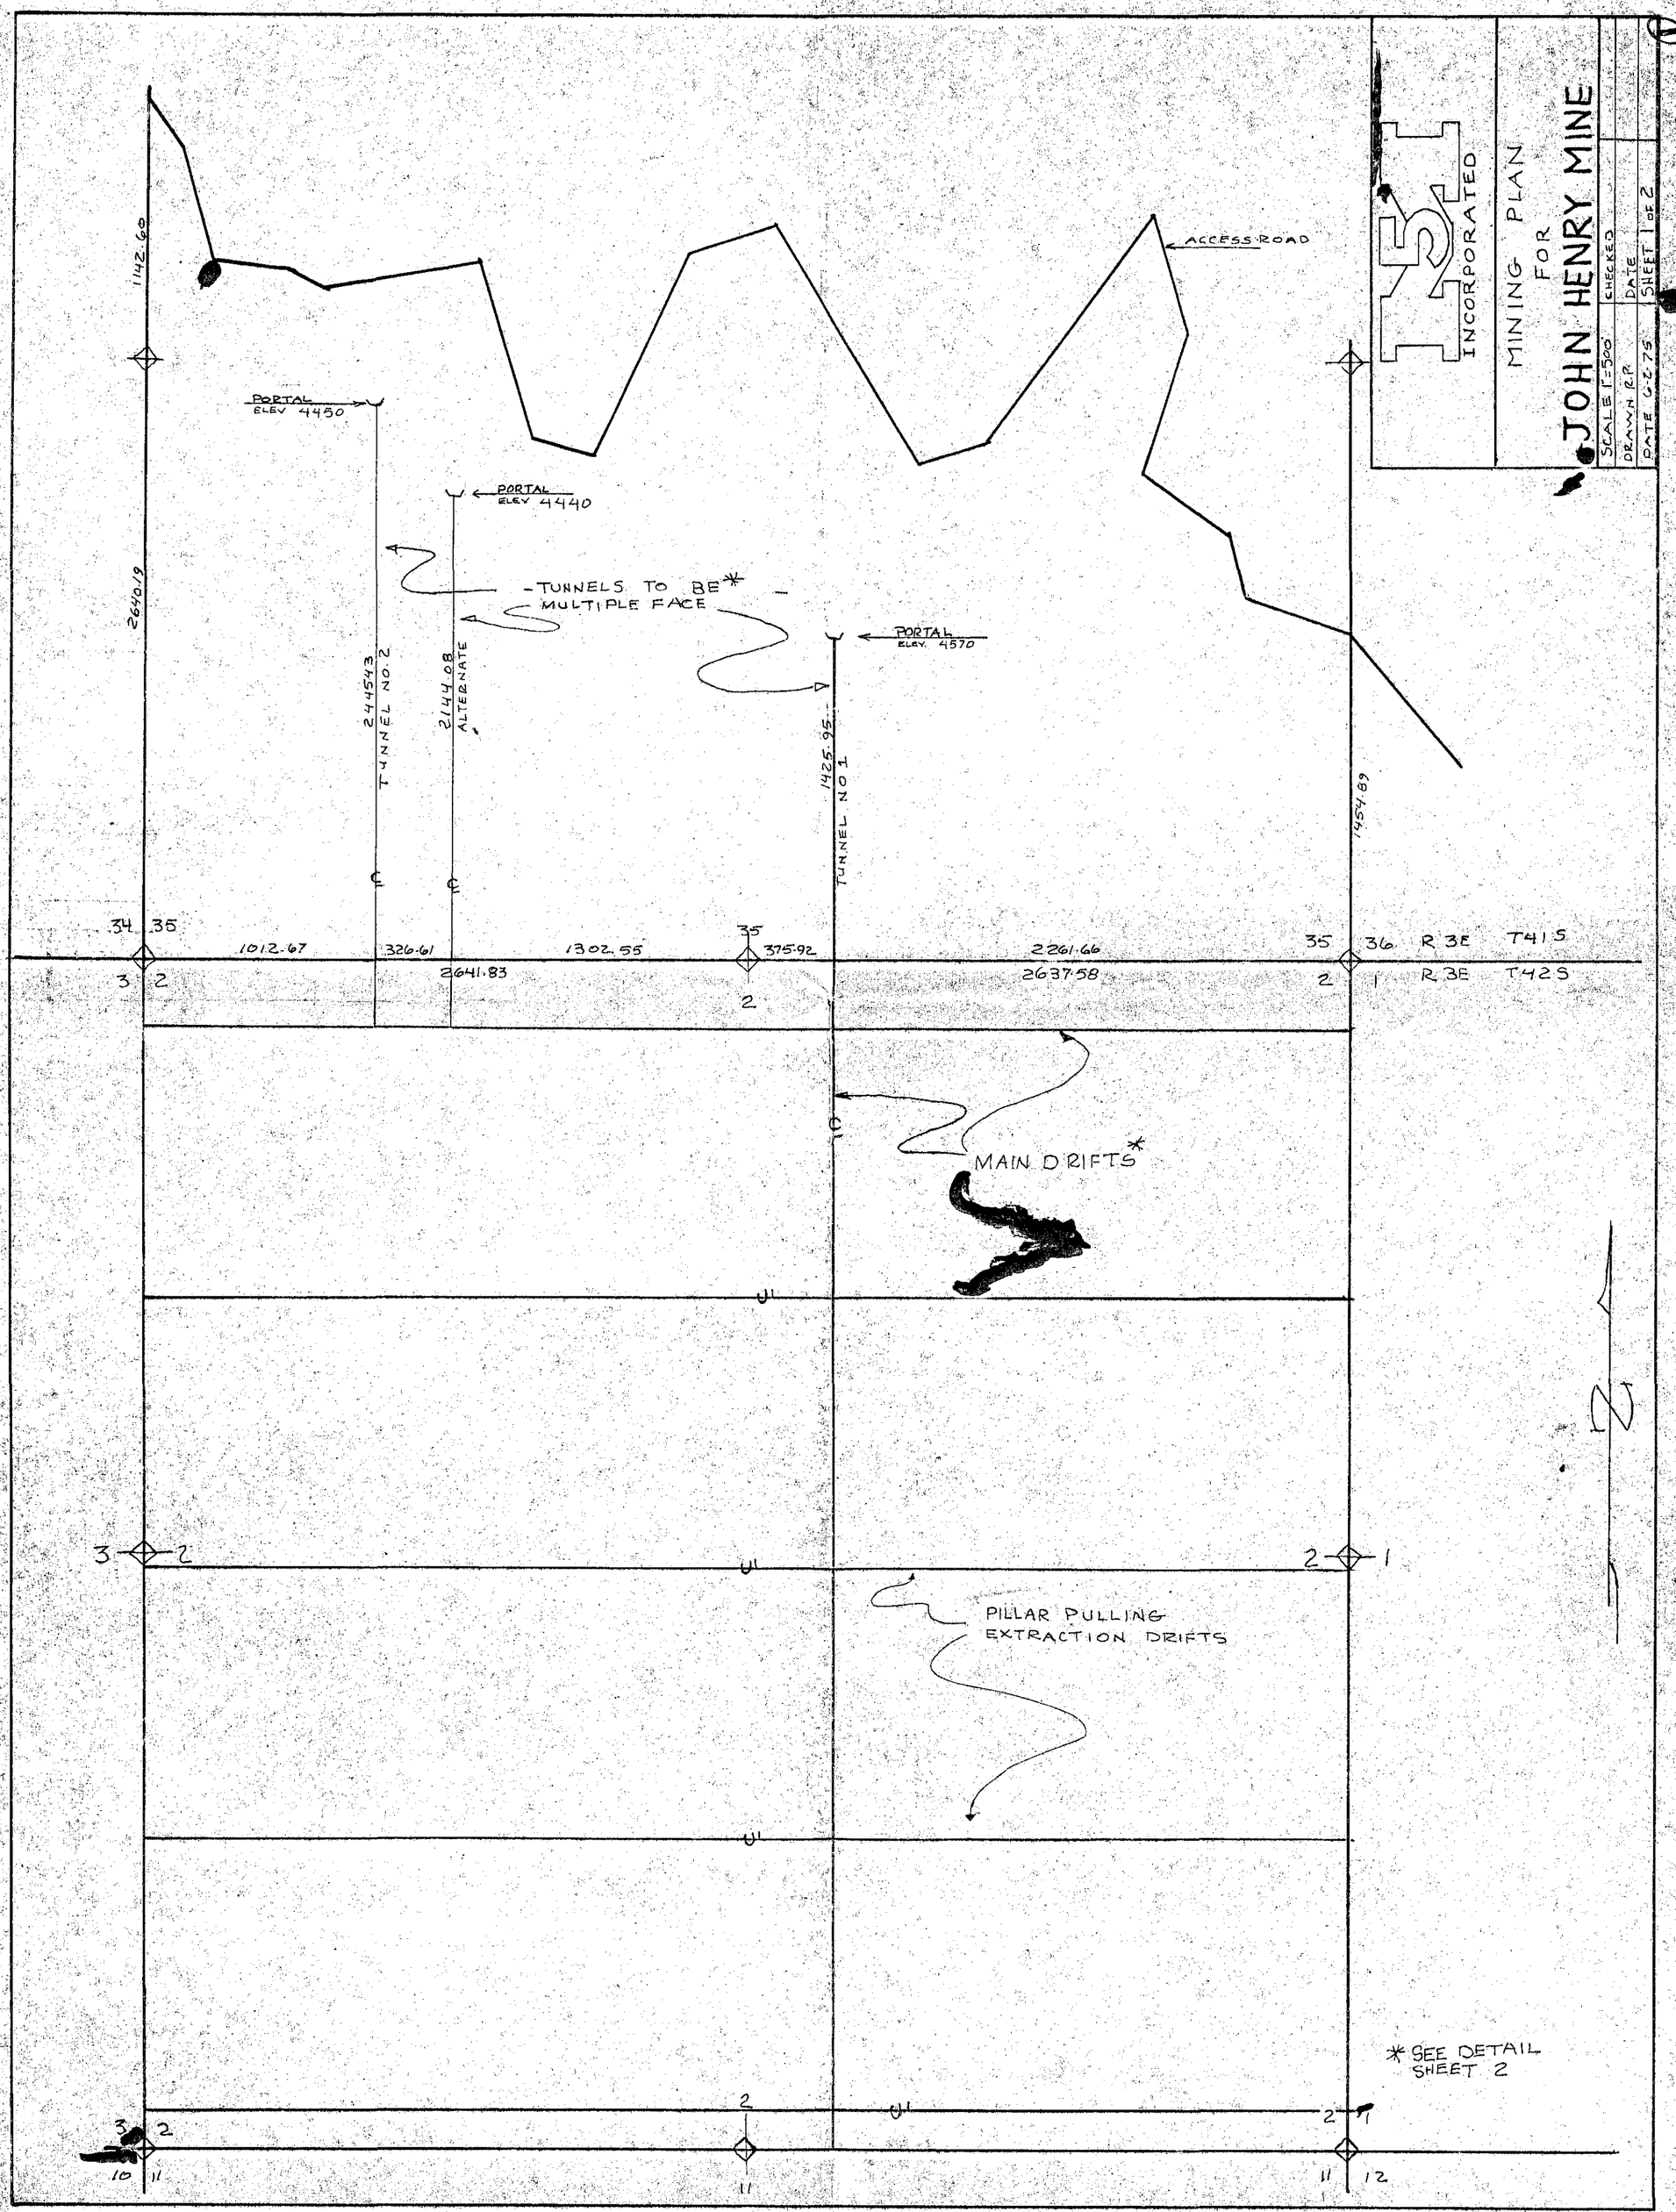
ACCESS ROAD
PORTAL
ELEV 4450
PORTAL
ELEV 4440
PORTAL
ELEV. 4570
TUNNELS TO BE*
MULTIPLE FACE
TUNNEL NO 2
2445.43
2144.08
ALTERNATE
TUNNEL NO 1
1425.95
1142.60
2690.19
1454.89
1012.67
326.61
1302.55
375.92
2261.66
2641.83
2637.58
R 3E T 41 S
R 3E T 42 S
MAIN DRIFTS*
PILLAR PULLING
EXTRACTION DRIFTS
* SEE DETAIL
SHEET 2
INCORPORATED
MINING PLAN
FOR
JOHN HENRY MINE
SCALE 1"=500'
CHECKED
DRAWN R.P.
DATE
DATE 6-2-75
SHEET 1 OF 2