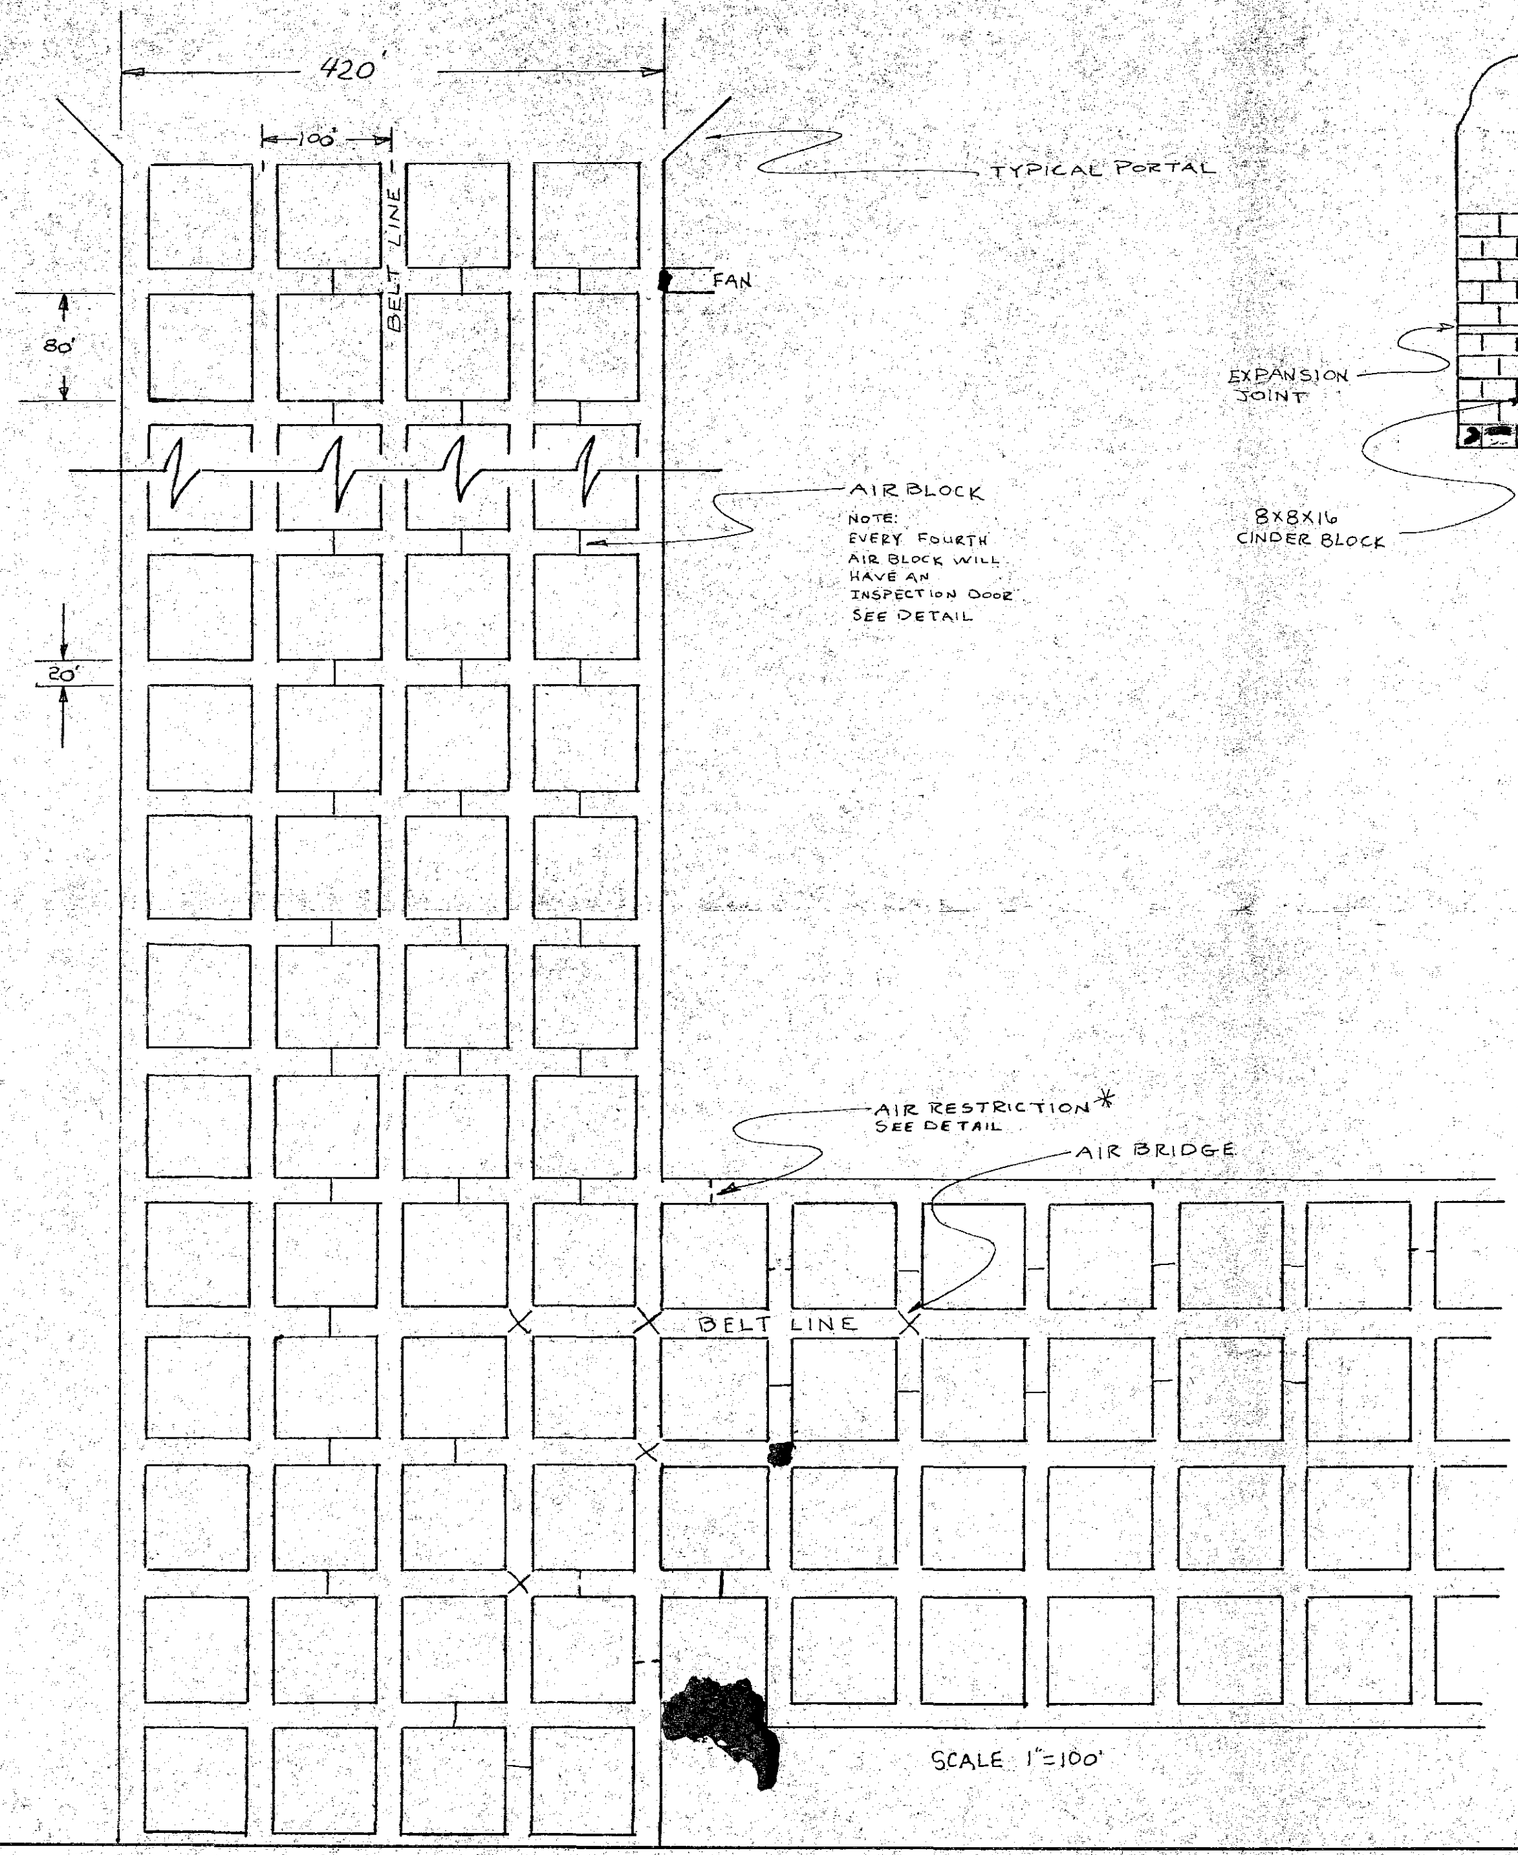

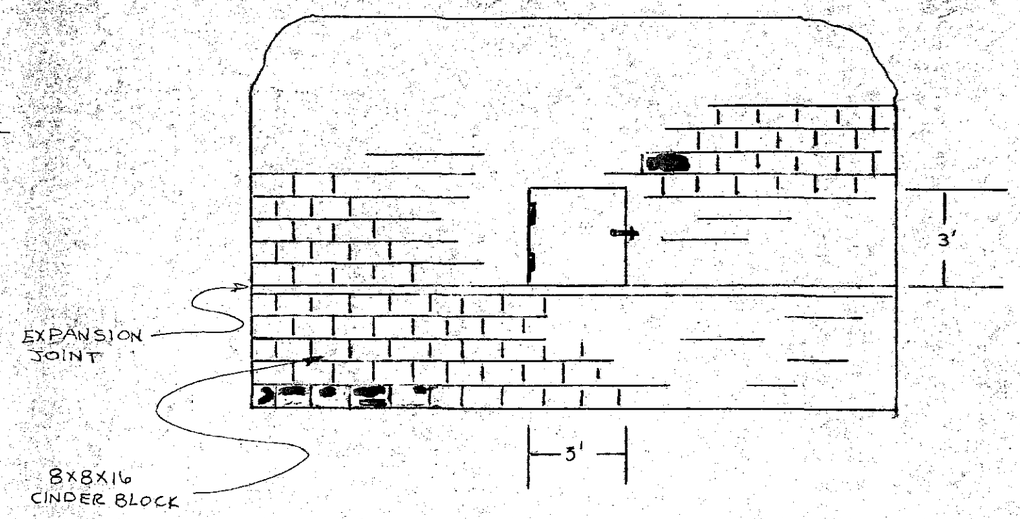

TYPICAL AIR BLOCK WITH
INSPECTION DOOR (3X3 HINGED)
SCALE 1"=4'

*AIR RESTRICTION WALLS ARE
SIMILAR IN CONSTRUCTION
EXCEPT THE DOOR IS 4X4 OR
LARGER AS REQUIRED WITH
SLIDING DOOR

INCORPORATED

MINING PLAN
FOR
JOHN HENRY MINE

SCALE: AS SHOWN	CHECKED	
DRAWN RP	DATE	
DATE 6-3-75	SHEET 2 OF 2	

2