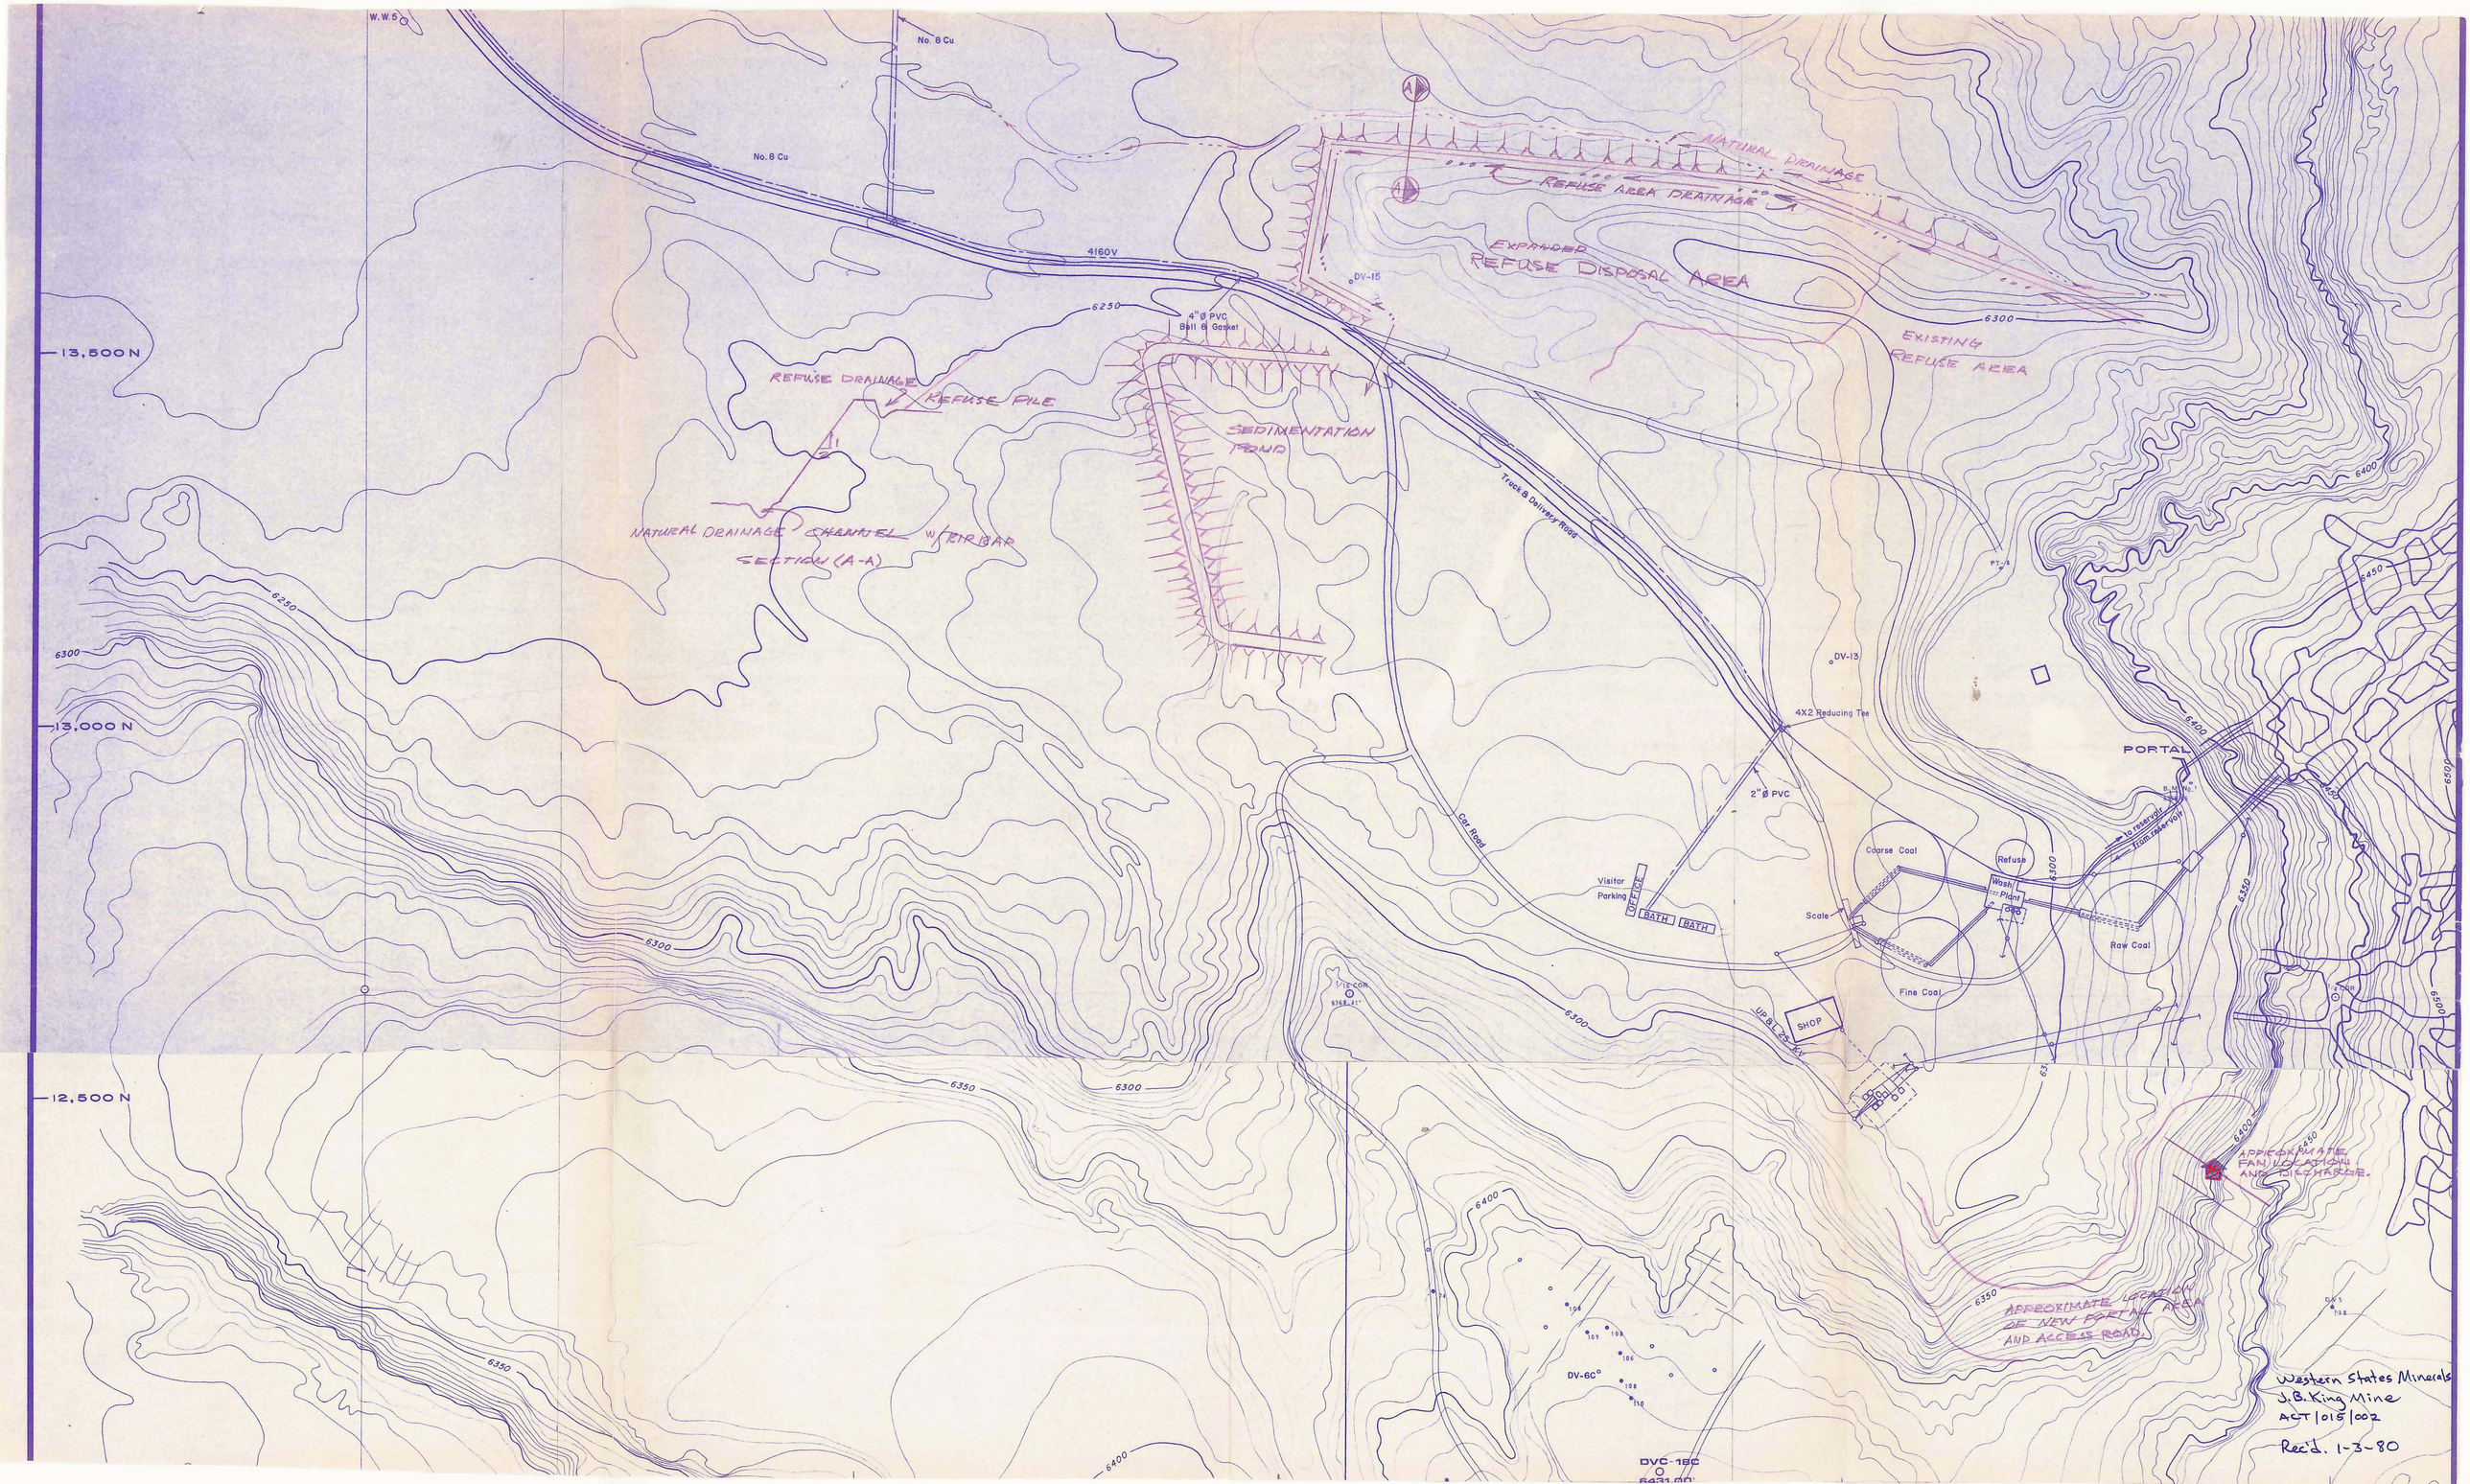
W.W.5
No. 8 Cu
No. 8 Cu
4160V
NATURAL DRAINAGE
REFUSE AREA DRAINAGE
EXPANDED
REFUSE DISPOSAL AREA
EXISTING
REFUSE AREA
DV-15
4" Ø PVC
Bell & Gasket
REFUSE DRAINAGE
REFUSE PILE
SEDIMENTATION
POND
NATURAL DRAINAGE CHANNEL W/ RIPRAP
SECTION (A-A)
Truck & Delivery Road
13,500 N
13,000 N
12,500 N
6250
6300
6350
6400
6450
DV-13
4X2 Reducing Tee
2" Ø PVC
PORTAL
Car Road
Visitor
Parking
OFFICE
BATH
BATH
Coarse Coal
Refuse
Wash
Plant
Scale
Raw Coal
Fine Coal
SHOP
UP & L 25 KV
APPROXIMATE
FAN LOCATION
AND DISCHARGE.
APPROXIMATE LOCATION
OF NEW PORTAL AREA
AND ACCESS ROAD.
DV-6C
DVC-18C
Western States Minerals
J.B. King Mine
ACT/015/002
Rec'd. 1-3-80