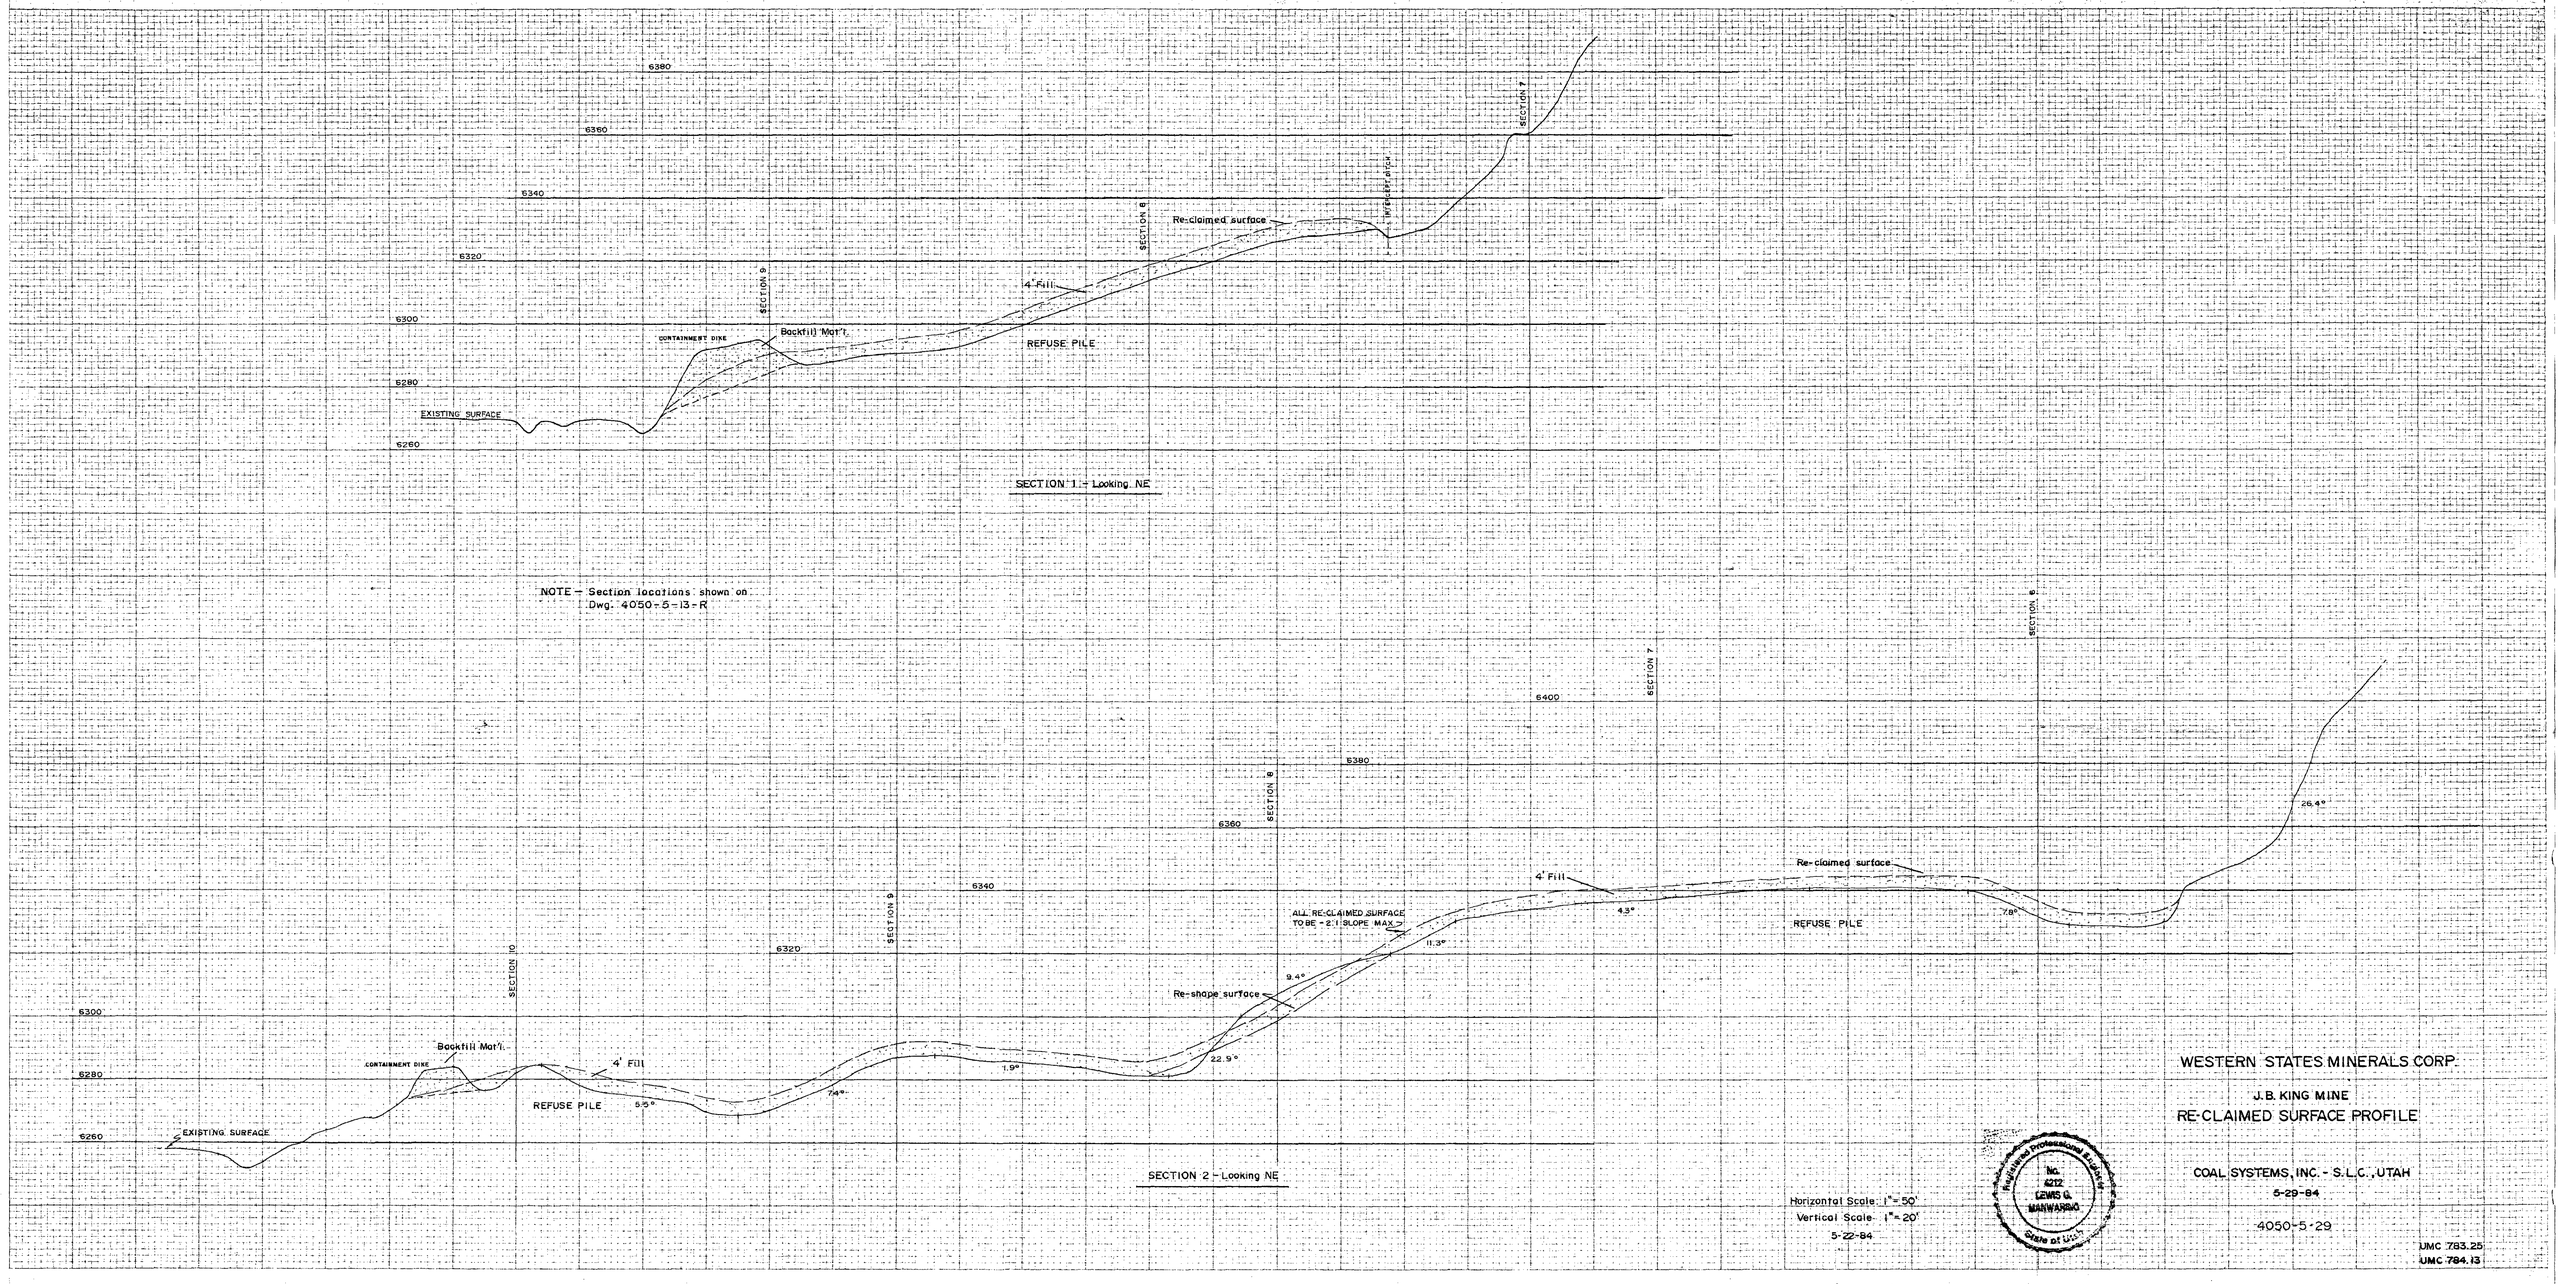

6380
6360
6340
6320
6300
6280
6260
SECTION 7
SECTION 8
SECTION 9
Re-claimed surface
4' Fill
Backfill Mat'l.
CONTAINMENT DIKE
REFUSE PILE
EXISTING SURFACE
SECTION 1 - Looking NE
NOTE - Section locations shown on Dwg. 4050-5-13-R
6400
6380
6360
6340
6320
6300
6280
6260
SECTION 10
SECTION 9
SECTION 8
SECTION 7
SECTION 6
4' Fill
Re-claimed surface
ALL RE-CLAIMED SURFACE TO BE - 2:1 SLOPE MAX.
REFUSE PILE
Re-shape surface
Backfill Mat'l.
CONTAINMENT DIKE
4' Fill
REFUSE PILE
EXISTING SURFACE
5.5°
7.4°
1.9°
22.9°
9.4°
11.3°
4.3°
7.8°
26.4°
SECTION 2 - Looking NE
Horizontal Scale: 1" = 50'
Vertical Scale: 1" = 20'
5-22-84
Registered Professional Engineer
No. 6212
LEWIS G. MANWARING
State of Utah
WESTERN STATES MINERALS CORP.
J.B. KING MINE
RE-CLAIMED SURFACE PROFILE
COAL SYSTEMS, INC. - S.L.C., UTAH
5-29-84
4050-5-29
UMC 783.25
UMC 784.13