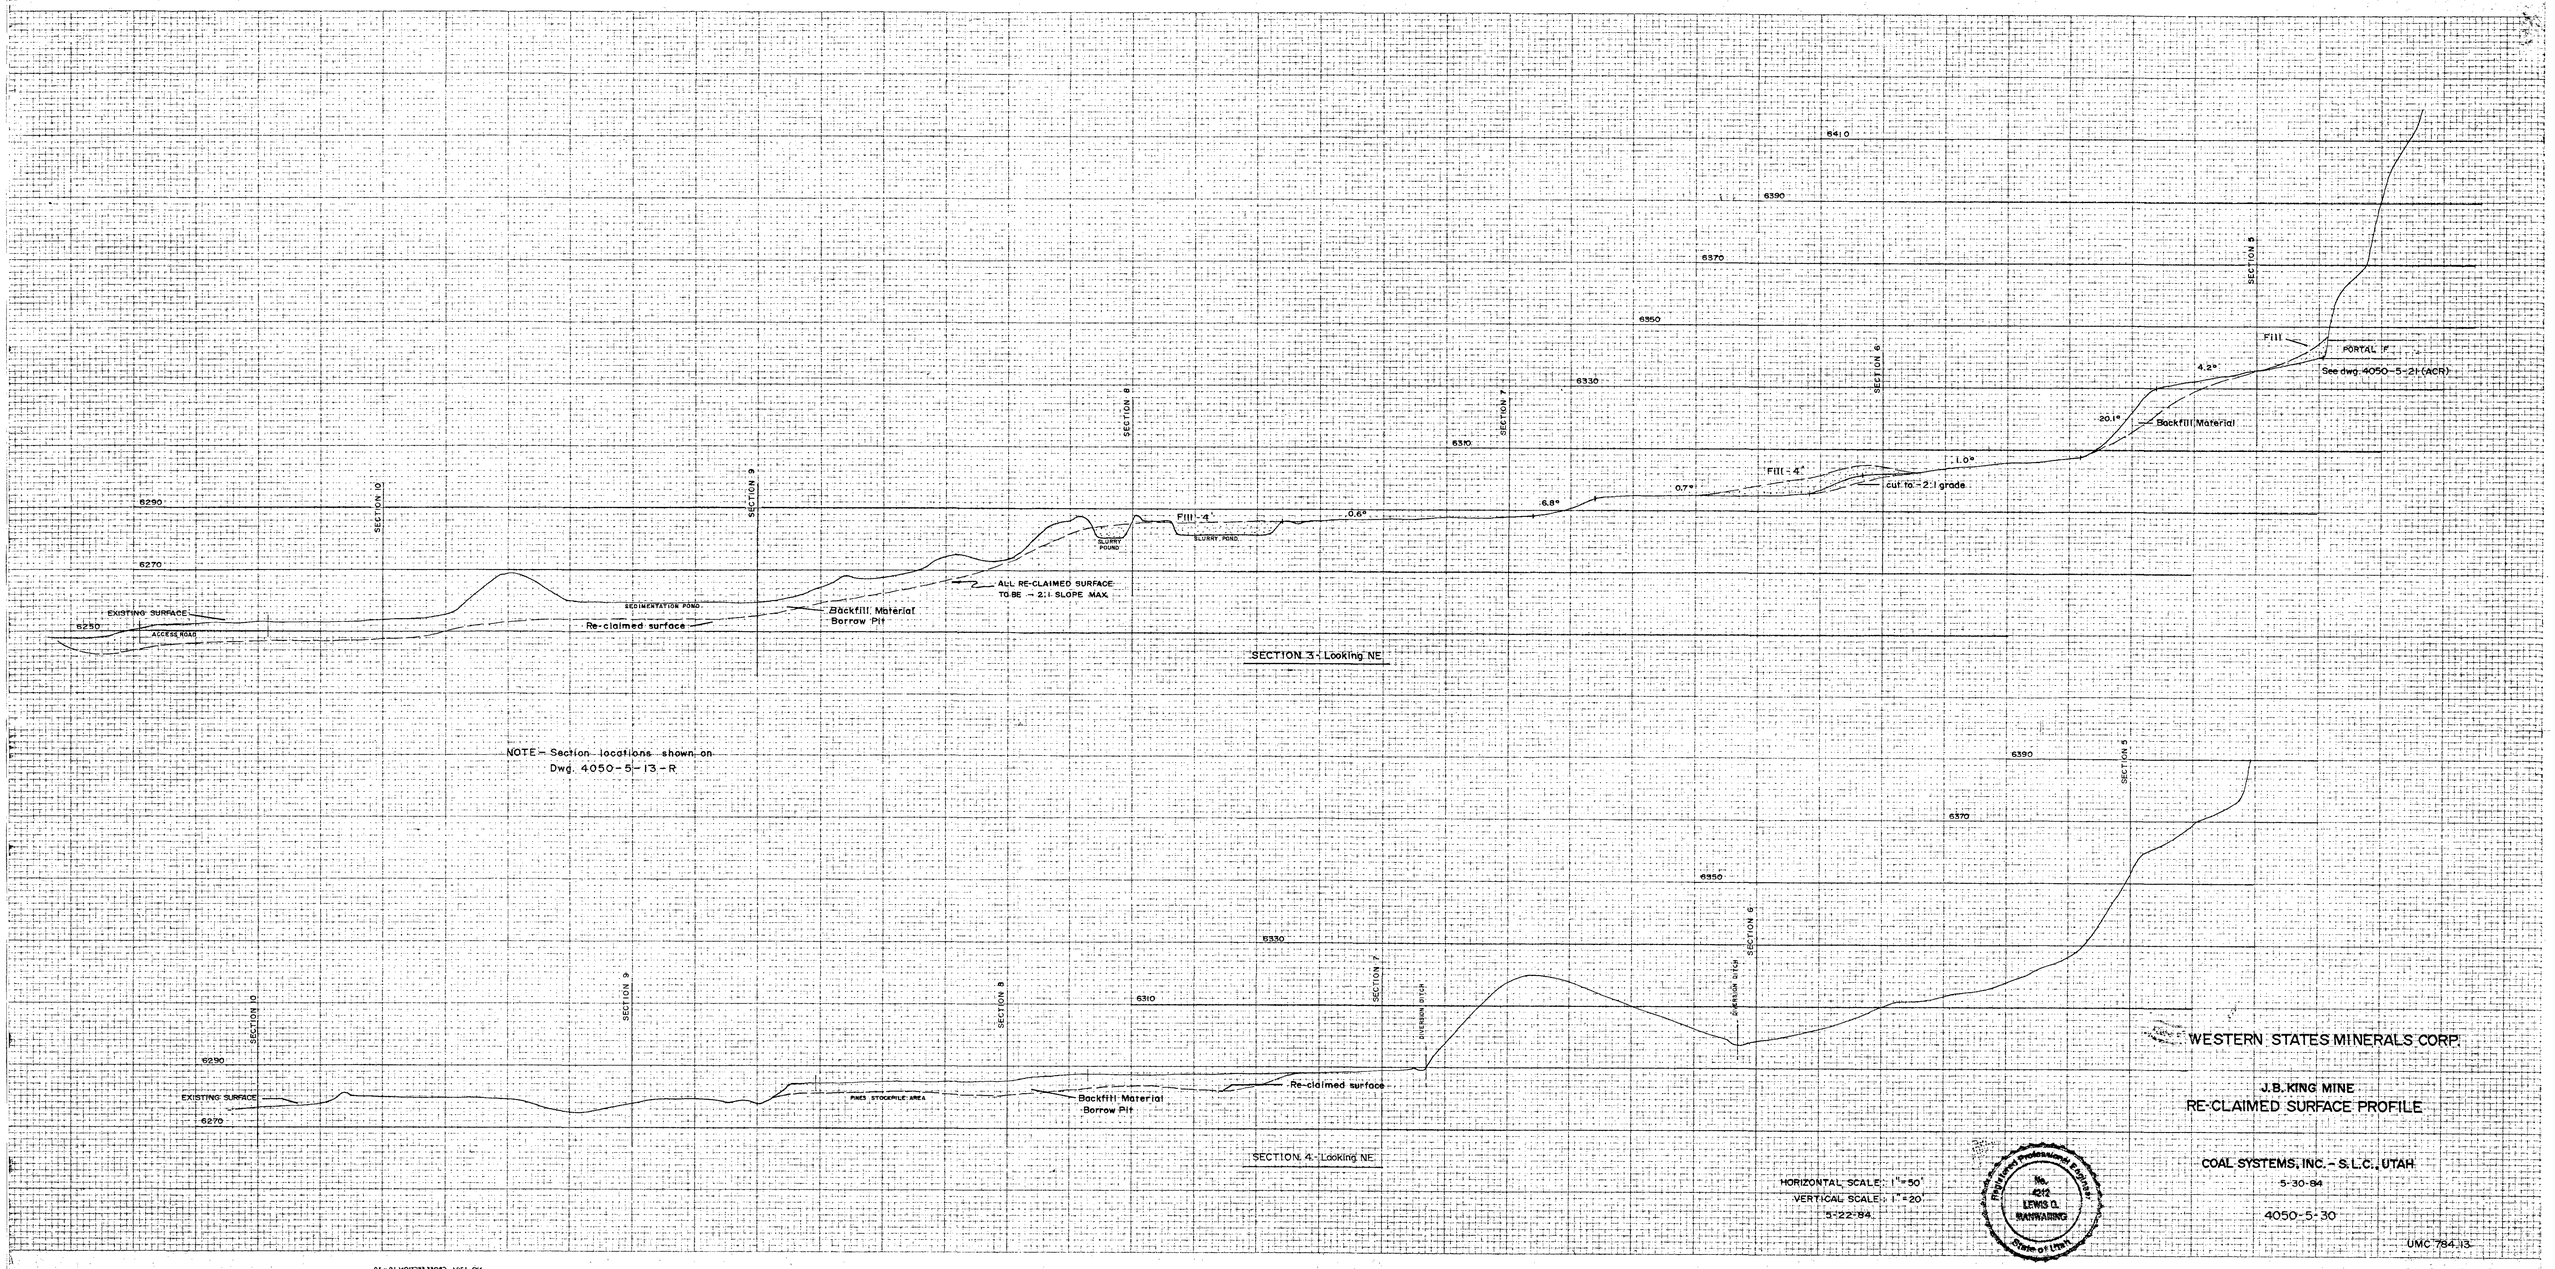
6410
6390
6370
6350
6330
6310
6290
6270
6250
SECTION 10
SECTION 9
SECTION 8
SECTION 7
SECTION 6
SECTION 5
Fill
PORTAL "F"
See dwg. 4050-5-21 (ACR)
4.2°
20.1°
Backfill Material
1.0°
Fill - 4'
cut to - 2:1 grade
0.7°
6.8°
0.6°
Fill - 4'
SLURRY POND
SLURRY POND
ALL RE-CLAIMED SURFACE TO BE → 2:1 SLOPE MAX.
SEDIMENTATION POND
Backfill Material
Borrow Pit
Re-claimed surface
EXISTING SURFACE
ACCESS ROAD
SECTION 3 - Looking NE
NOTE - Section locations shown on Dwg. 4050-5-13-R
DIVERSION DITCH
PINES STOCKPILE AREA
Re-claimed surface
Backfill Material
Borrow Pit
EXISTING SURFACE
SECTION 4 - Looking NE
WESTERN STATES MINERALS CORP.
J.B. KING MINE
RE-CLAIMED SURFACE PROFILE
COAL SYSTEMS, INC. - S.L.C., UTAH
5-30-84
4050-5-30
UMC 784.13
HORIZONTAL SCALE: 1" = 50'
VERTICAL SCALE: 1" = 20'
5-22-84
Registered Professional Engineer
No. 4212
LEWIS O. MANWARING
State of Utah