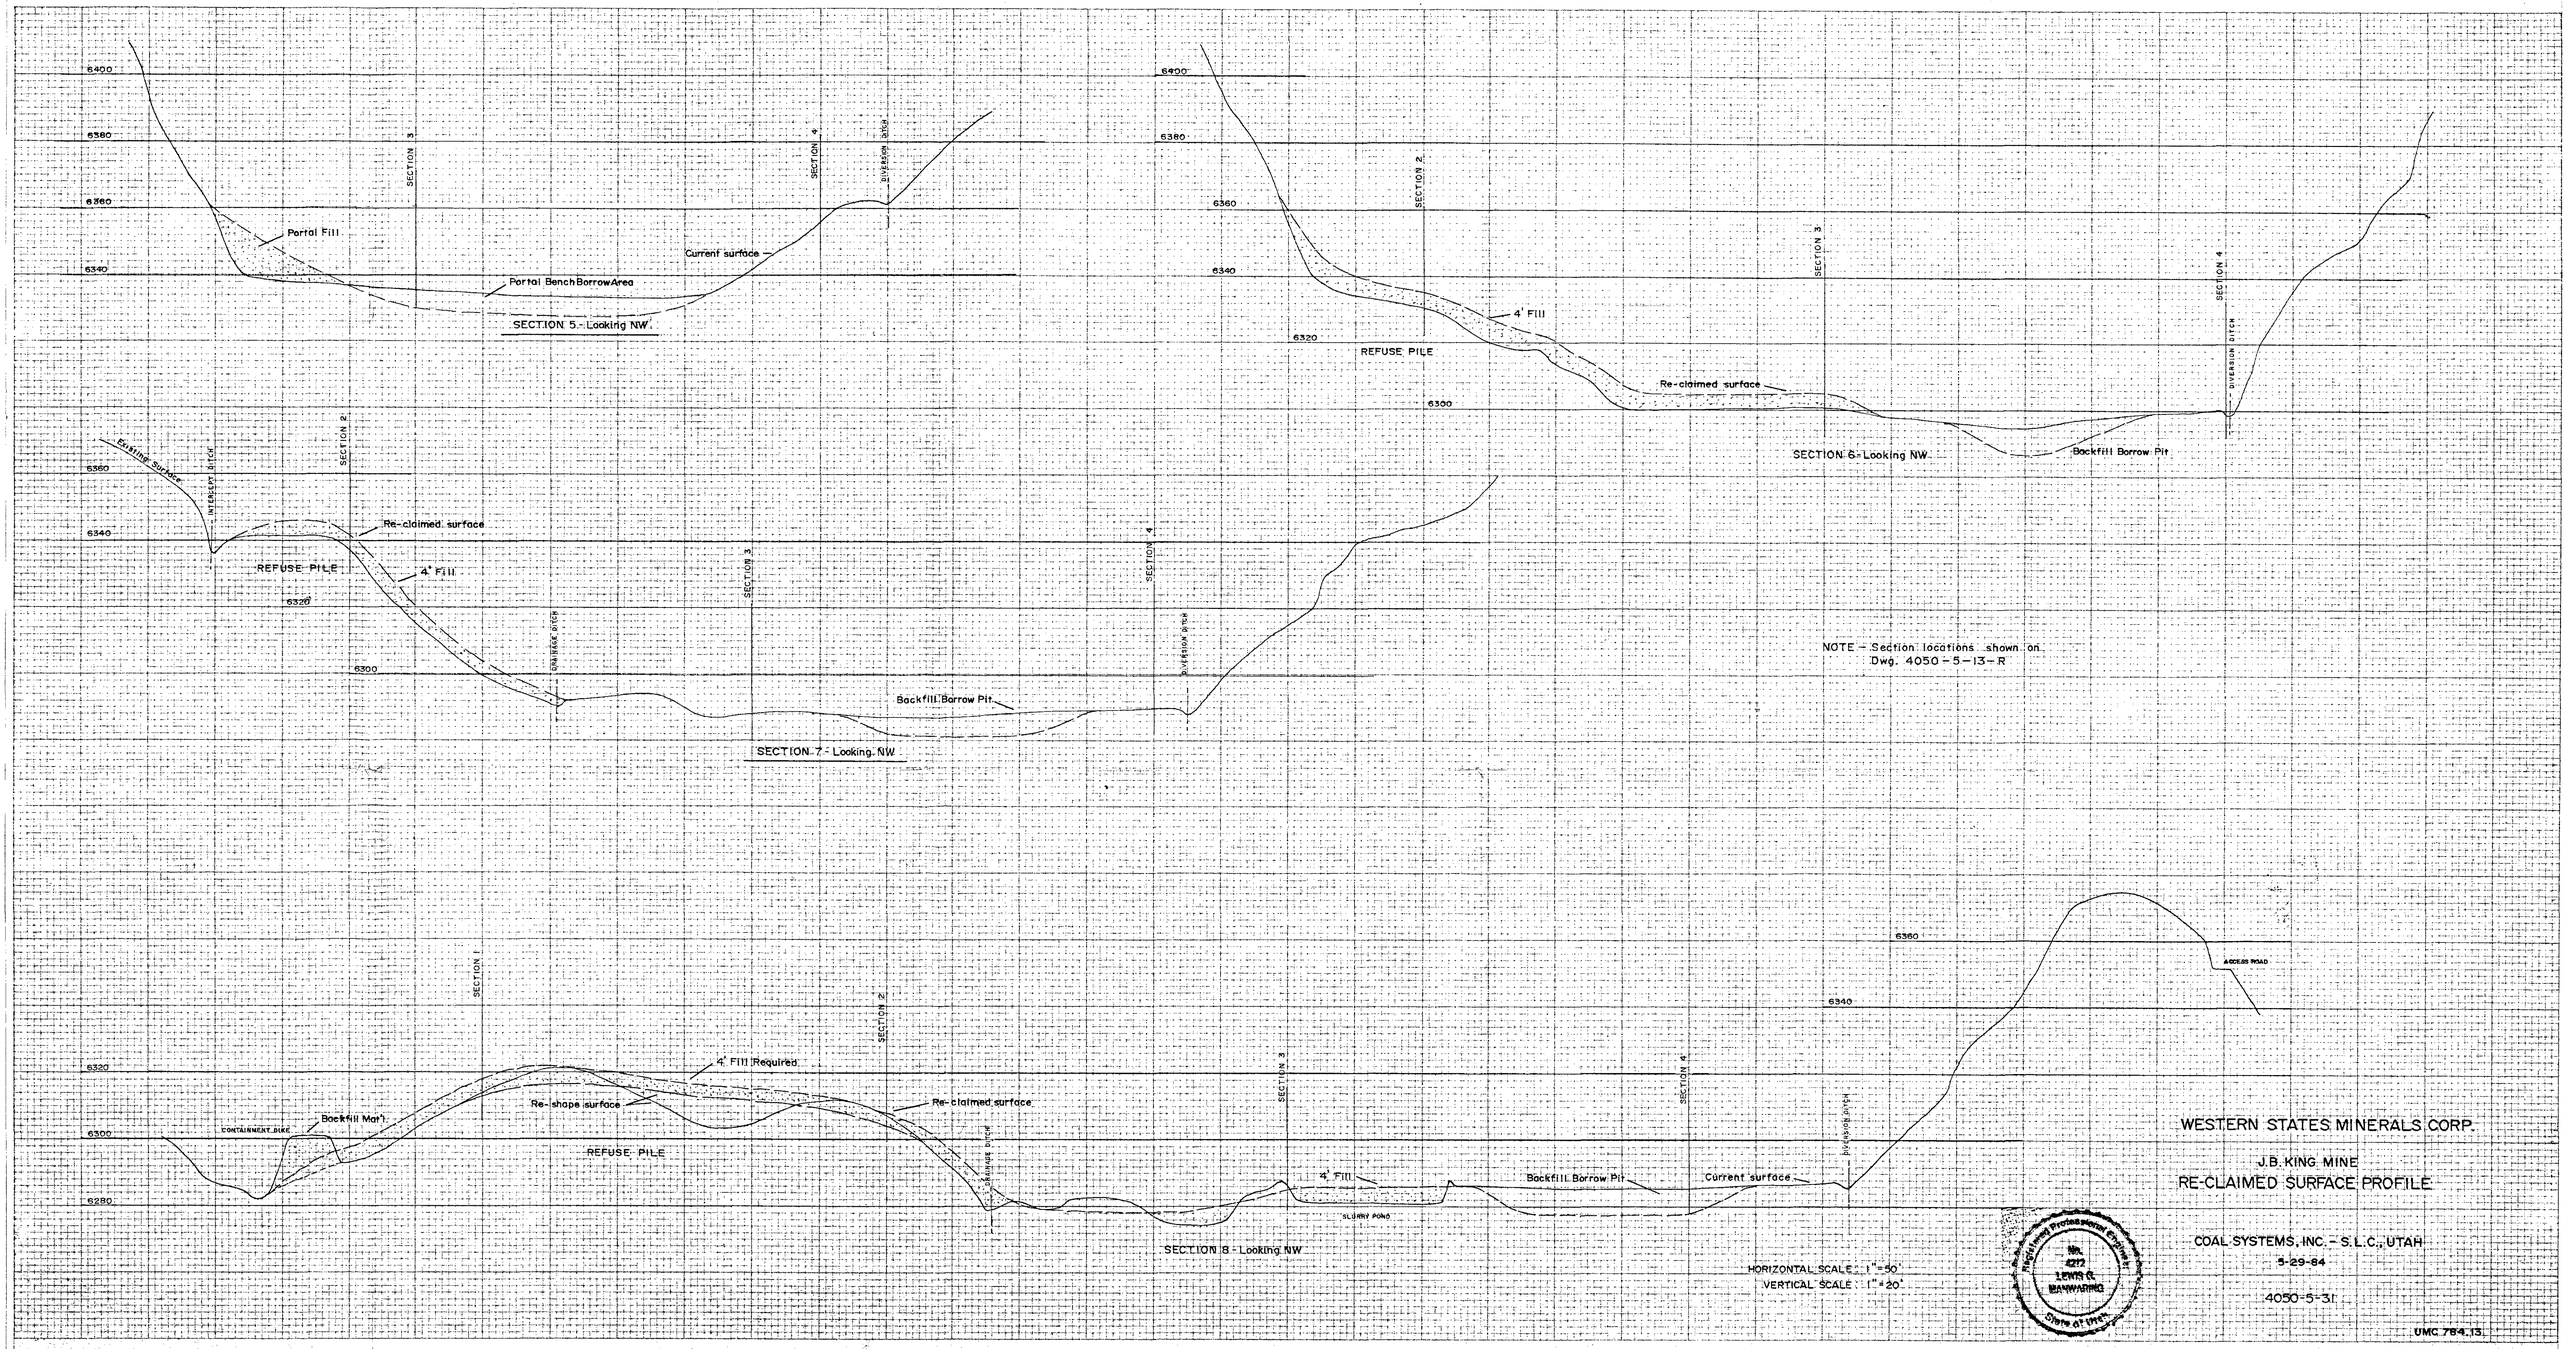
6400
6380
6360
6340
6320
6300
6280
SECTION 3
SECTION 4
DIVERSION DITCH
Portal Fill
Current surface
Portal Bench Borrow Area
SECTION 5 - Looking NW.
SECTION 2
4' Fill
REFUSE PILE
Re-claimed surface
Backfill Borrow Pit
SECTION 6 - Looking NW.
EXISTING SURFACE
INTERCEPT DITCH
Re-claimed surface
REFUSE PILE
4' Fill
DRAINAGE DITCH
Backfill Borrow Pit
SECTION 7 - Looking NW
NOTE - Section locations shown on Dwg. 4050-5-13-R
SECTION 1
4' Fill Required
Re-shape surface
Re-claimed surface
CONTAINMENT DIKE
Backfill Mat'l.
REFUSE PILE
4' Fill
SLURRY POND
Backfill Borrow Pit
Current surface
ACCESS ROAD
SECTION 8 - Looking NW
HORIZONTAL SCALE: 1" = 50'
VERTICAL SCALE: 1" = 20'
Registered Professional Engineer
No. 4212
LEWIS G. MANWARING
State of Utah
WESTERN STATES MINERALS CORP.
J.B. KING MINE
RE-CLAIMED SURFACE PROFILE
COAL SYSTEMS, INC. - S.L.C., UTAH
5-29-84
4050-5-31
UMC 784.13