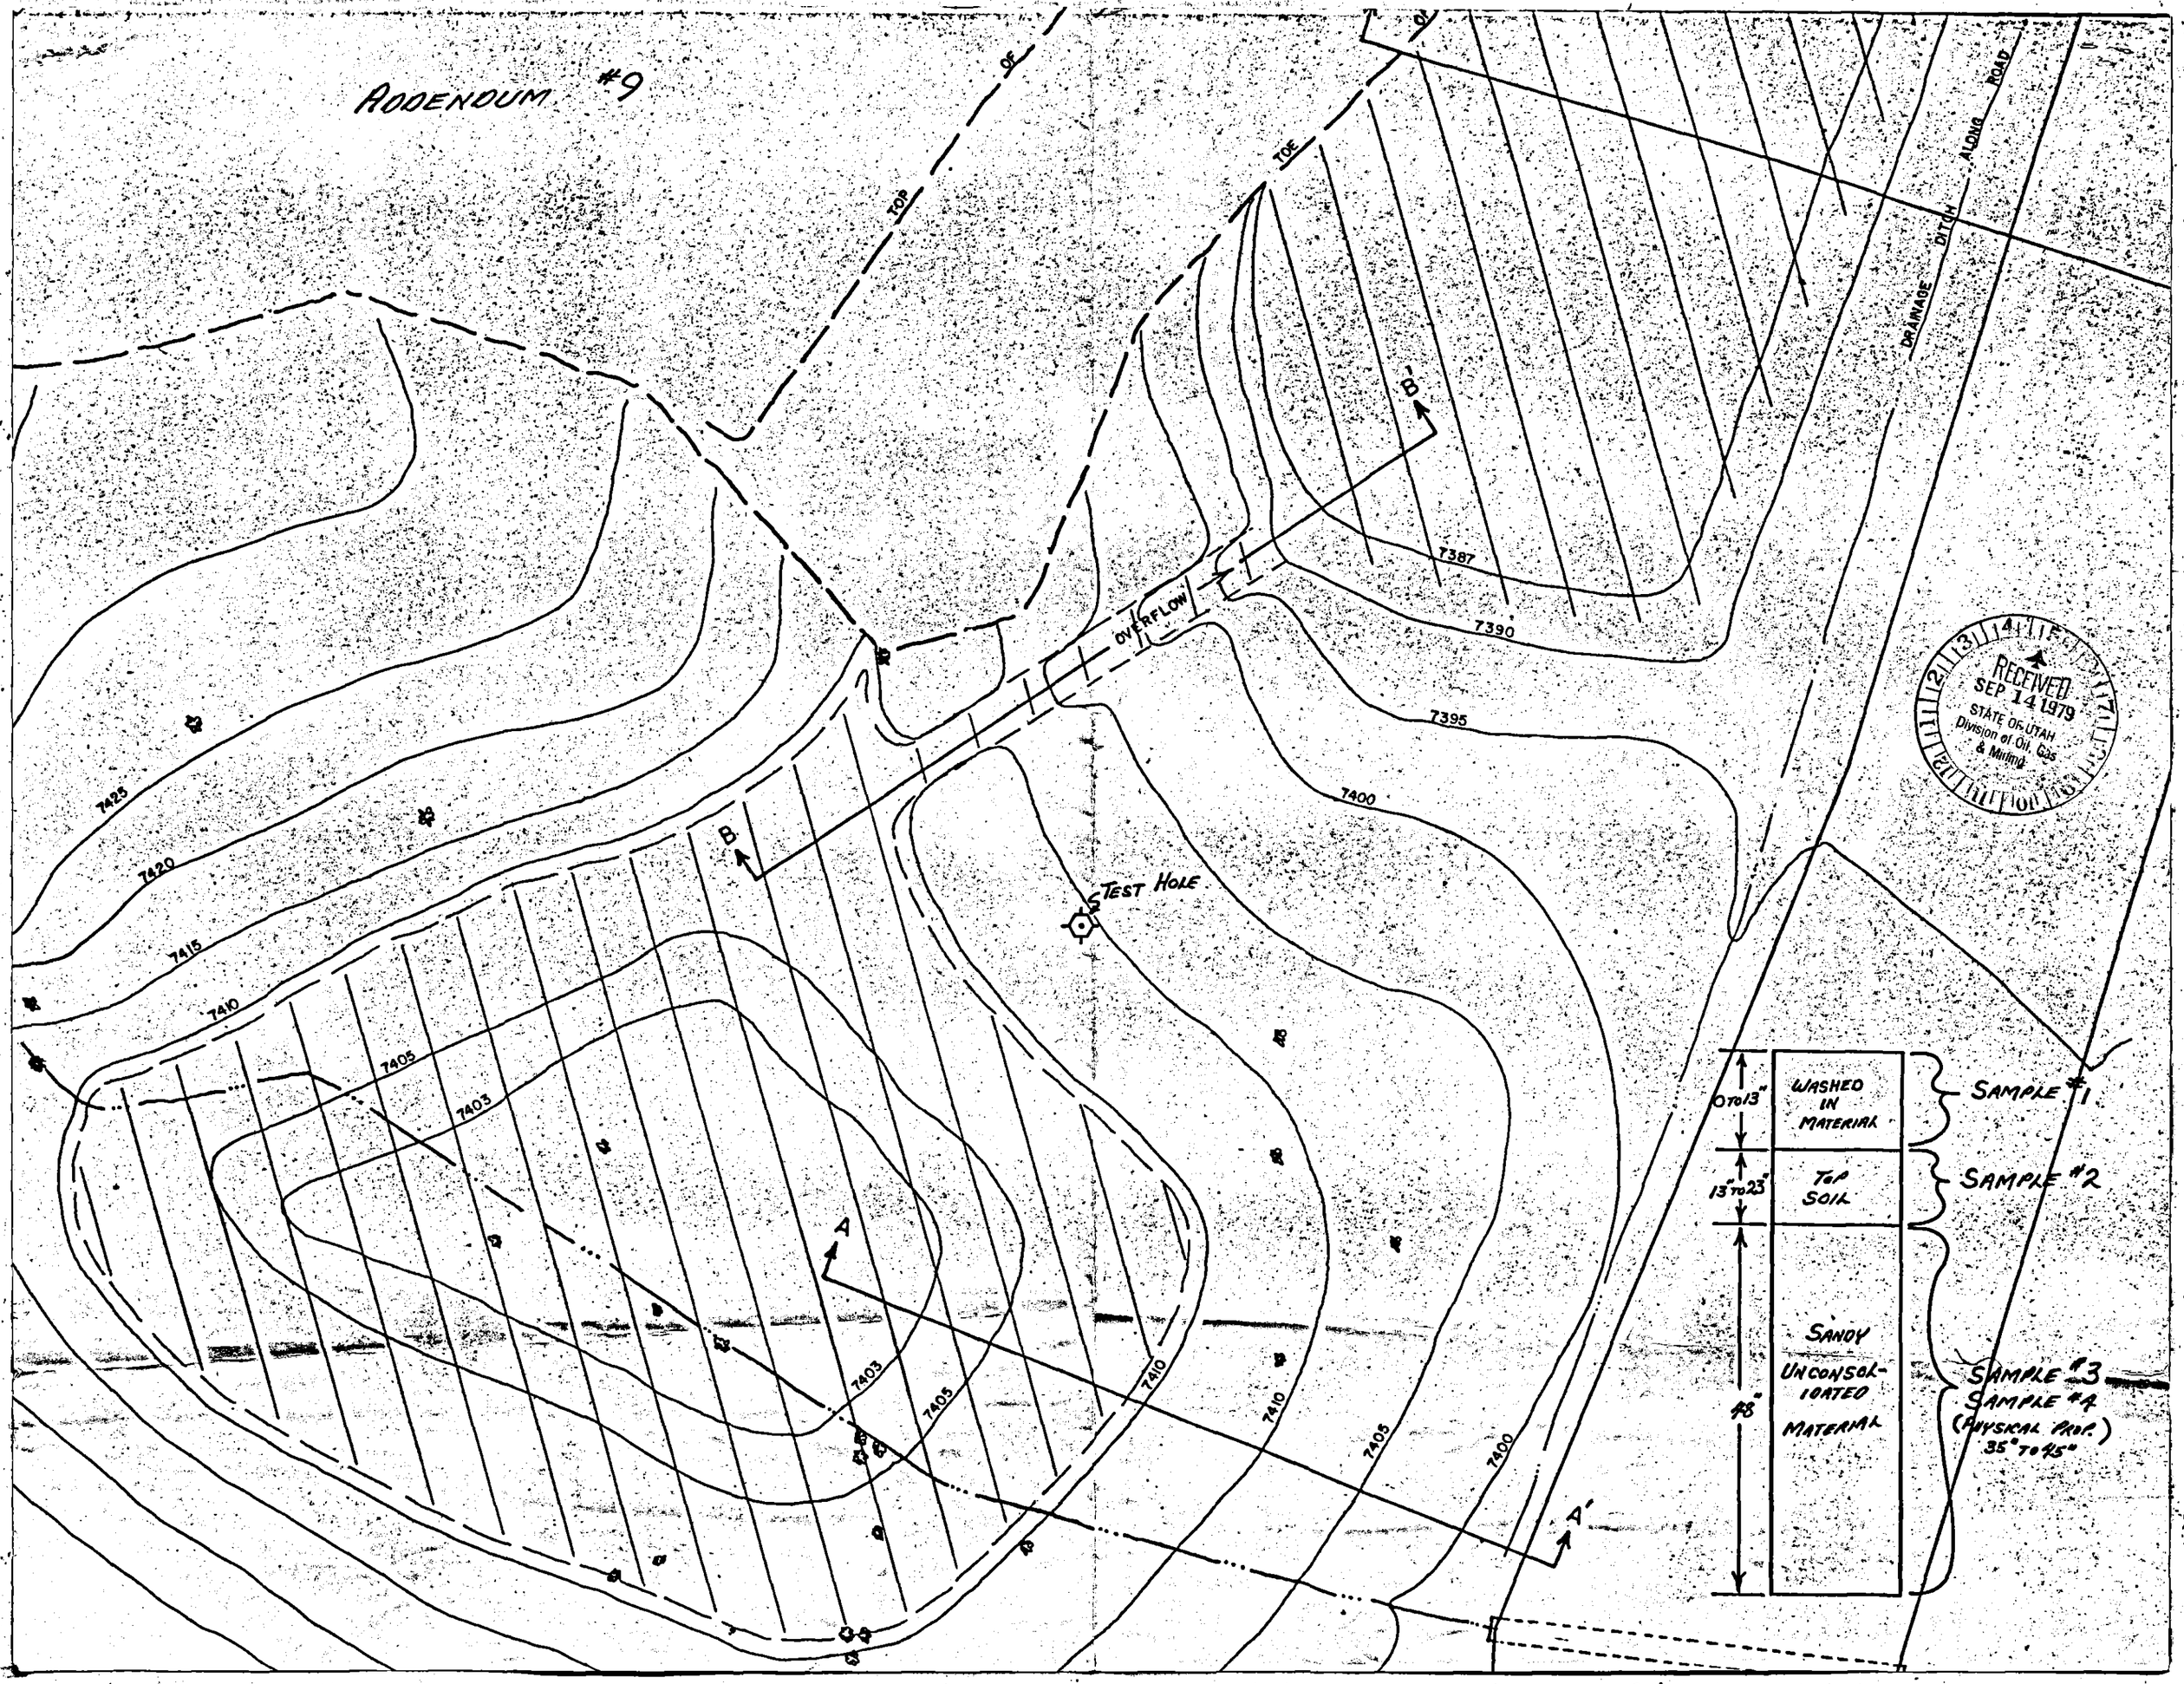
ADDENDUM #9
TOP OF
TOE OF
DRAINAGE DITCH ALONG ROAD
OVERFLOW
TEST HOLE
A
A'
B
B'
7425
7420
7415
7410
7405
7403
7387
7390
7395
7400
WASHED IN MATERIAL
0 TO 13"
SAMPLE #1
TOP SOIL
13" TO 23"
SAMPLE #2
SANDY UNCONSOLIDATED MATERIAL
48"
SAMPLE #3
SAMPLE #4 (PHYSICAL PROP.) 35" TO 45"
RECEIVED SEP 14 1979 STATE OF UTAH Division of Oil, Gas & Mining