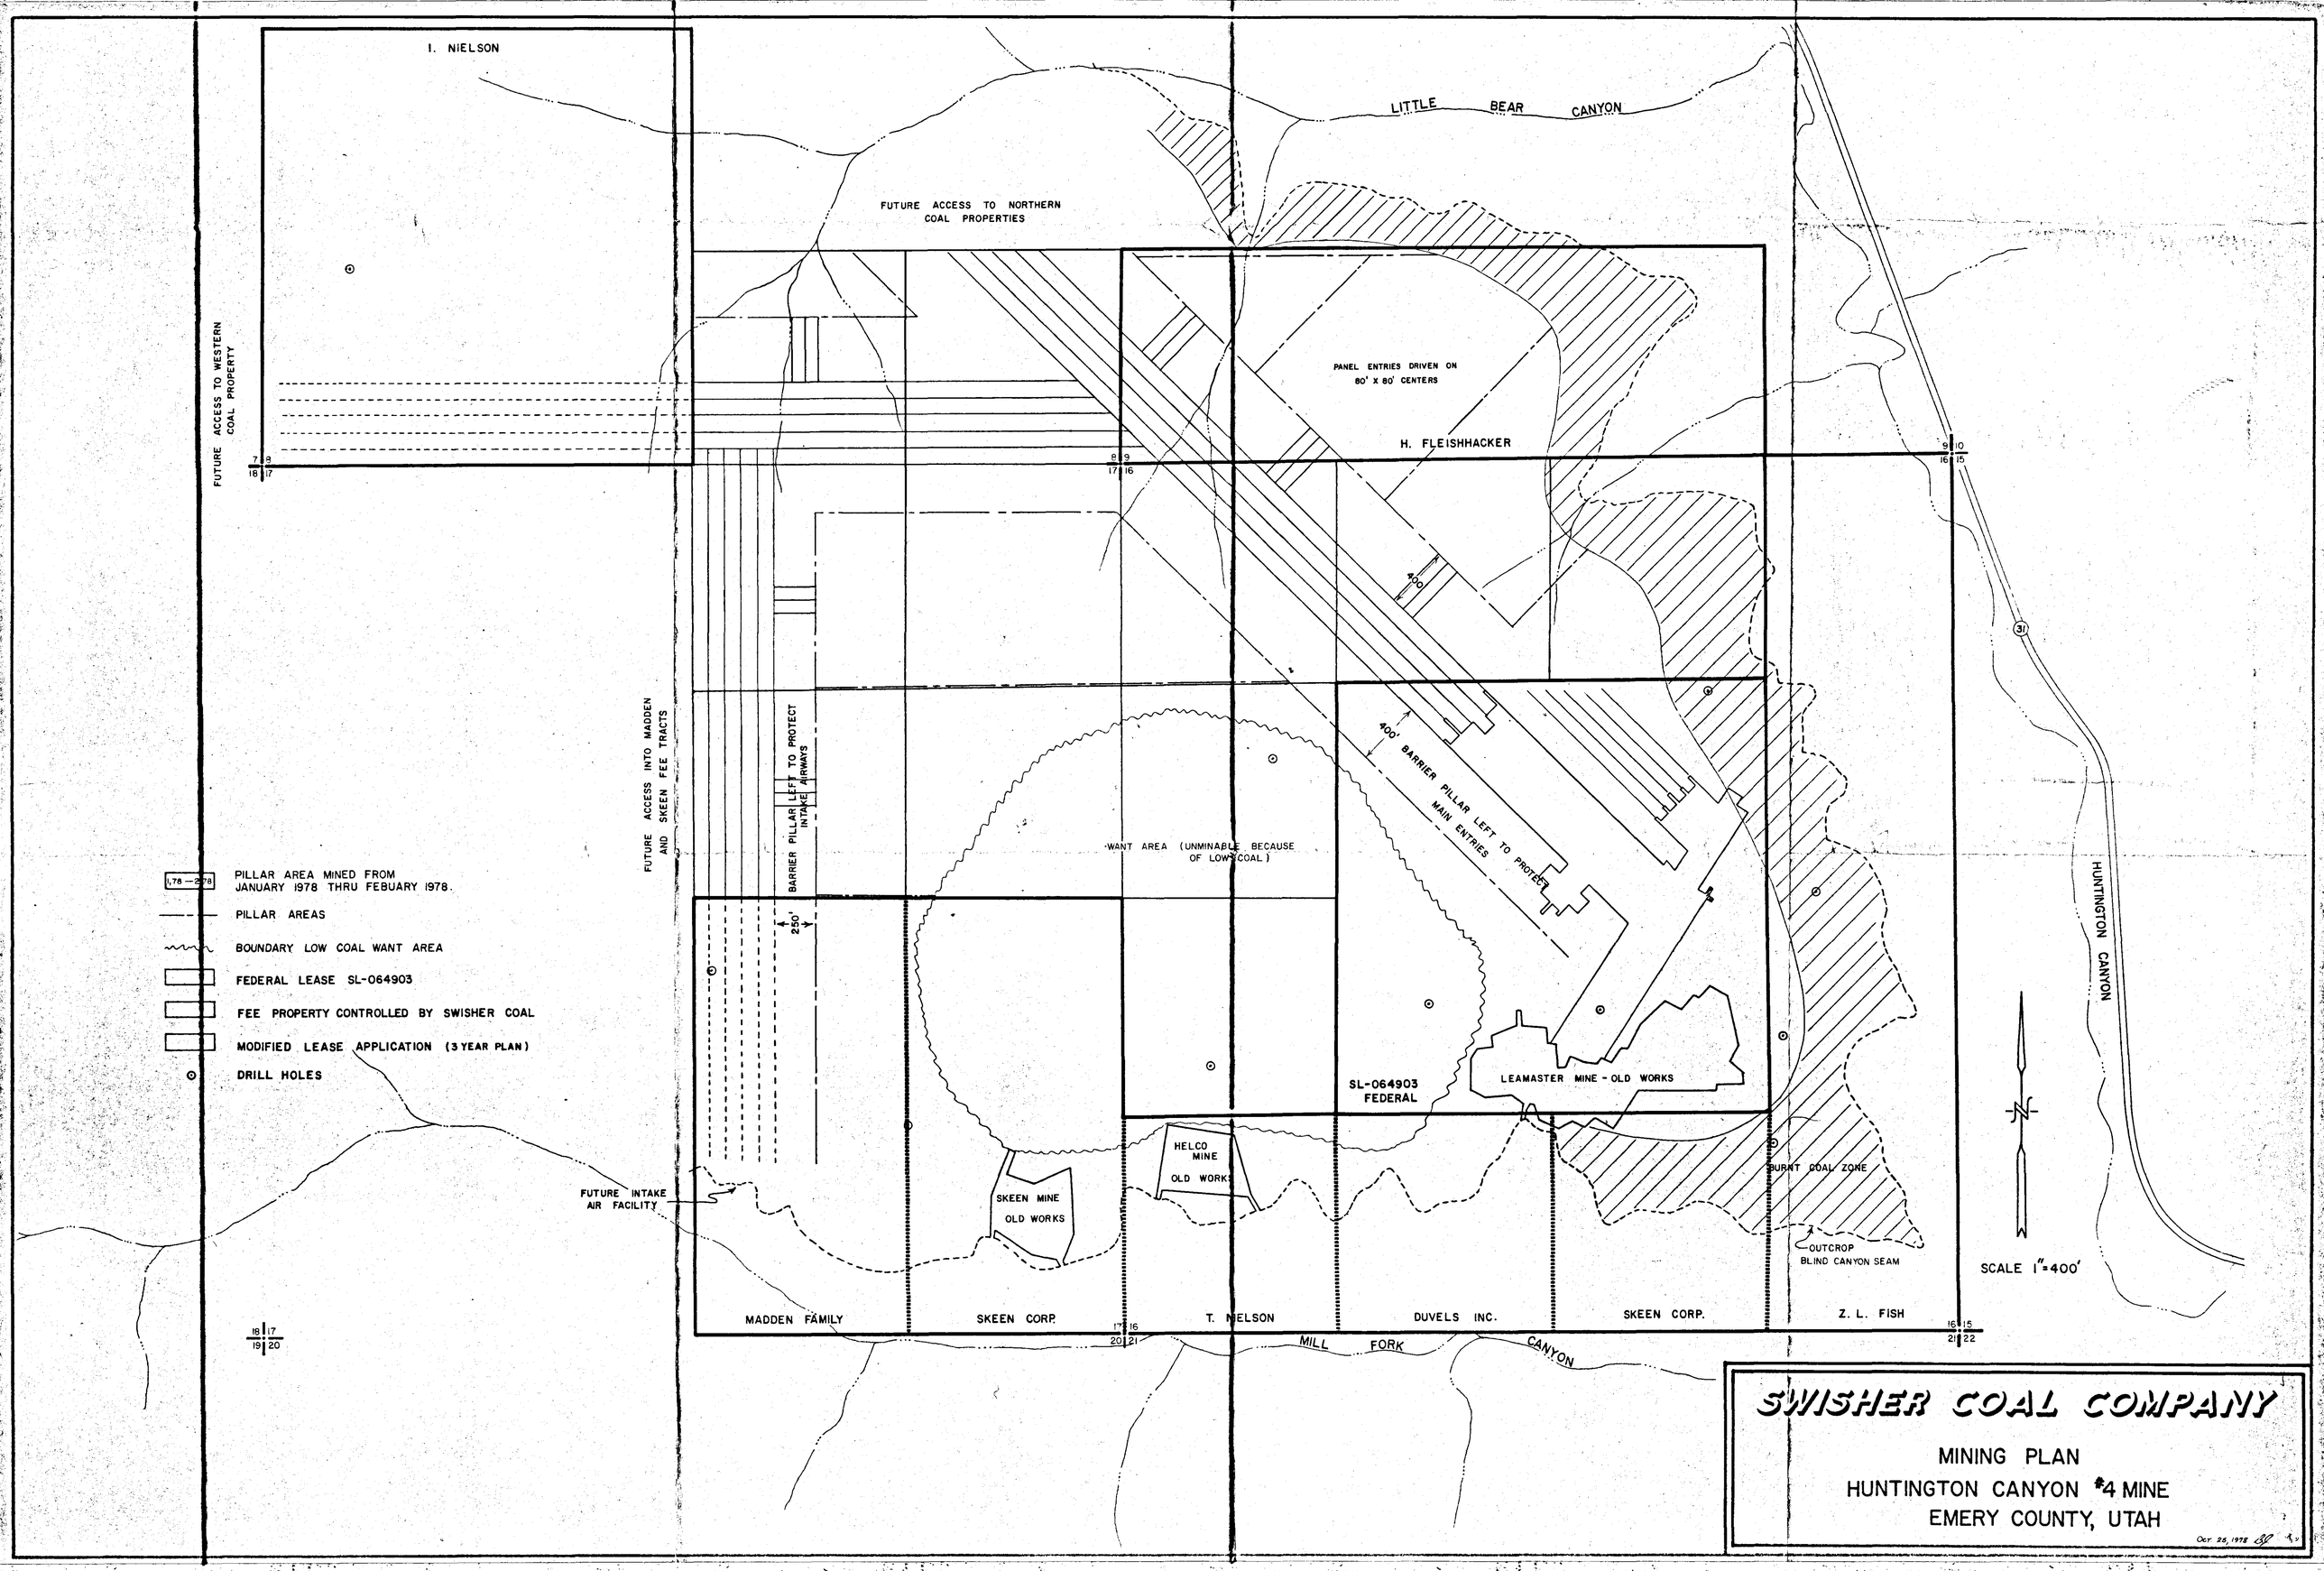
I. NIELSON
LITTLE BEAR CANYON
FUTURE ACCESS TO NORTHERN COAL PROPERTIES
FUTURE ACCESS TO WESTERN COAL PROPERTY
PANEL ENTRIES DRIVEN ON 80' X 80' CENTERS
H. FLEISHHACKER
400'
400' BARRIER PILLAR LEFT TO PROTECT MAIN ENTRIES
FUTURE ACCESS INTO MADDEN AND SKEEN FEE TRACTS
BARRIER PILLAR LEFT TO PROTECT INTAKE AIRWAYS
250'
WANT AREA (UNMINABLE BECAUSE OF LOW COAL)
PILLAR AREA MINED FROM JANUARY 1978 THRU FEBUARY 1978.
PILLAR AREAS
BOUNDARY LOW COAL WANT AREA
FEDERAL LEASE SL-064903
FEE PROPERTY CONTROLLED BY SWISHER COAL
MODIFIED LEASE APPLICATION (3 YEAR PLAN)
DRILL HOLES
SL-064903 FEDERAL
LEAMASTER MINE - OLD WORKS
HELCO MINE OLD WORKS
SKEEN MINE OLD WORKS
FUTURE INTAKE AIR FACILITY
BURNT COAL ZONE
OUTCROP BLIND CANYON SEAM
HUNTINGTON CANYON
SCALE 1"=400'
MADDEN FAMILY
SKEEN CORP.
T. NELSON
DUVELS INC.
SKEEN CORP.
Z. L. FISH
MILL FORK CANYON
SWISHER COAL COMPANY
MINING PLAN
HUNTINGTON CANYON #4 MINE
EMERY COUNTY, UTAH
Oct 25, 1978