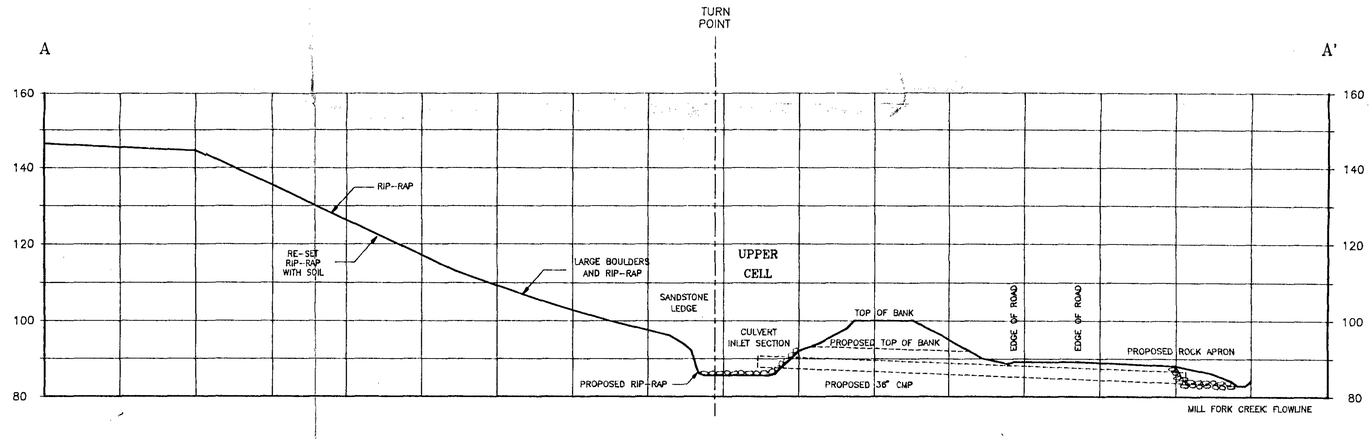

SECTION A – A'

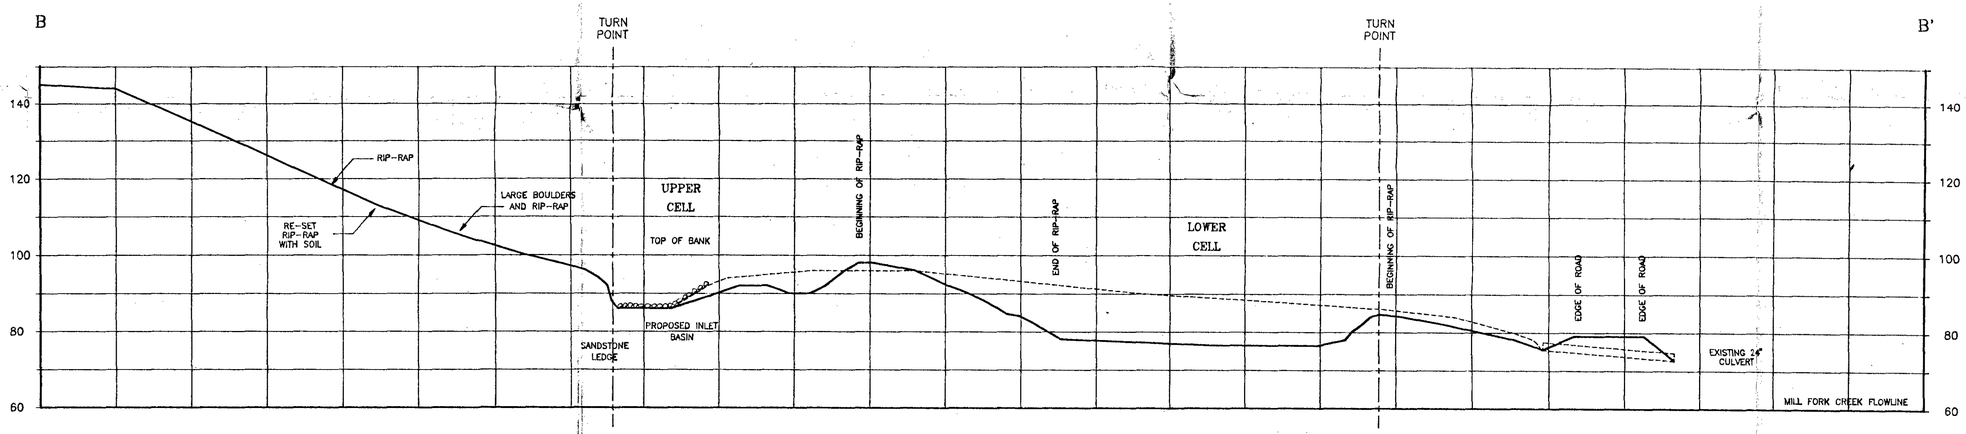

SECTION B – B'

N

10' 0' 20' 40'

PROPOSED RECLAIMED SURFACE ----------

EXISTING SURFACE ————

REGISTERED PROFESSIONAL ENGINEER DAN W. GUY No. 154138 STATE OF UTAH

MOUNTAIN COAL COMPANY

HUNTINGTON CANYON
NO. 4 MINE
SEDIMENT POND CROSS-SECTIONS

DRAWN BY: WOLF DRAFTING	PLATE #: 3
DATE: 07/28/95	