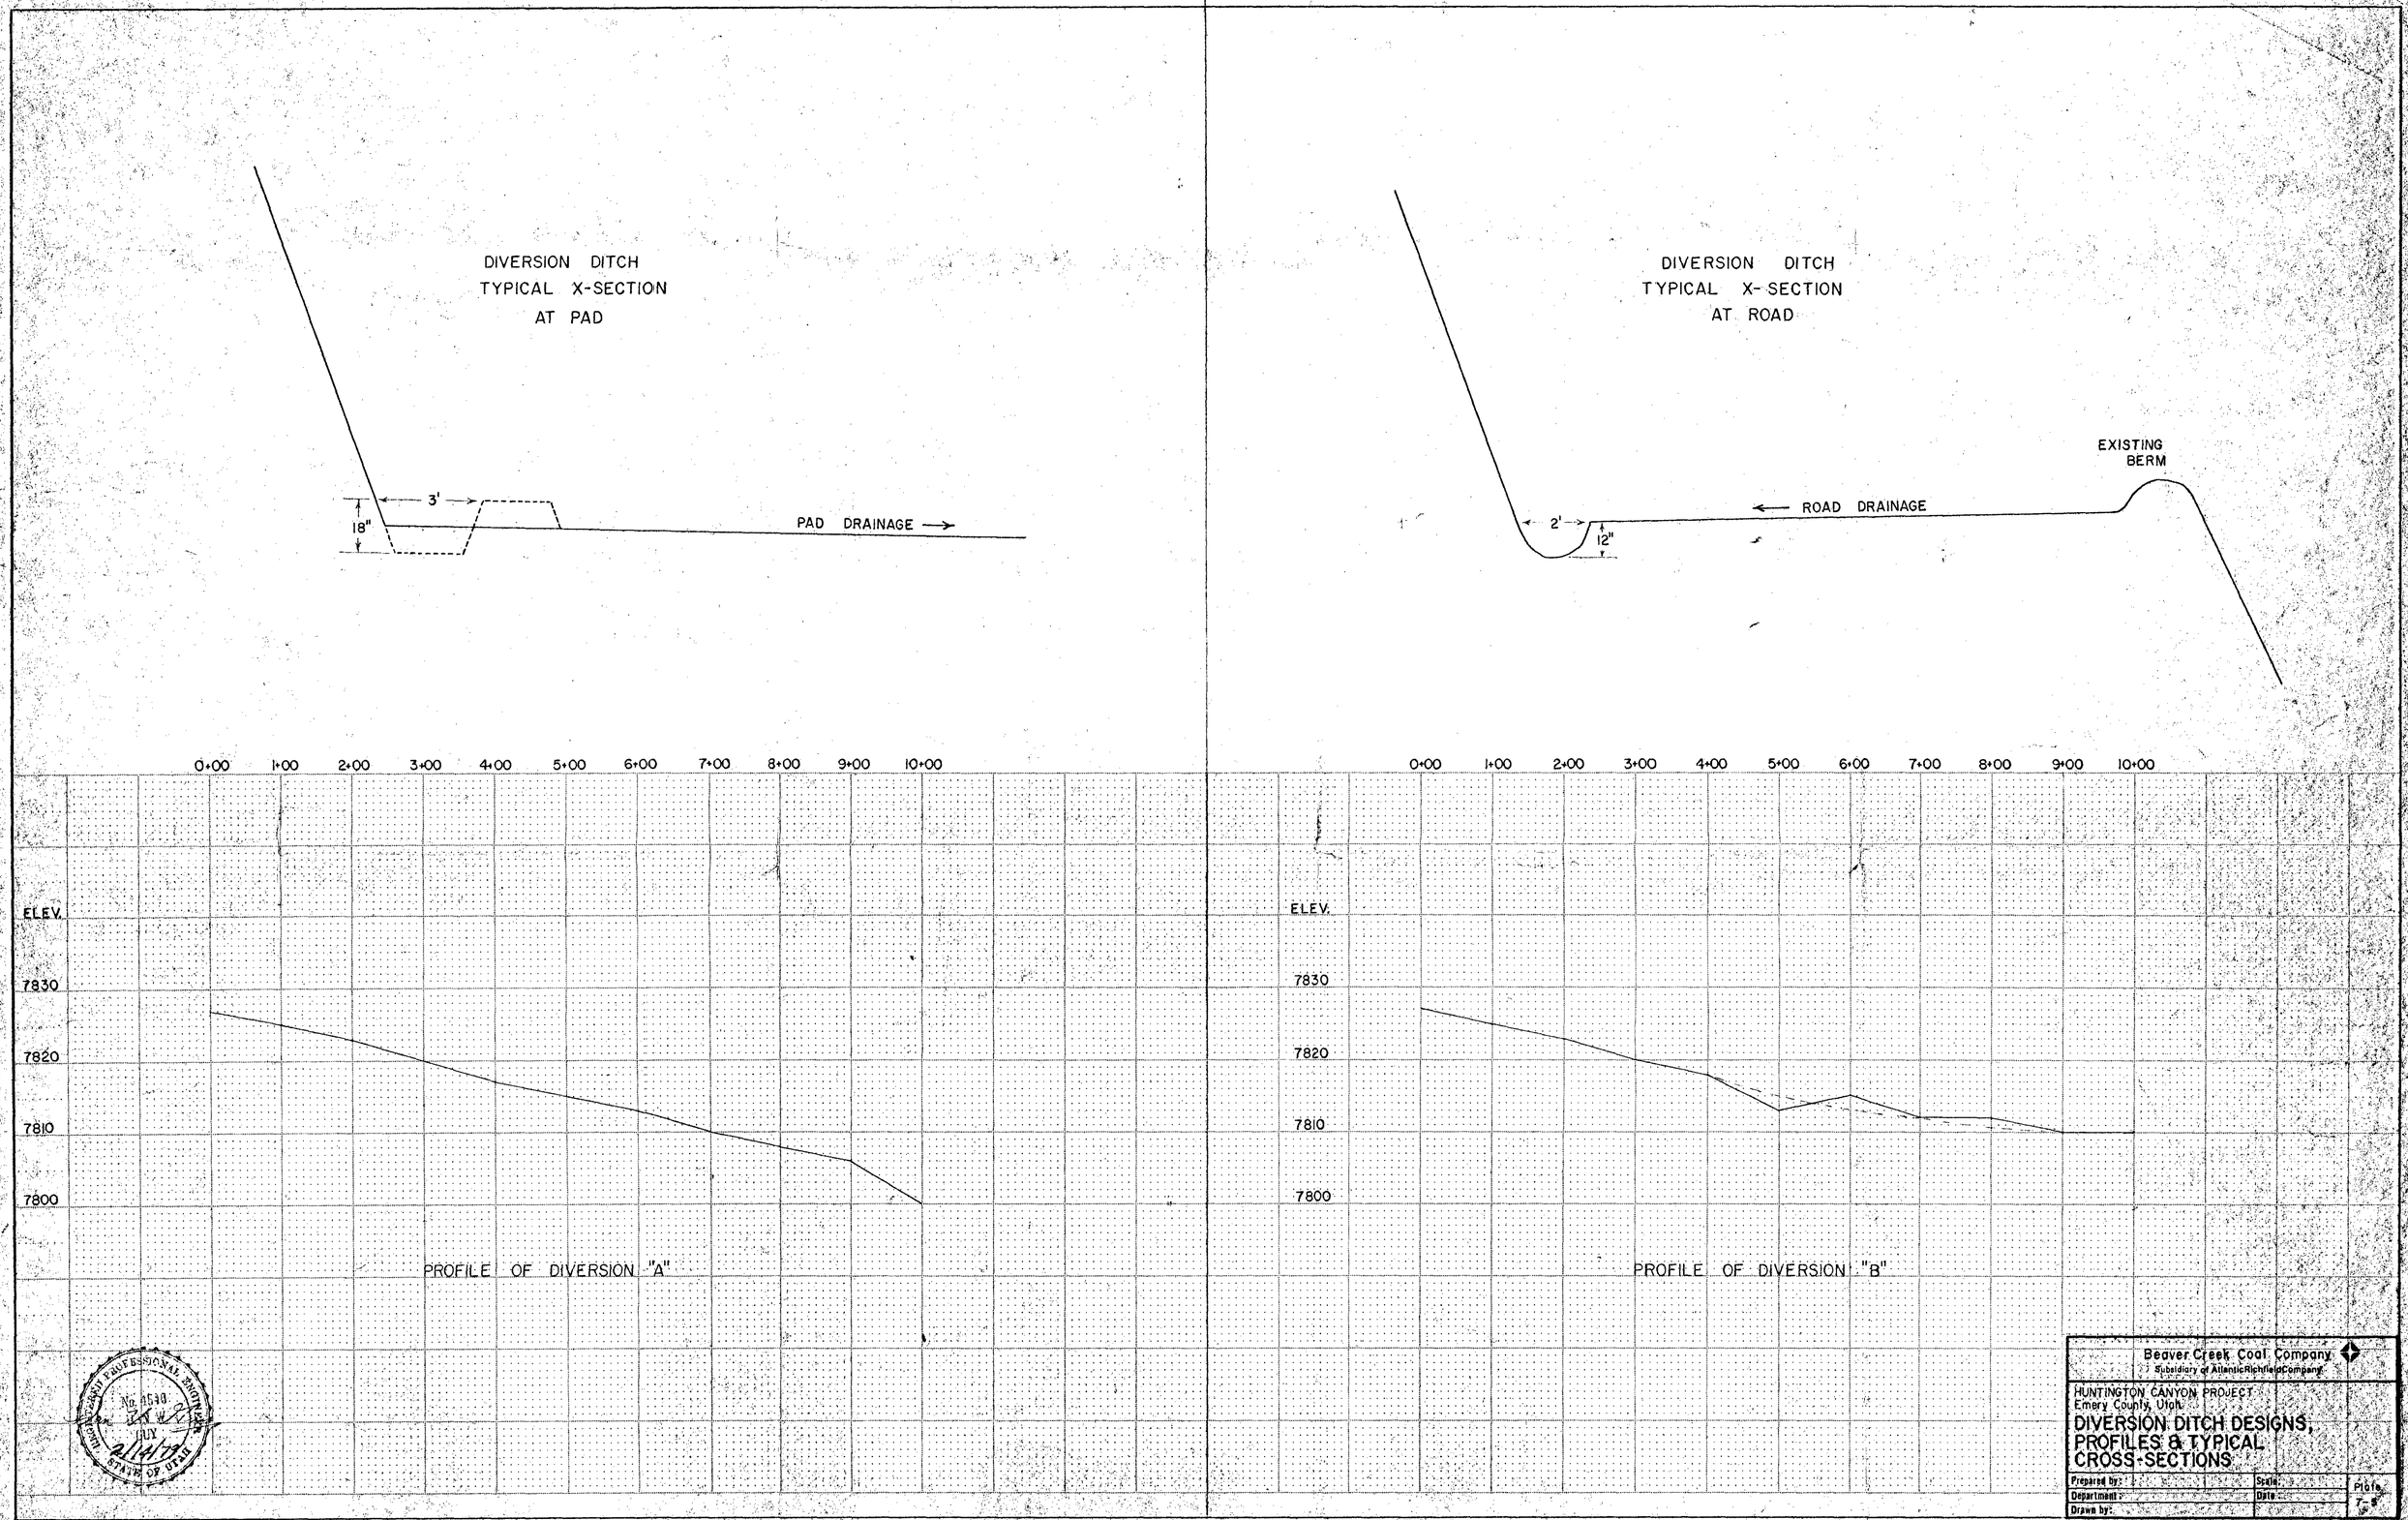
DIVERSION DITCH
TYPICAL X-SECTION
AT PAD
3'
18"
PAD DRAINAGE
DIVERSION DITCH
TYPICAL X-SECTION
AT ROAD
EXISTING
BERM
ROAD DRAINAGE
2'
12"
0+00
1+00
2+00
3+00
4+00
5+00
6+00
7+00
8+00
9+00
10+00
ELEV.
7830
7820
7810
7800
PROFILE OF DIVERSION "A"
PROFILE OF DIVERSION "B"
PLAN
NOTE BOOK
No.
PROFILE
NOTE BOOK
No.
REGISTERED PROFESSIONAL ENGINEER
No. 4540
JULY
2/14/79
STATE OF UTAH
Beaver Creek Coal Company
Subsidiary of Atlantic Richfield Company
HUNTINGTON CANYON PROJECT
Emery County, Utah
DIVERSION DITCH DESIGNS,
PROFILES & TYPICAL
CROSS-SECTIONS
Prepared by:
Department:
Drawn by:
Scale:
Date:
Plate
7-5
K+E HERCULENE CRYSTALENE II