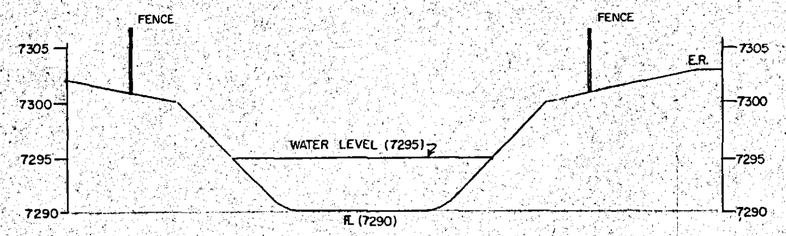

SECTION A-A'
SCALE 1"=10'

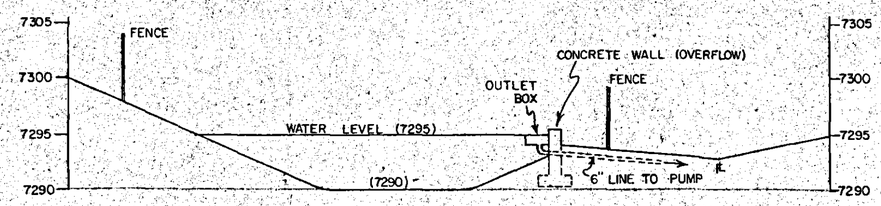

SECTION B-B'
SCALE 1"=10'

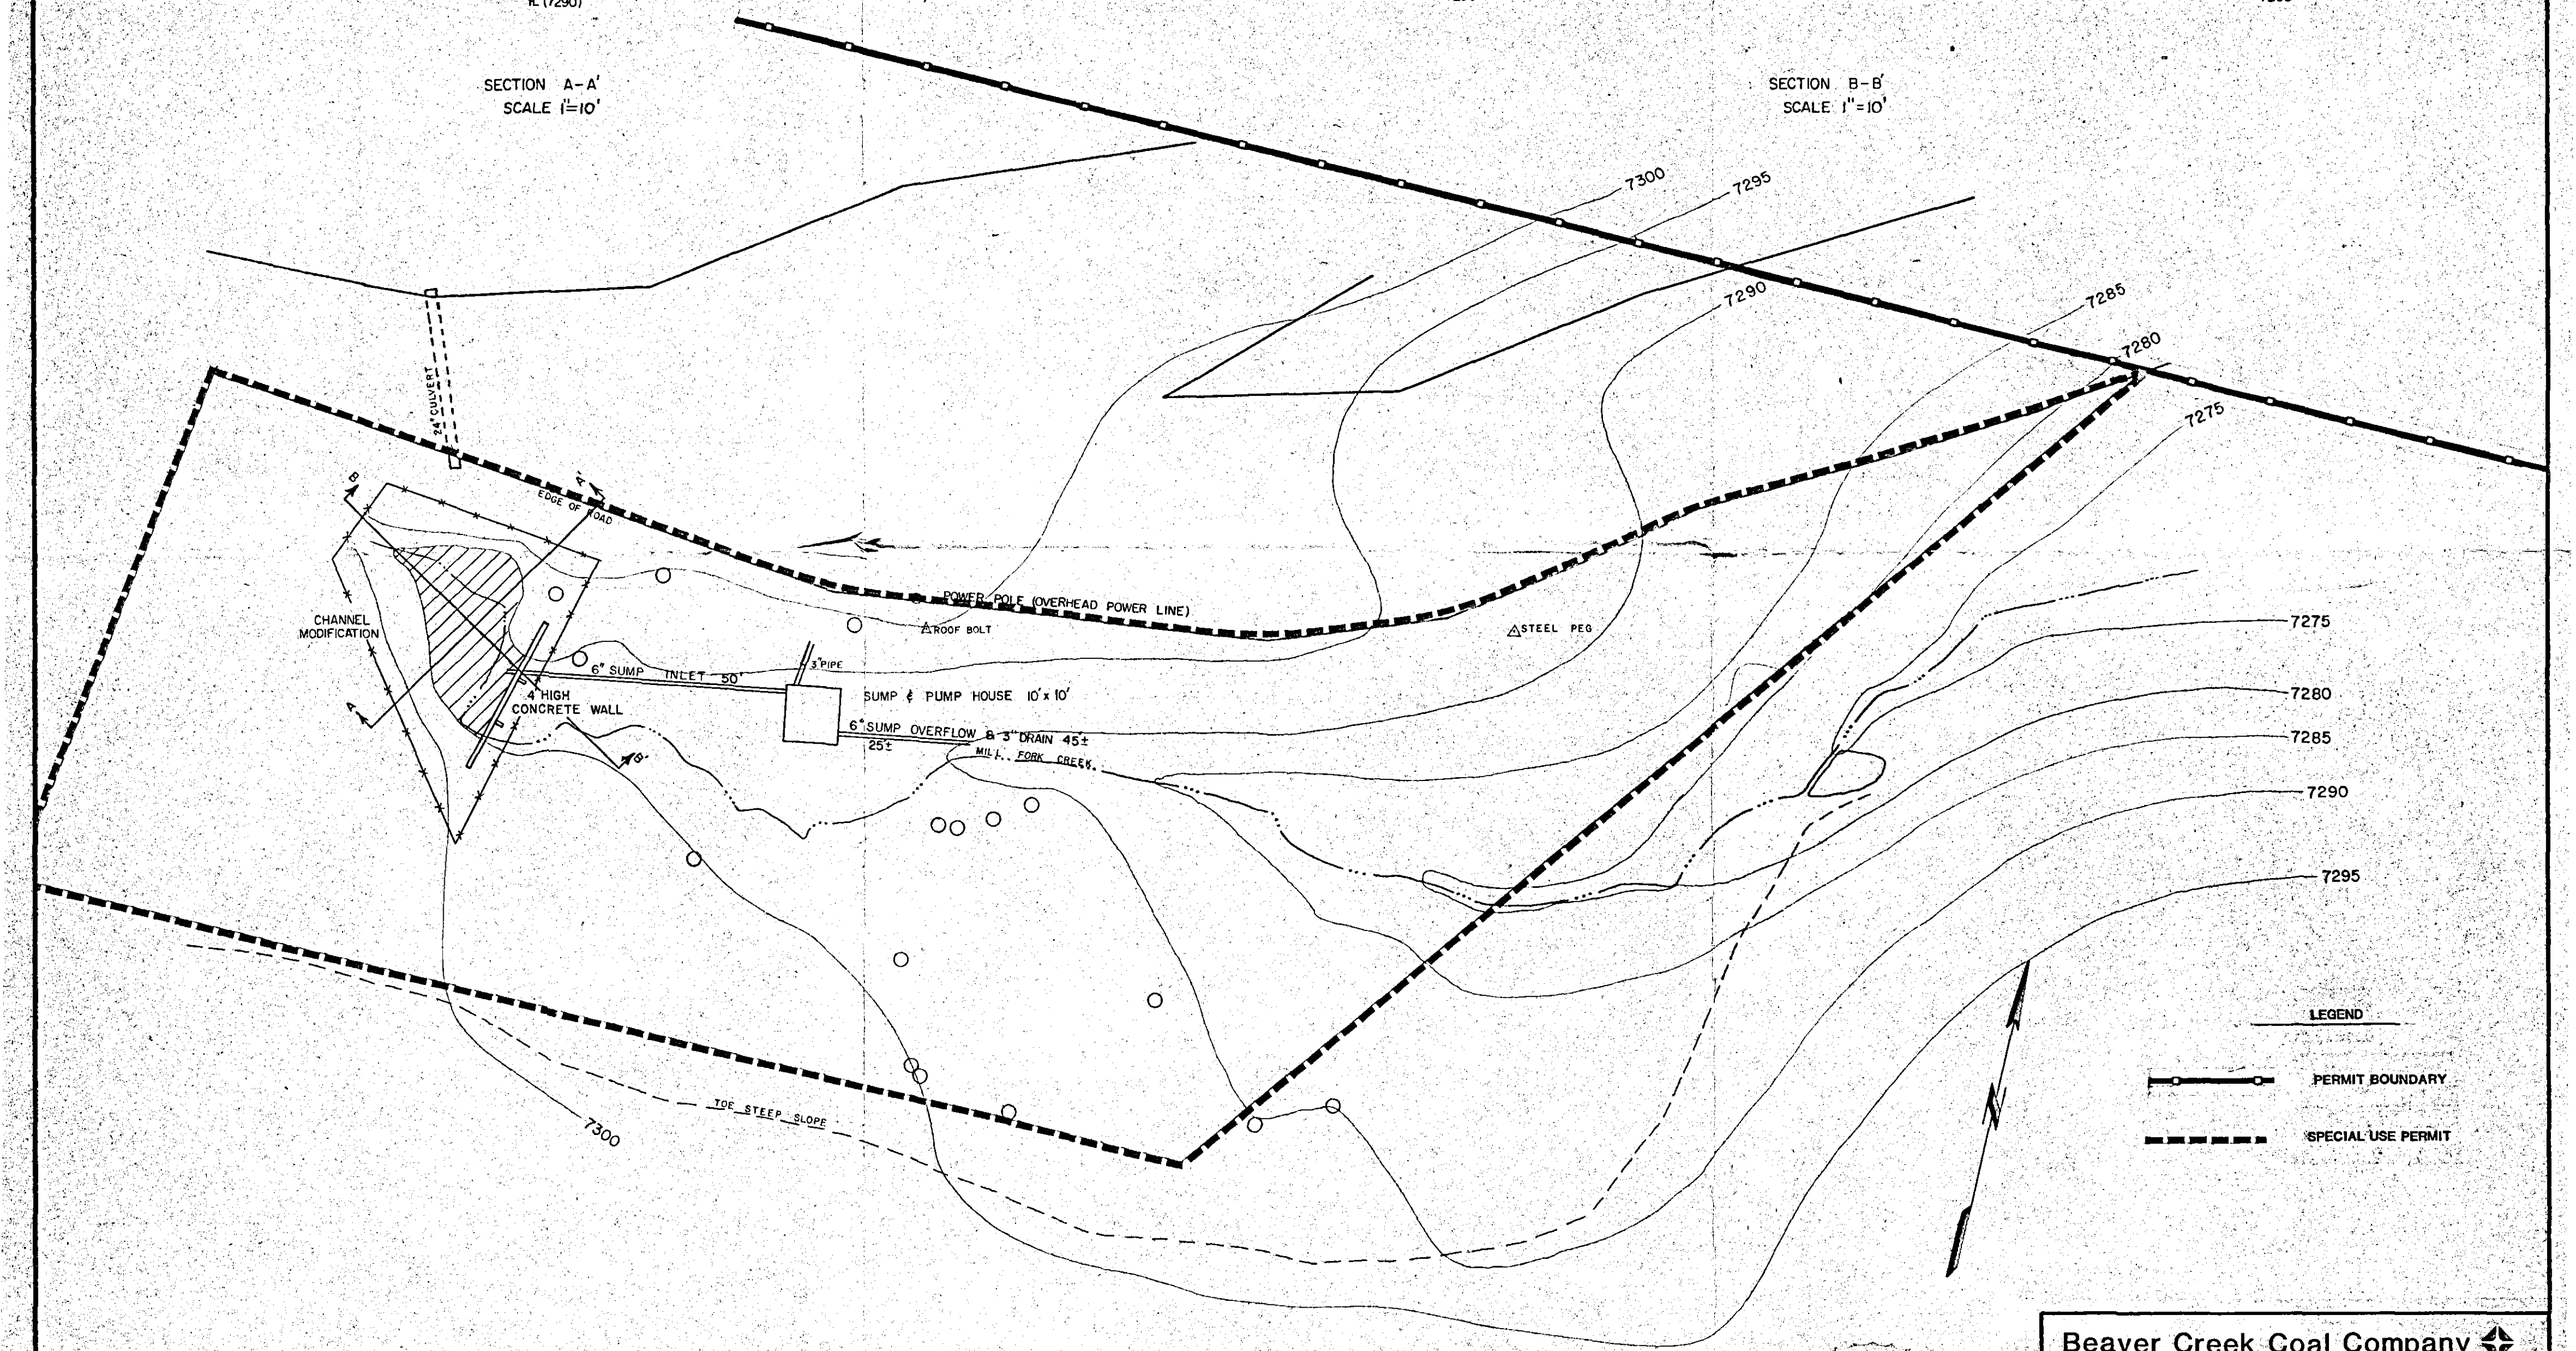

Dan W. Guy
3/6/84
1/14/85

Beaver Creek Coal Company

MILL FORK
PUMP HOUSE AREA

Prepared: D. GUY	Scale: 1" = 20'	PLATE 3-1b
Department: ENGINEERING	Date: 2-27-84	
Drawn by: B. JEANSELME	1-14-85	