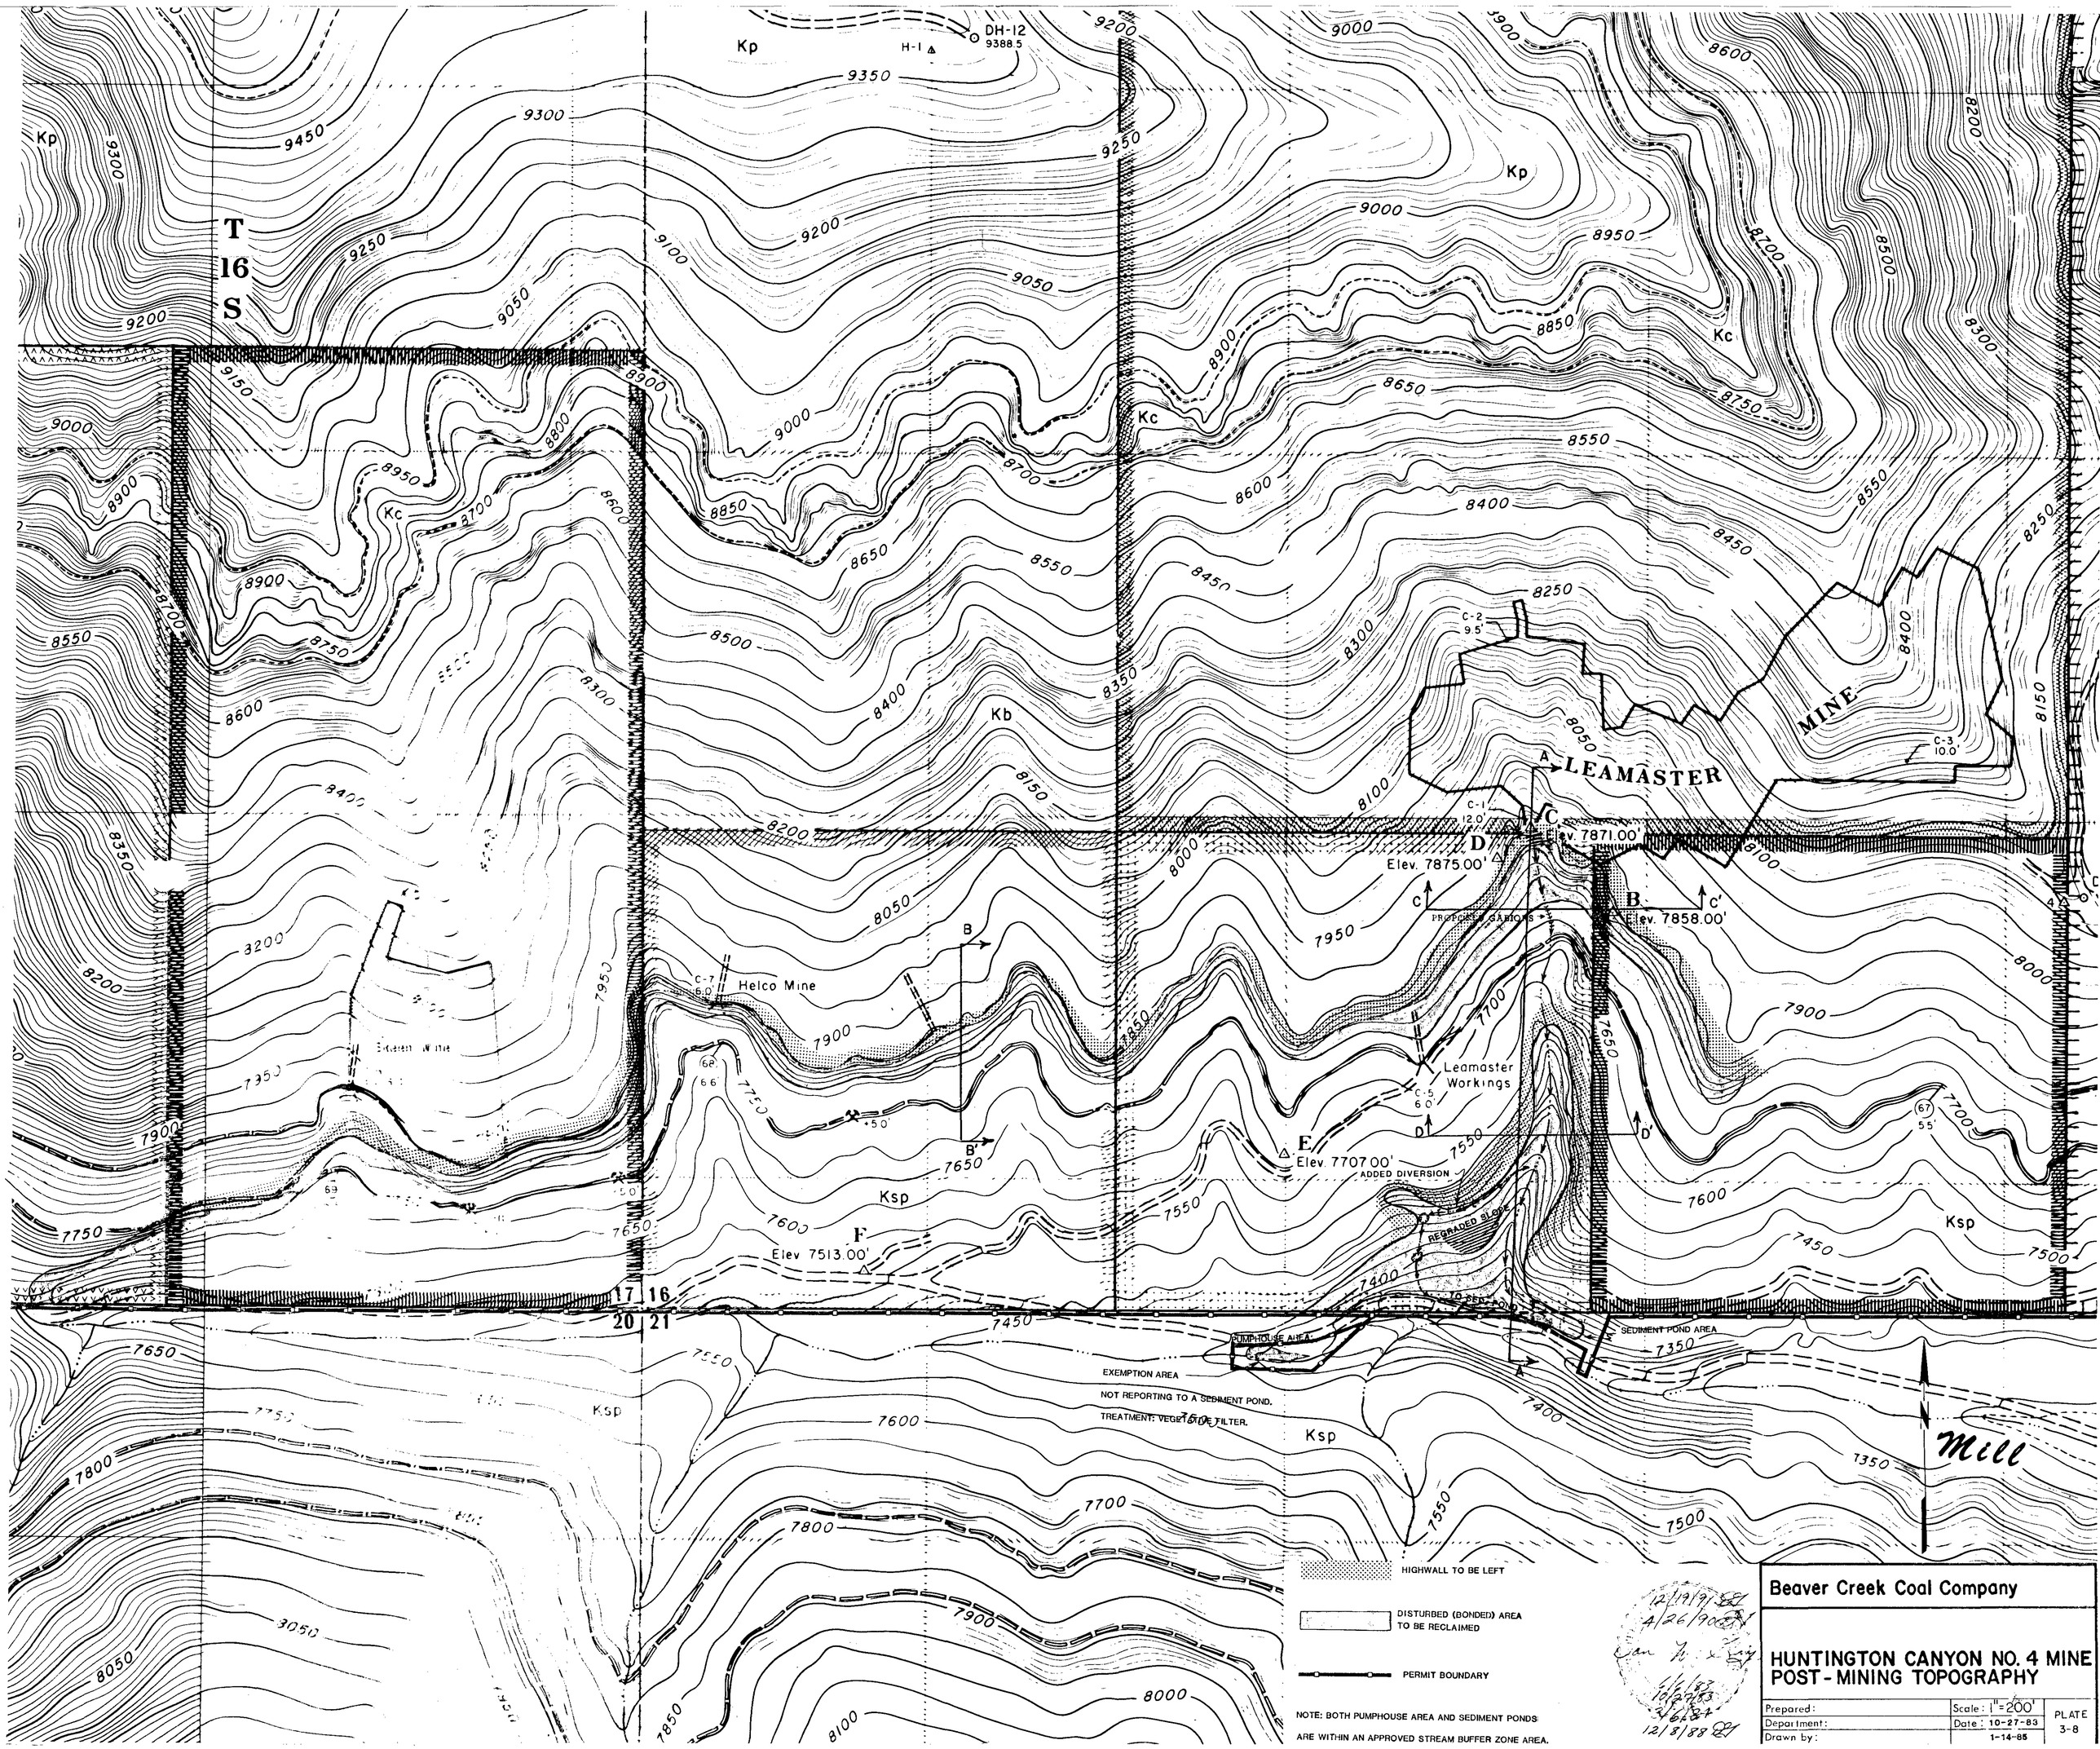
T
16
S
DH-12
9388.5
H-1
Kp
Kc
Kb
Ksp
LEAMASTER
MINE
C-1
12.0'
C-2
9.5'
C-3
10.0'
C-5
6.0'
C-7
6.0'
Helco Mine
Leamaster
Workings
PROPOSED GABIONS
Elev. 7871.00'
Elev. 7875.00'
Elev. 7858.00'
Elev. 7707.00'
ADDED DIVERSION
REGRADED SLOPE
TO SED. POND
Elev 7513.00'
PUMPHOUSE AREA
SEDIMENT POND AREA
EXEMPTION AREA
NOT REPORTING TO A SEDIMENT POND.
TREATMENT: VEGETATIVE FILTER.
17 16
20 21
Mill
HIGHWALL TO BE LEFT
DISTURBED (BONDED) AREA
TO BE RECLAIMED
PERMIT BOUNDARY
NOTE: BOTH PUMPHOUSE AREA AND SEDIMENT PONDS
ARE WITHIN AN APPROVED STREAM BUFFER ZONE AREA.
12/19/91
4/26/90
10/27/83
12/8/88
Beaver Creek Coal Company
HUNTINGTON CANYON NO. 4 MINE
POST-MINING TOPOGRAPHY
Prepared:
Department:
Drawn by:
Scale: 1" = 200'
Date: 10-27-83
1-14-85
PLATE
3-8