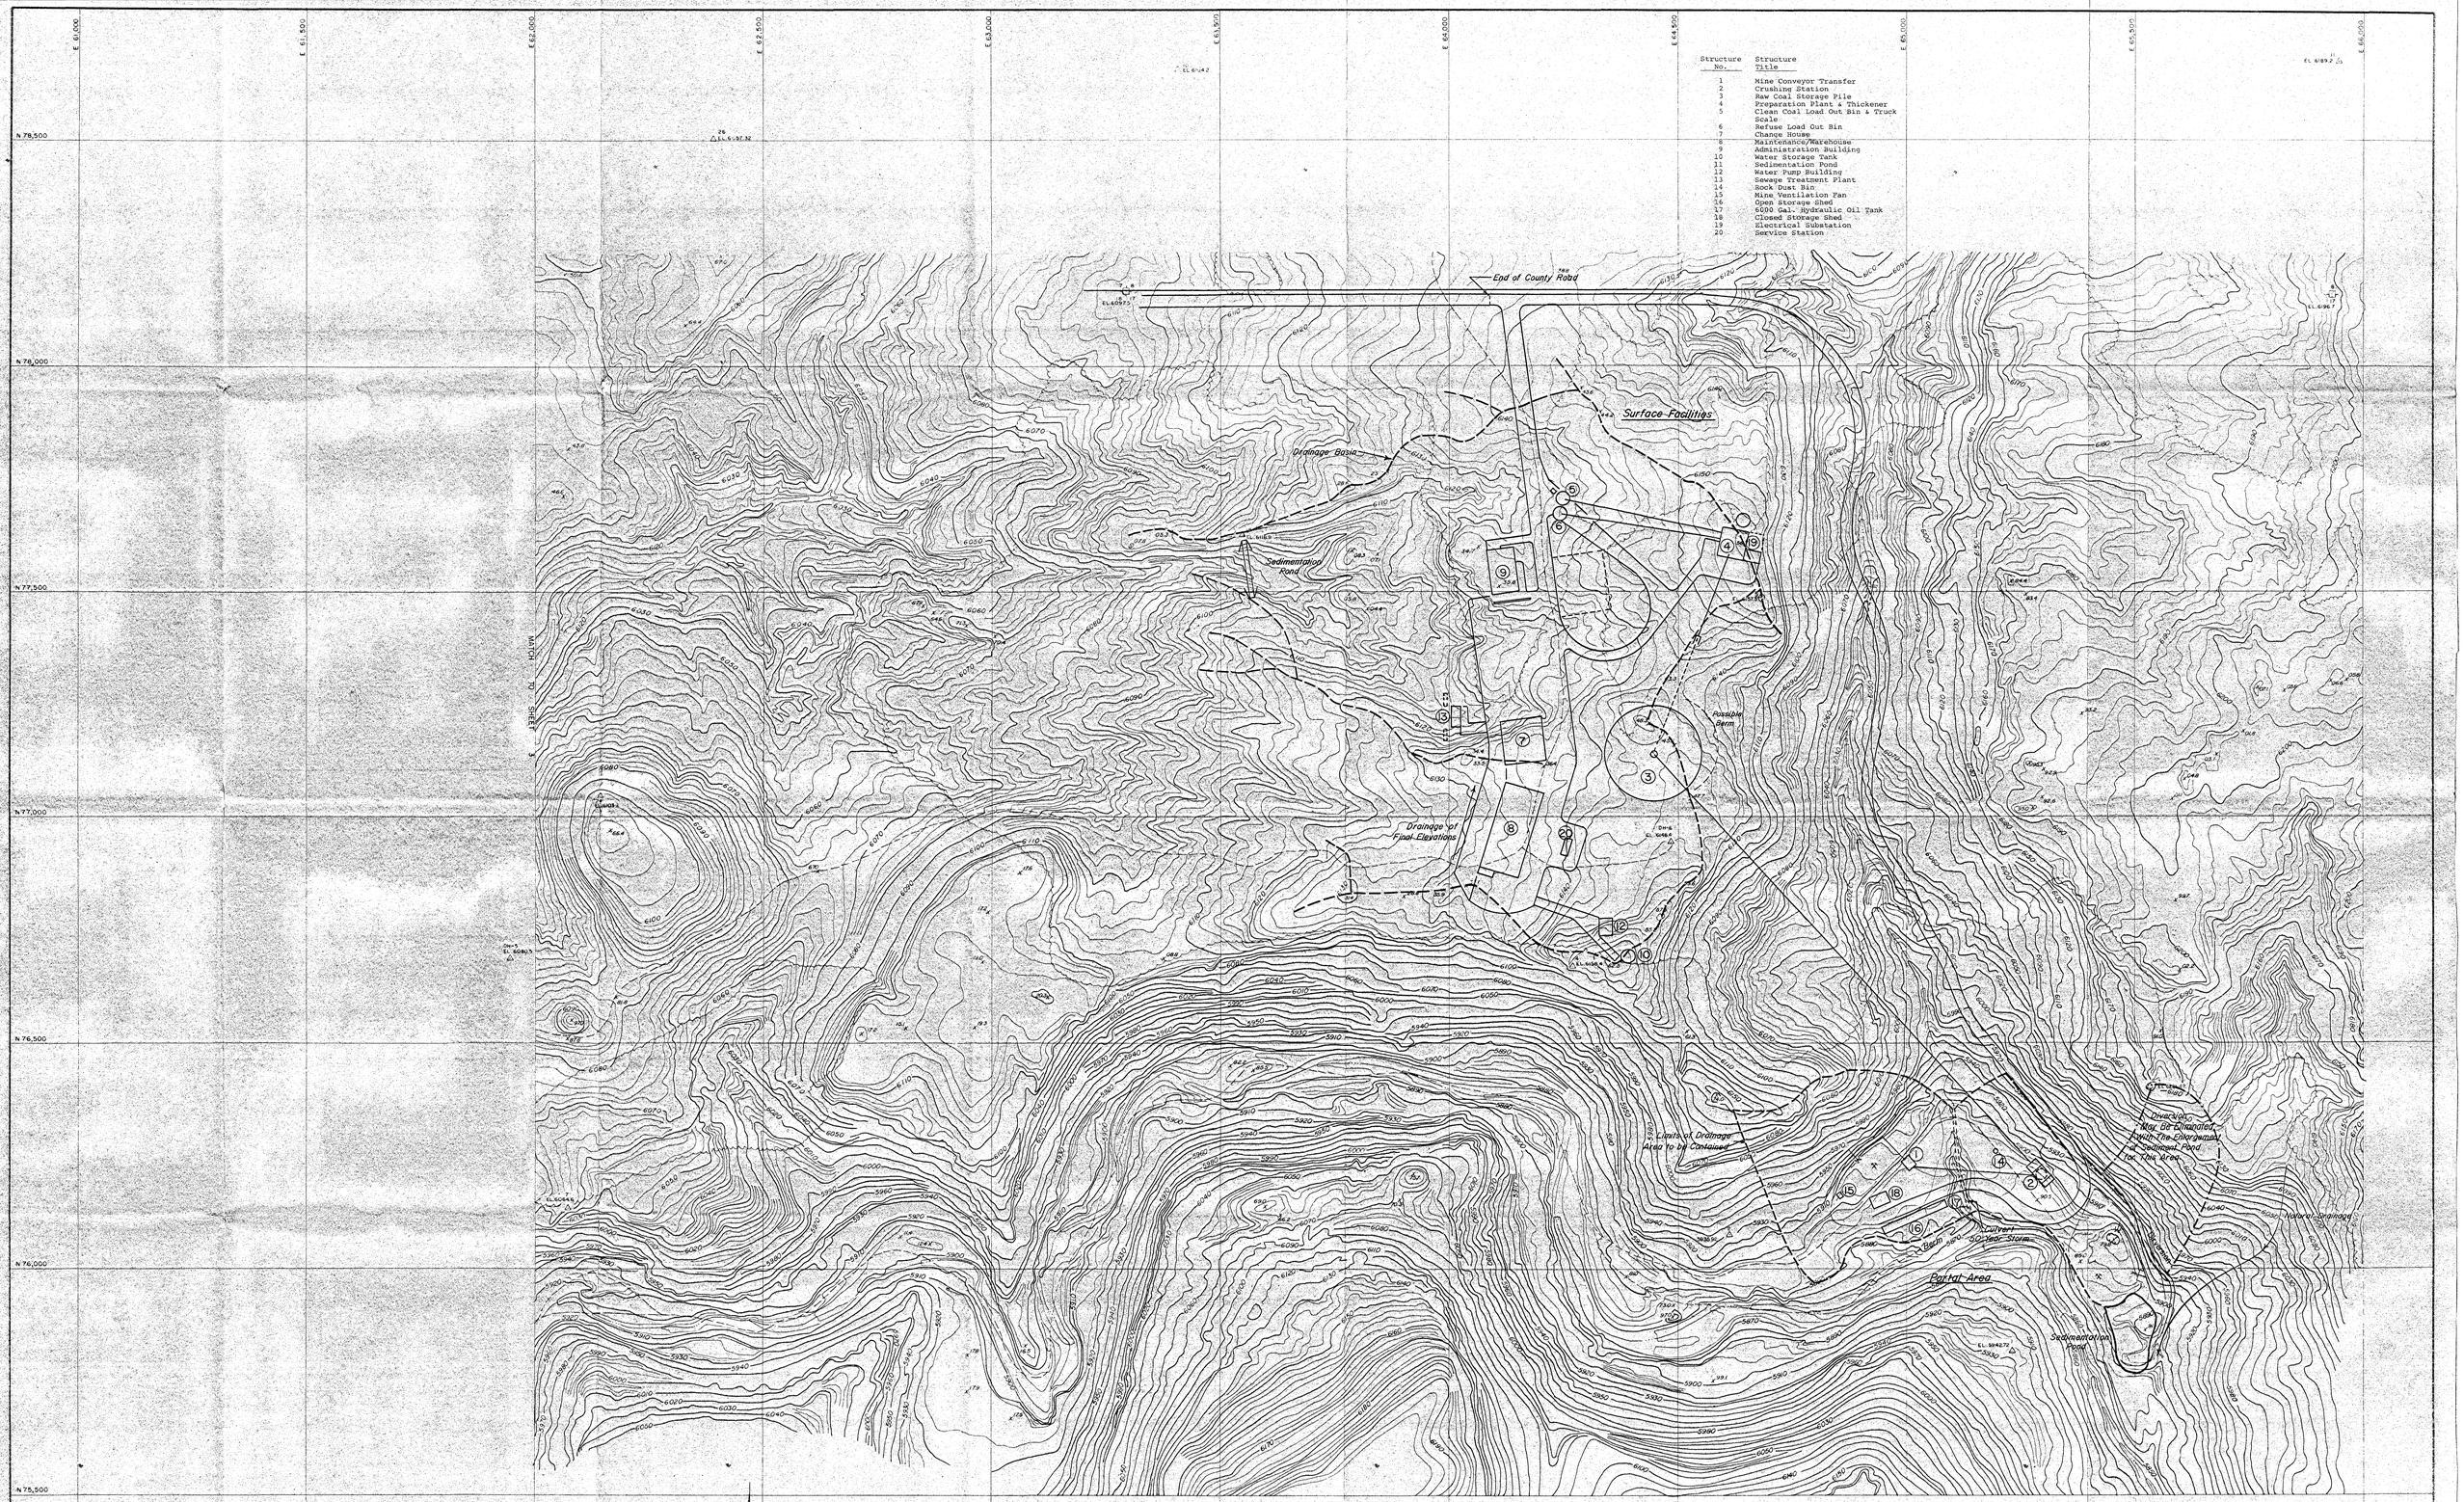

Structure No.	Structure Title
1	Mine Conveyor Transfer
2	Crushing Station
3	Raw Coal Storage Pile
4	Preparation Plant & Thickener
5	Clean Coal Load Out Bin & Truck Scale
6	Refuse Load Out Bin
7	Change House
8	Maintenance/Warehouse
9	Administration Building
10	Water Storage Tank
11	Sedimentation Pond
12	Water Pump Building
13	Sewage Treatment Plant
14	Rock Dust Bin
15	Mine Ventilation Fan
16	Open Storage Shed
17	6000 Gal. Hydraulic Oil Tank
18	Closed Storage Shed
19	Electrical Substation
20	Service Station

REVISIONS		
NO	DATE	BY
1		
2		
3		

Soldier Creek Coal Company

HIDDEN VALLEY MINE

SCALE

TITLE: Surface Facility Detail

DRAWING: Appendix B

DRAWN BY: DGS DATE: 8-6-79

CHECKED DATE APPROVED DATE

MAPPING BY ENH MAPPING INC - SALT LAKE CITY, UTAH - 78076