STRUCTURE Nº	STRUCTURE TITLE
1	MINE CONVEYOR TRANSFER
2	CRUSHING STATION
3	RAW COAL STORAGE PILE
4	PREPARATION PLANT & THICKENER
5	CLEAN COAL LOADOUT BIN & TRUCK SCALE
6	REFUSE LOAD OUT BIN
7	CHANGE HOUSE
8	MAINTENANCE/WAREHOUSE
9	ADMINISTRATION BUILDING
10	WATER TOWER
11	PREP. PLANT SETTLING POND
12	SEDIMENTATION POND
13	WATER PUMP BUILDING
14	SEWAGE TREATMENT PLANT
15	ROCK DUST BIN
16	MINE VENTILATION FAN
17	OPEN STORAGE SHED
18	5000 GAL HYDRAULIC OIL TANK
19	CLOSED STORAGE SHED
20	ELECTRICAL SUBSTATION
21	SERVICE STATION

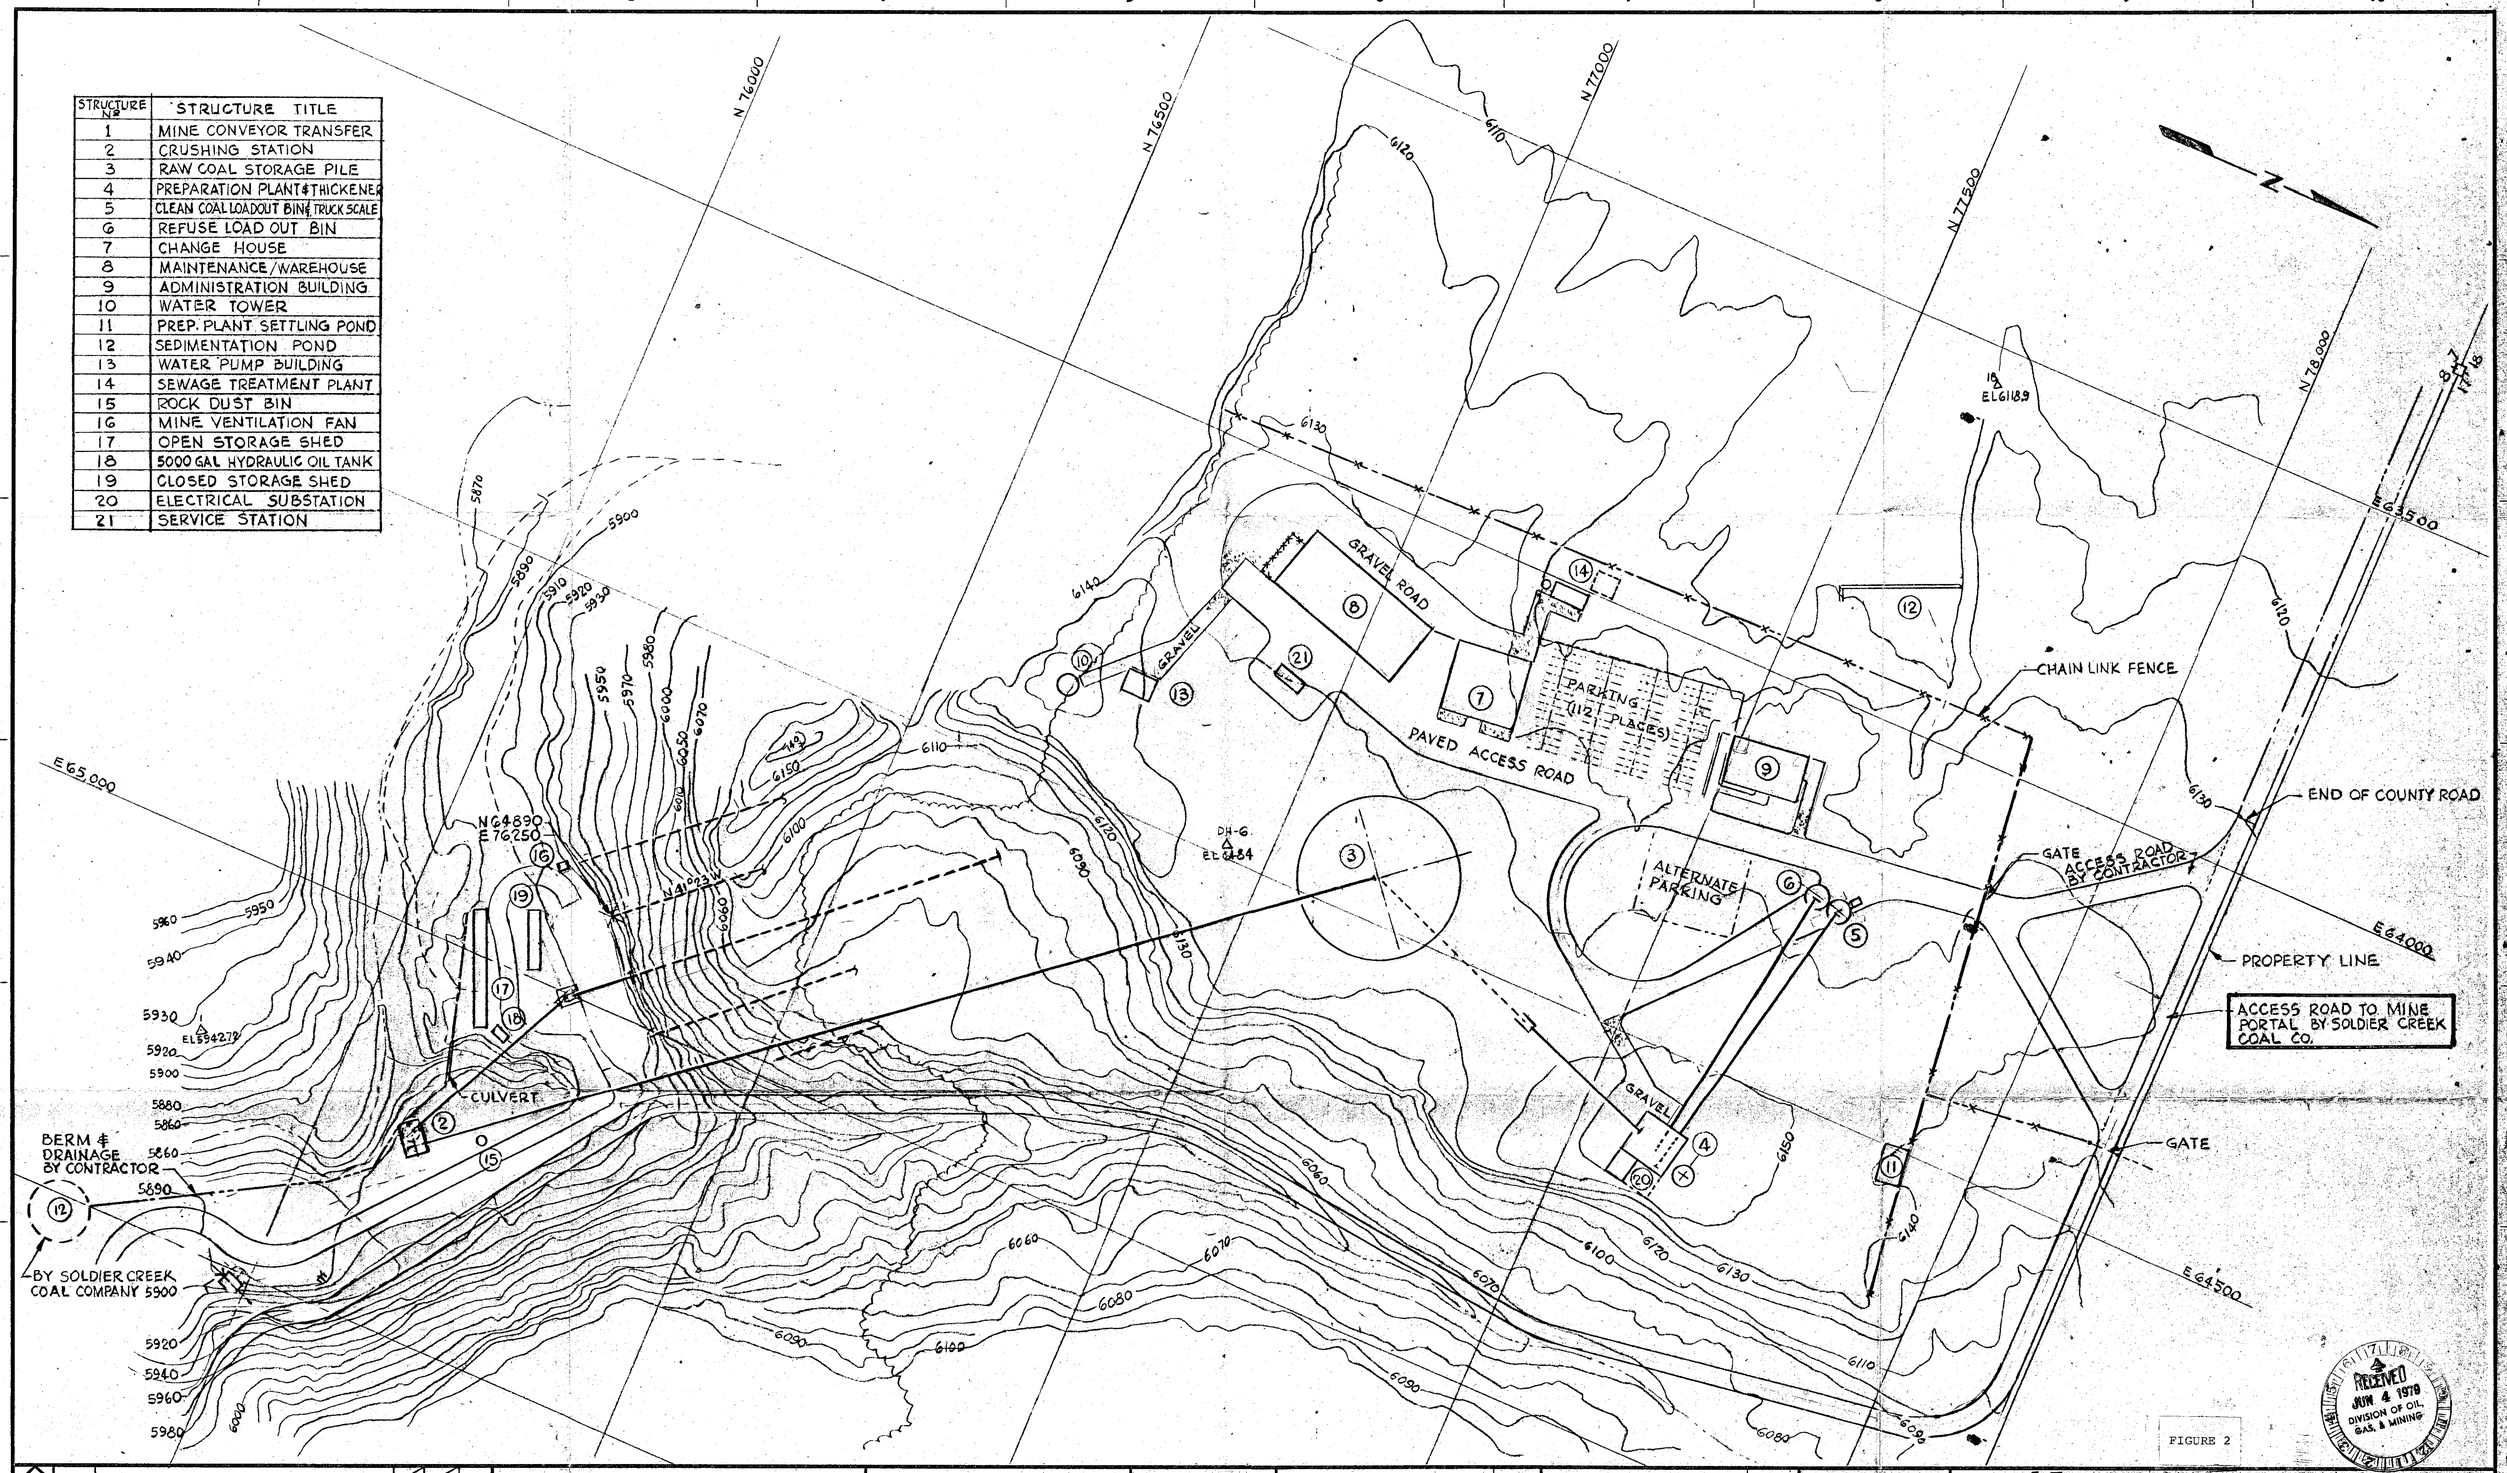

FIGURE 2

RECEIVED JUN 4 1979 DIVISION OF OIL, GAS, & MINING

NO.	DATE	REVISION	BY CHK	APP.	APP.

NOTES

DESCRIPTION COST ACCOUNT

WORK COVERED BY THIS DRAWING CHARGED TO COST ACCOUNT ABOVE

CONSTRUCTION APPROVAL

APPROVAL	DATE

SCALE: 1" = 100'-0"	DATE
DESIGNED BY RTRAVANTI	4-25-79
DRAWN BY RT	5-17-79
CHECKED BY	
APPROVED BY	
APPROVED BY	

INFORMATION CONFIDENTIAL: ALL PLANS, DRAWINGS, SPECIFICATIONS AND/OR INFORMATION FURNISHED HEREWITH ARE AND SHALL REMAIN THE PROPERTY OF KAISER ENGINEERS, AND SHALL BE HELD CONFIDENTIAL AND SHALL NOT BE USED FOR ANY PURPOSE OR PURPOSES OTHER THAN THOSE FOR WHICH THEY HAVE BEEN SUPPLIED AND PREPARED.

PROFESSIONAL SEAL

KAISER ENGINEERS
KAISER ENGINEERS, INC.
300 LAKESIDE DRIVE
P.O. BOX 23210
OAKLAND, CALIFORNIA 94623

SOLDIER CREEK COAL COMPANY

HIDDEN VALLEY MINE
PLOT PLAN

JOB No. 79037 | DWG. No. 102-G | REVISION R-B