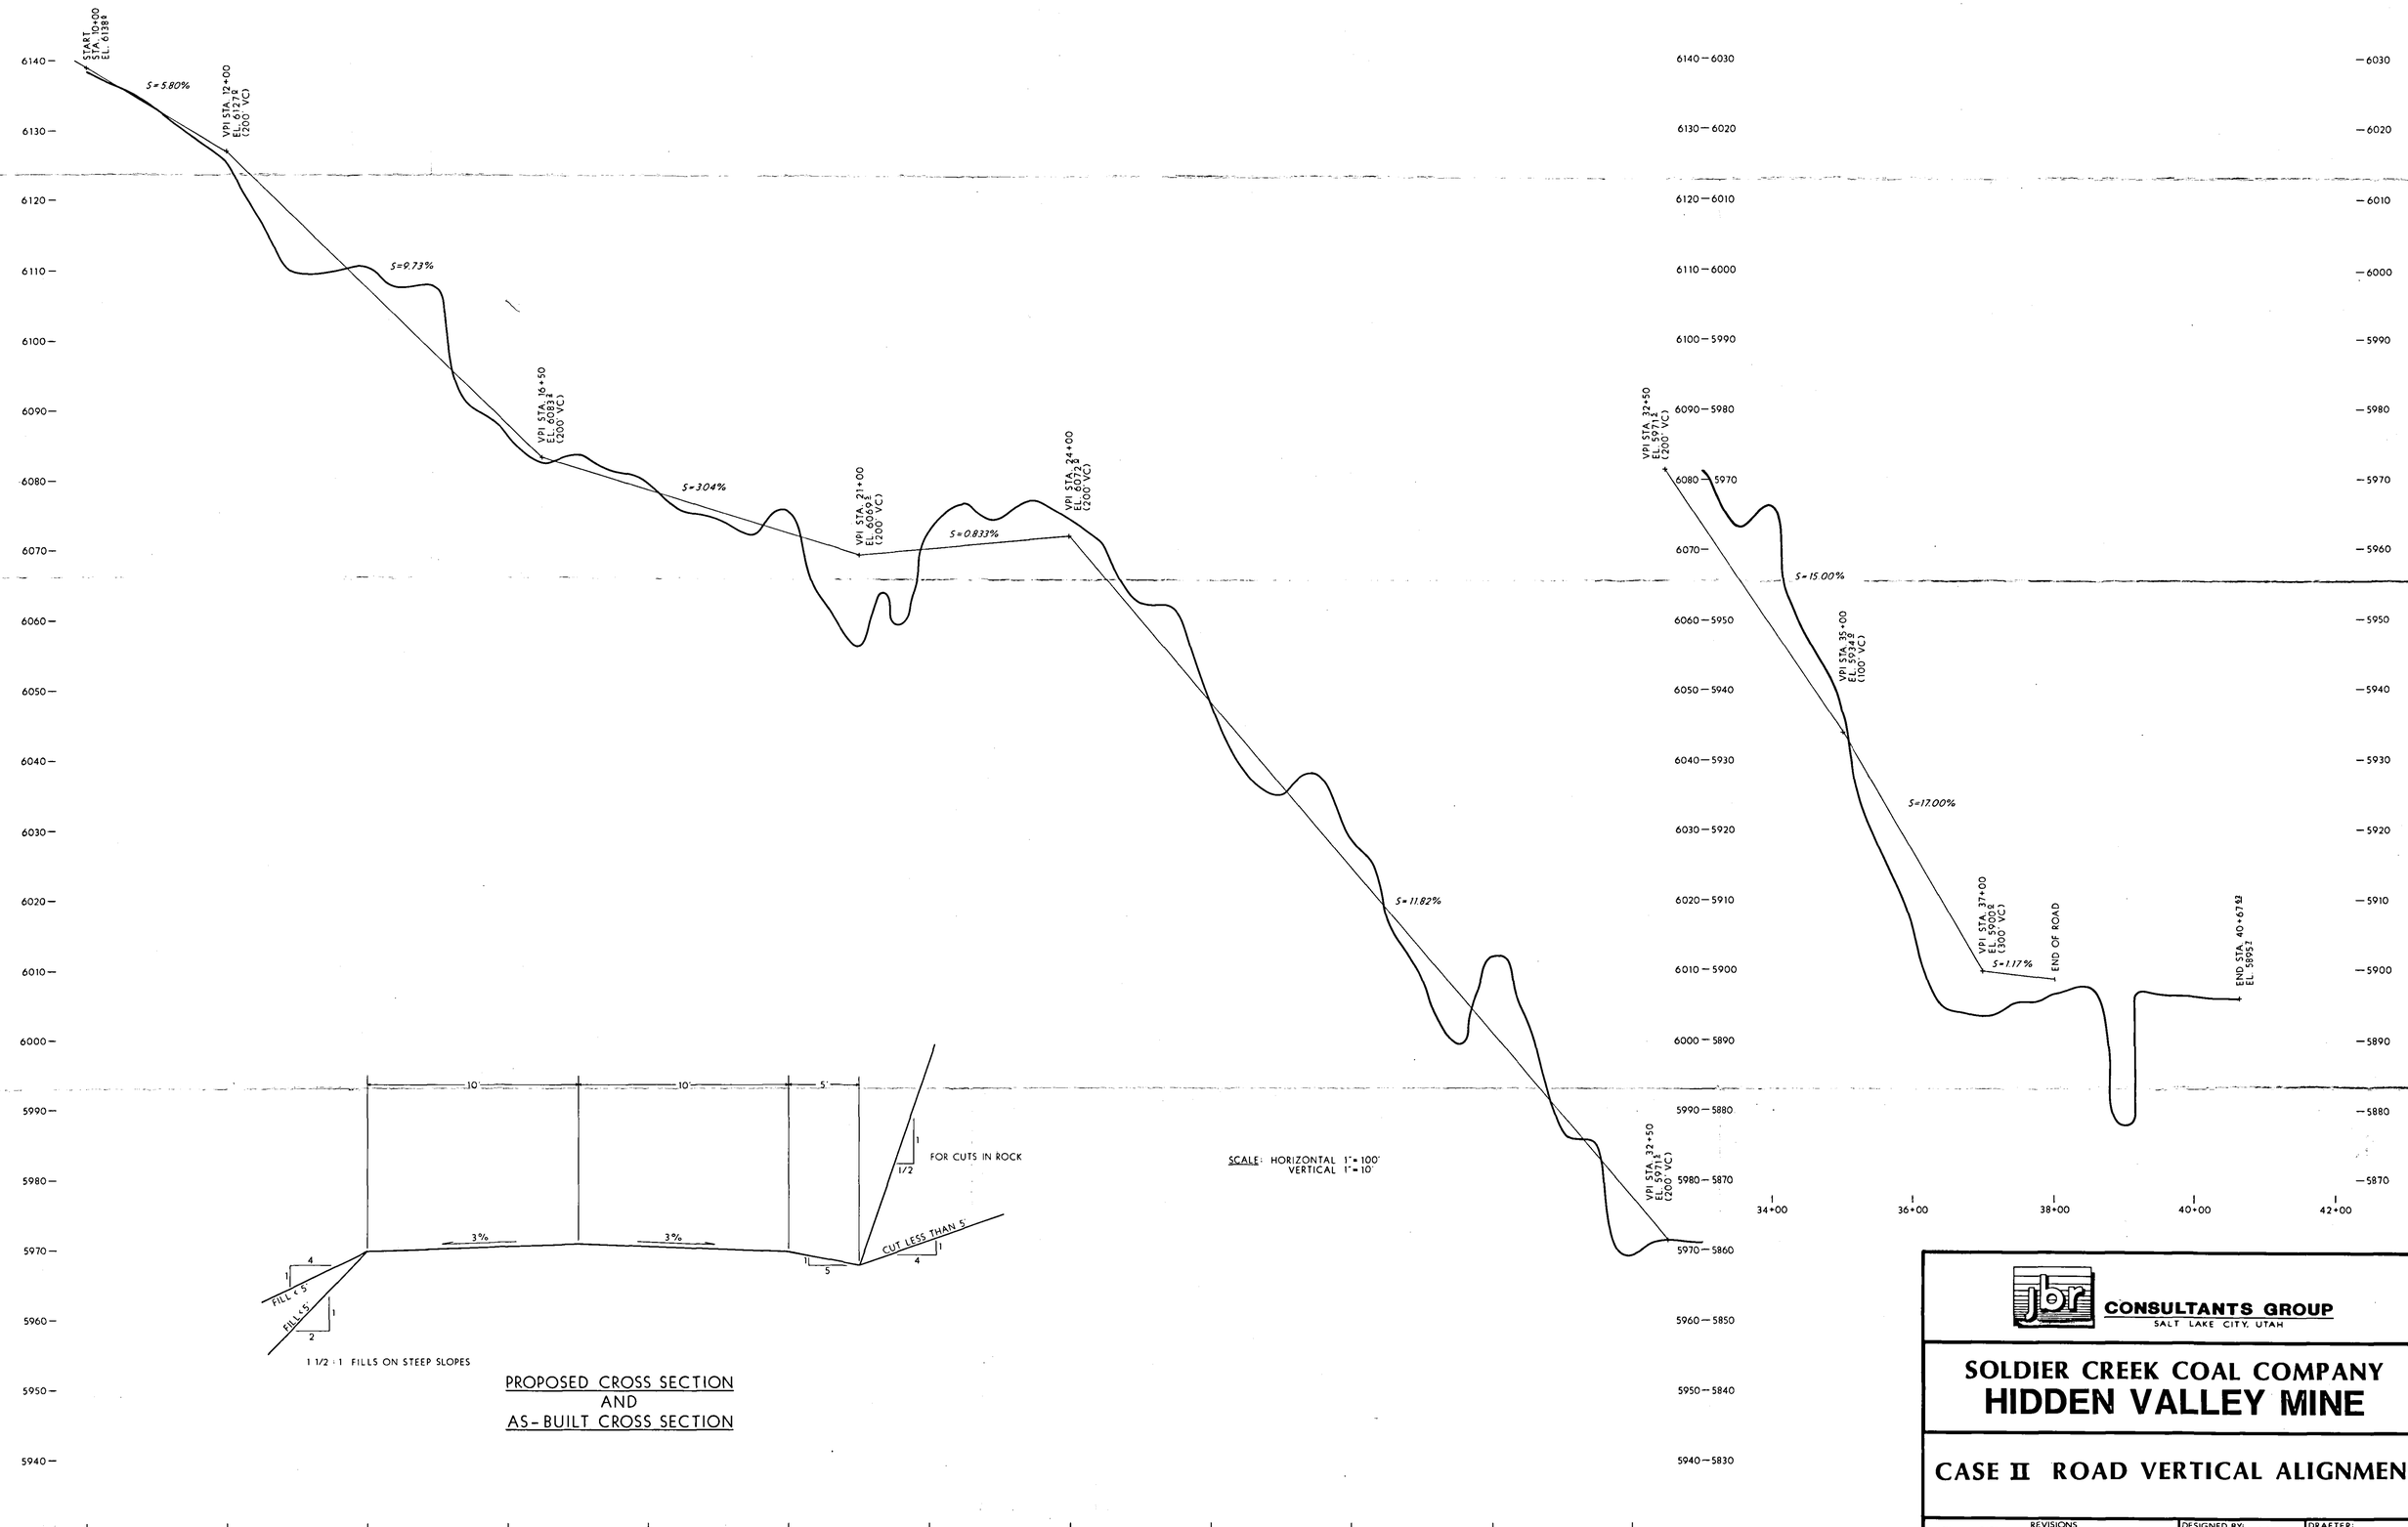

jbr CONSULTANTS GROUP
SALT LAKE CITY, UTAH

SOLDIER CREEK COAL COMPANY
HIDDEN VALLEY MINE

CASE II ROAD VERTICAL ALIGNMENT

REVISIONS BY	DATE	BY	DATE	BY	DATE	DESIGNED BY: J. M. J.	DRAFTER: C. Pixton
						SCALE: As Shown	DATE: 11/10/86

PLATE VI