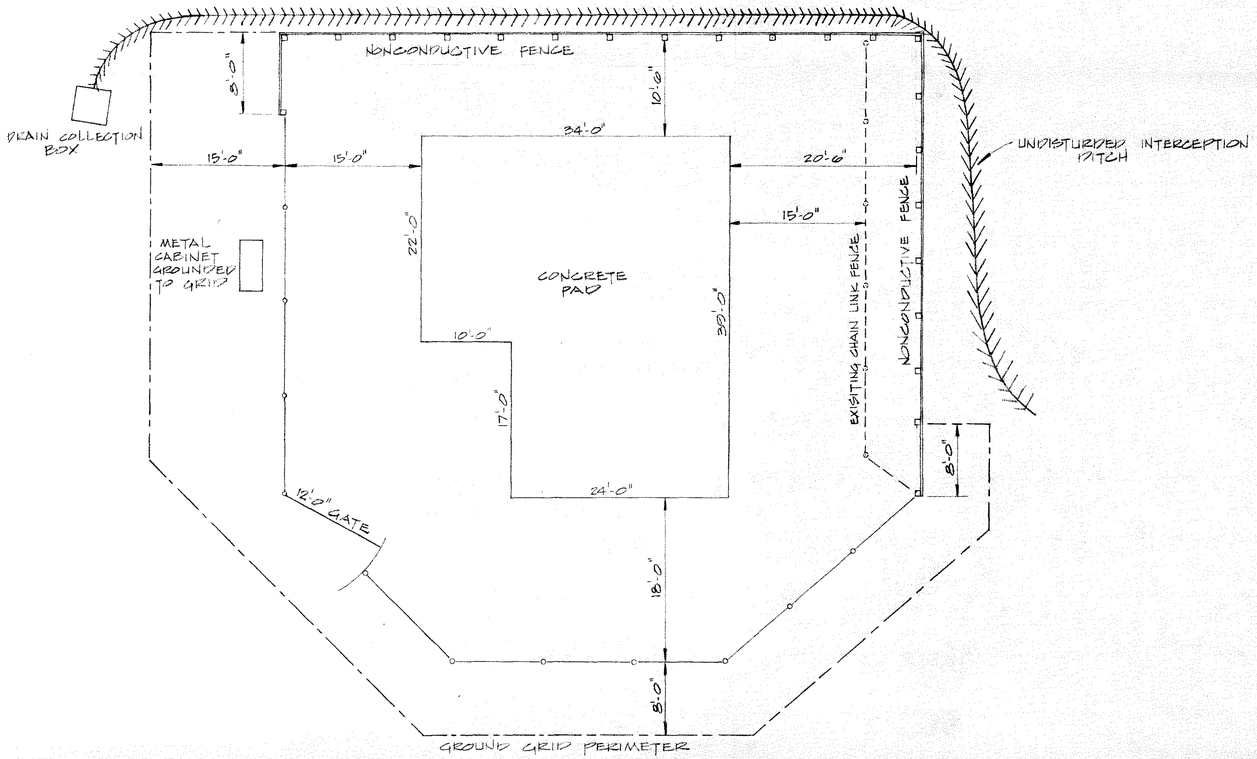

SUBSTATION AND FENCE LAYOUT
SCALE: 1/8"=1'-0"

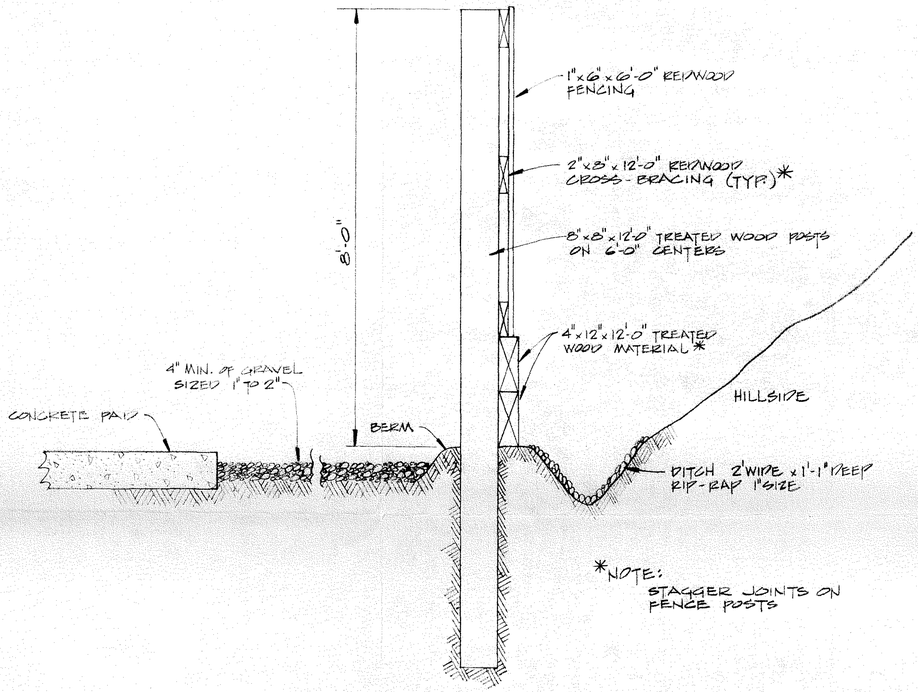

NON-CONDUCTIVE FENCE CROSS-SECTION
SCALE: 3/4"=1'-0"

REVISIONS OR UP-DATES		
NO.	DATE	BY

Southern Utah Fuel Company — **MINE NO. 1**

SUBSTATION AND FENCE LAYOUT

DRAWN BY S.K.S.	DATE MAY 1, '85	SCALE AS SHOWN
CHECKED BY M.L.B.	DATE MAY 1, '85	MATERIAL
TRACED	DATE	DRAWING NO. 85-3
APPROVED	DATE	