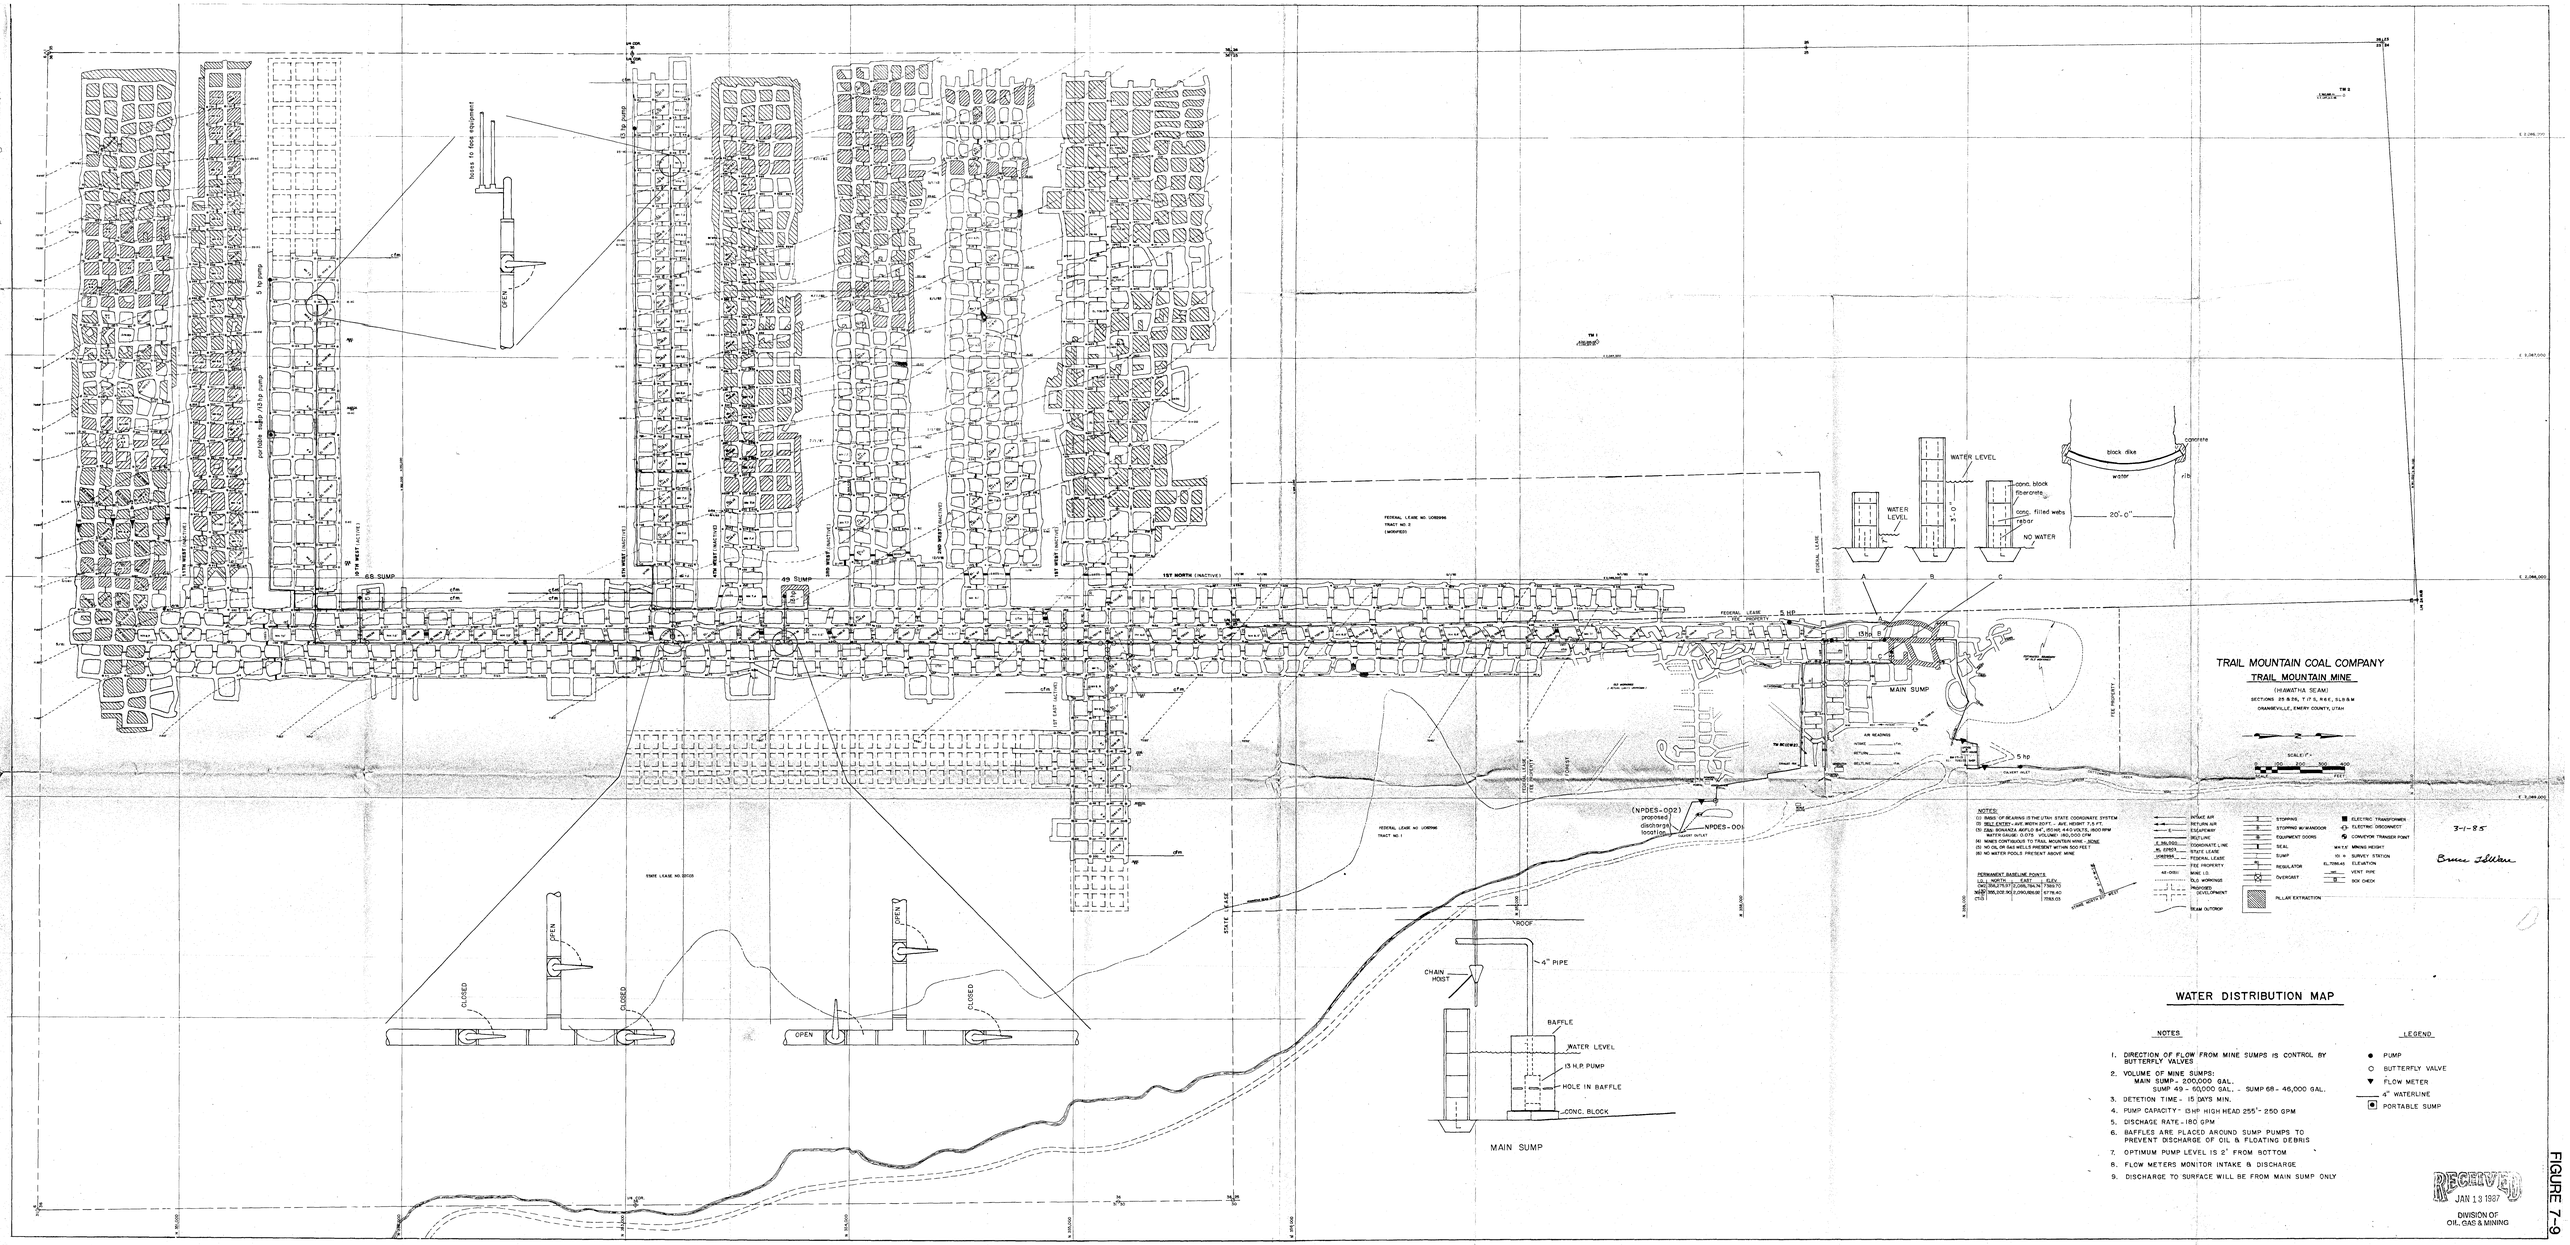
TRAIL MOUNTAIN COAL COMPANY
TRAIL MOUNTAIN MINE
(HIAWATHA SEAM)
SECTIONS 25 & 26, T 17 S, R 6 E, SLB&M
EMERY COUNTY, UTAH
SCALE 1" = 200'
WATER DISTRIBUTION MAP
NOTES
1. DIRECTION OF FLOW FROM MINE SUMPS IS CONTROL BY BUTTERFLY VALVES
2. VOLUME OF MINE SUMPS:
MAIN SUMP - 200,000 GAL.
SUMP 49 - 50,000 GAL. - SUMP 68 - 46,000 GAL.
3. DETETION TIME - 15 DAYS MIN.
4. PUMP CAPACITY - 13HP HIGH HEAD 255' - 250 GPM
5. DISCHAGE RATE - 180 GPM
6. BAFFLES ARE PLACED AROUND SUMP PUMPS TO PREVENT DISCHARGE OF OIL & FLOATING DEBRIS
7. OPTIMUM PUMP LEVEL IS 2' FROM BOTTOM
8. FLOW METERS MONITOR INTAKE & DISCHARGE
9. DISCHARGE TO SURFACE WILL BE FROM MAIN SUMP ONLY
LEGEND
PUMP
BUTTERFLY VALVE
FLOW METER
4" WATERLINE
PORTABLE SUMP
MAIN SUMP
CHAIN HOIST
4" PIPE
ROOF
BAFFLE
WATER LEVEL
13 H.P. PUMP
HOLE IN BAFFLE
CONC. BLOCK
WATER LEVEL
conc. block fibercrete
conc. filled webs rebar
NO WATER
block dike
concrete
water
20'-0"
66 SUMP
49 SUMP
5 hp
(5hp B
MAIN SUMP
(NPDES-002) proposed discharge location
NPDES-001
OPEN
CLOSED
OPEN
CLOSED
OPEN
CLOSED
3-1-85
Bruce Tibbitts
RECEIVED
JAN 13 1987
DIVISION OF OIL, GAS & MINING

FIGURE 7-9