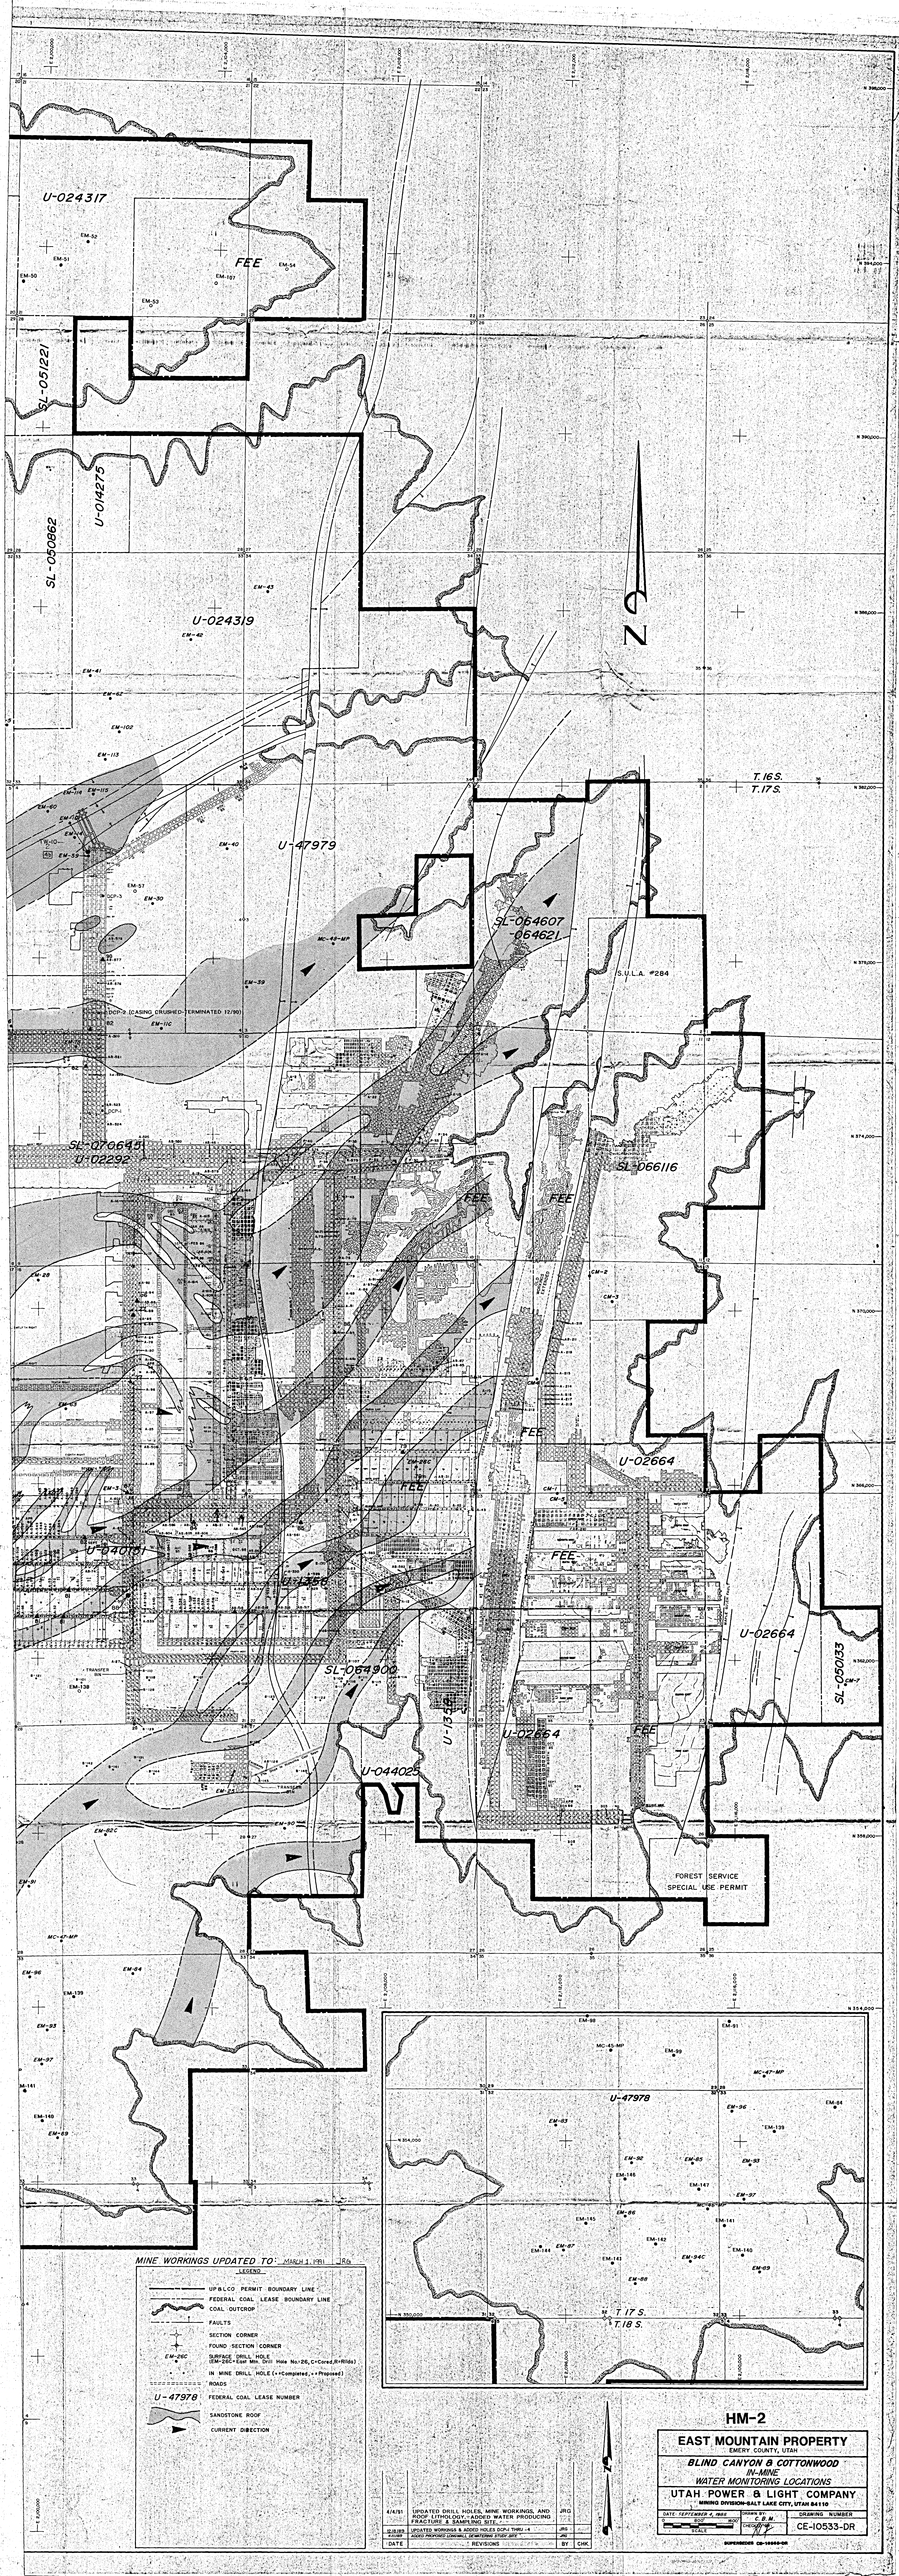
U-024317
FEE
SL-051221
U-014275
SL-050862
U-024319
U-47979
T.16S.
T.17S.
SL-064607
-064621
S.U.L.A. #284
SL-070645
U-02292
SL-066116
FEE
U-02664
U-040151
U-1358
SL-064900
U-1358
U-02664
SL-050133
U-044025
FOREST SERVICE
SPECIAL USE PERMIT
U-47978
T.17S.
T.18S.
MINE WORKINGS UPDATED TO: MARCH 1, 1981 JRG
LEGEND
UP&LCO PERMIT BOUNDARY LINE
FEDERAL COAL LEASE BOUNDARY LINE
COAL OUTCROP
FAULTS
SECTION CORNER
FOUND SECTION CORNER
EM-26C SURFACE DRILL HOLE (EM-26C=East Min. Drill Hole No.26, C=Cored, R=Rilled)
IN MINE DRILL HOLE (+=Completed, ×=Proposed)
ROADS
U-47978 FEDERAL COAL LEASE NUMBER
SANDSTONE ROOF
CURRENT DIRECTION
4/4/81 UPDATED DRILL HOLES, MINE WORKINGS, AND ROOF LITHOLOGY - ADDED WATER PRODUCING FRACTURE & SAMPLING SITE JRG
02-28-1980 UPDATED WORKINGS & ADDED HOLES DCP-1 THRU -4 JRG
4-11-1980 ADDED PROPOSED LONGWALL DEVIATIONS STUDY SITE JRG
DATE REVISIONS BY CHK
HM-2
EAST MOUNTAIN PROPERTY
EMERY COUNTY, UTAH
BLIND CANYON & COTTONWOOD
IN-MINE
WATER MONITORING LOCATIONS
UTAH POWER & LIGHT COMPANY
MINING DIVISION-SALT LAKE CITY, UTAH 84110
DATE: SEPTEMBER 4, 1980
SCALE
DRAWN BY: C.B.M.
CHECKED BY:
DRAWING NUMBER
CE-10533-DR
SUPERSEDES CE-10533-DR