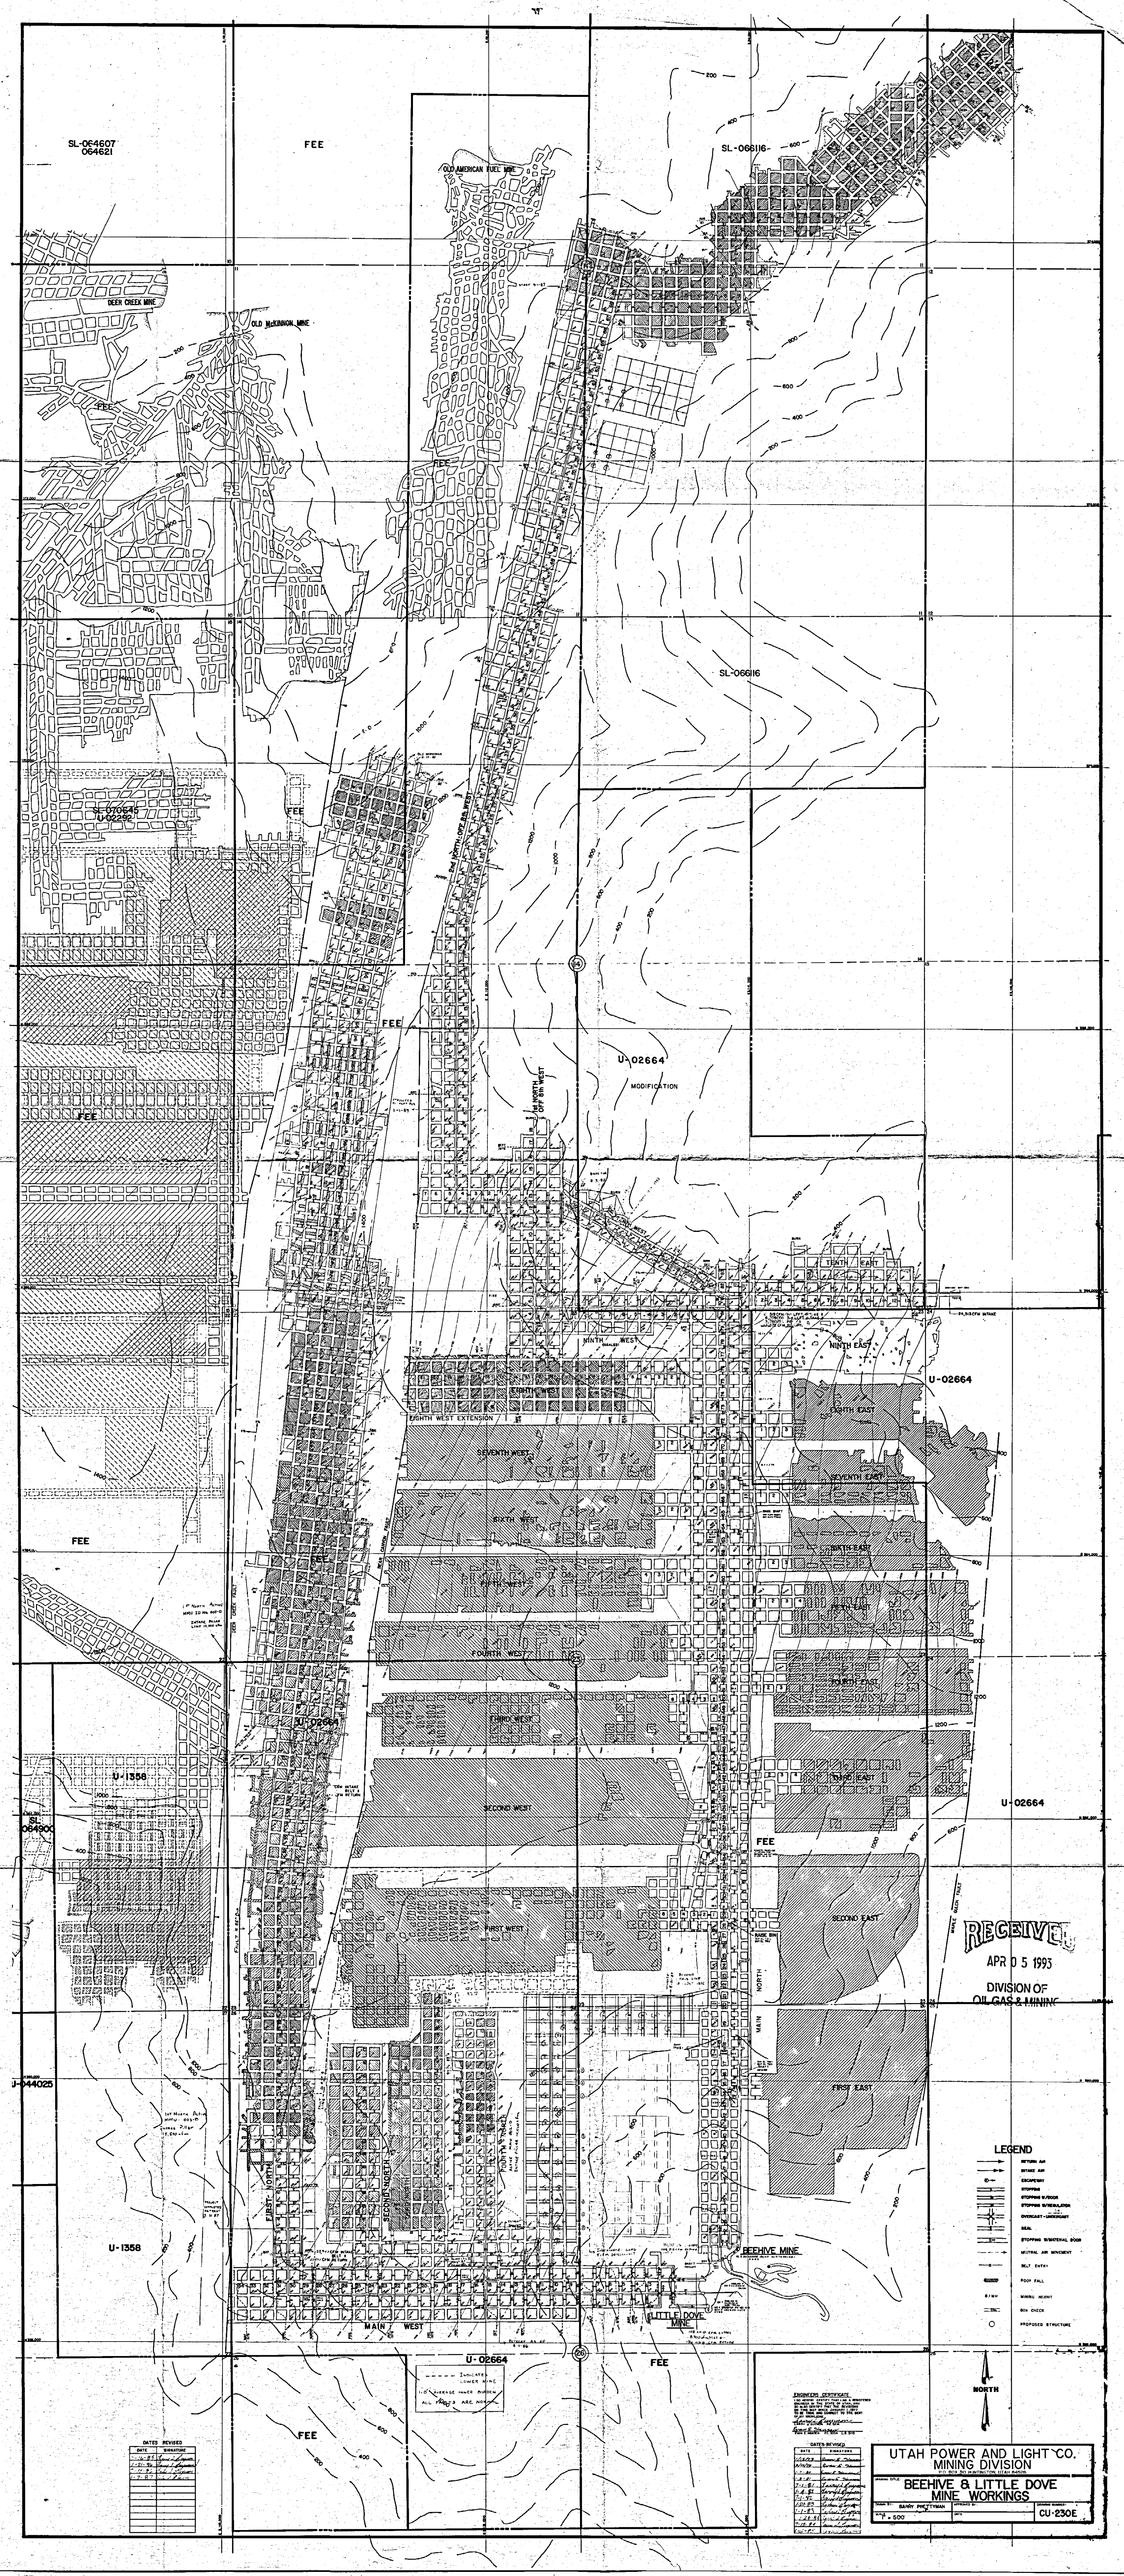

SL-064607
064621
FEE
OLD AMERICAN FUEL MINE
SL-066116
DEER CREEK MINE
OLD McKINNON MINE
SL-066116
SL-070645
U-02292
U-02664
MODIFICATION
NINTH WEST
NINTH EAST
EIGHTH WEST
EIGHTH WEST EXTENSION
EIGHTH EAST
SEVENTH WEST
SEVENTH EAST
SIXTH WEST
SIXTH EAST
FIFTH WEST
FIFTH EAST
FOURTH WEST
FOURTH EAST
THIRD WEST
THIRD EAST
SECOND WEST
SECOND EAST
FIRST WEST
FIRST EAST
U-1358
U-02664
U-044025
BEEHIVE MINE
LITTLE DOVE MINE
MAIN WEST
MAIN NORTH
FIRST NORTH
SECOND NORTH
FOURTH NORTH
U-02664
FEE
NORTH
LEGEND
RETURN AIR
INTAKE AIR
EXCAVATION
STOPPING
STOPPING W/DOOR
STOPPING W/REGULATOR
OVERCAST-UNDERCAST
SEAL
STOPPING W/MATERIAL DOOR
MATERIAL AIR MOVEMENT
BELT ENTRY
POOR FALL
MINING HEIGHT
BOX CHECK
PROPOSED STRUCTURE
RECEIVED
APR 05 1993
DIVISION OF
OIL GAS & MINING
DATES REVISED
UTAH POWER AND LIGHT CO.
MINING DIVISION
BEEHIVE & LITTLE DOVE
MINE WORKINGS
DAVID PRETTYMAN
CU-230E