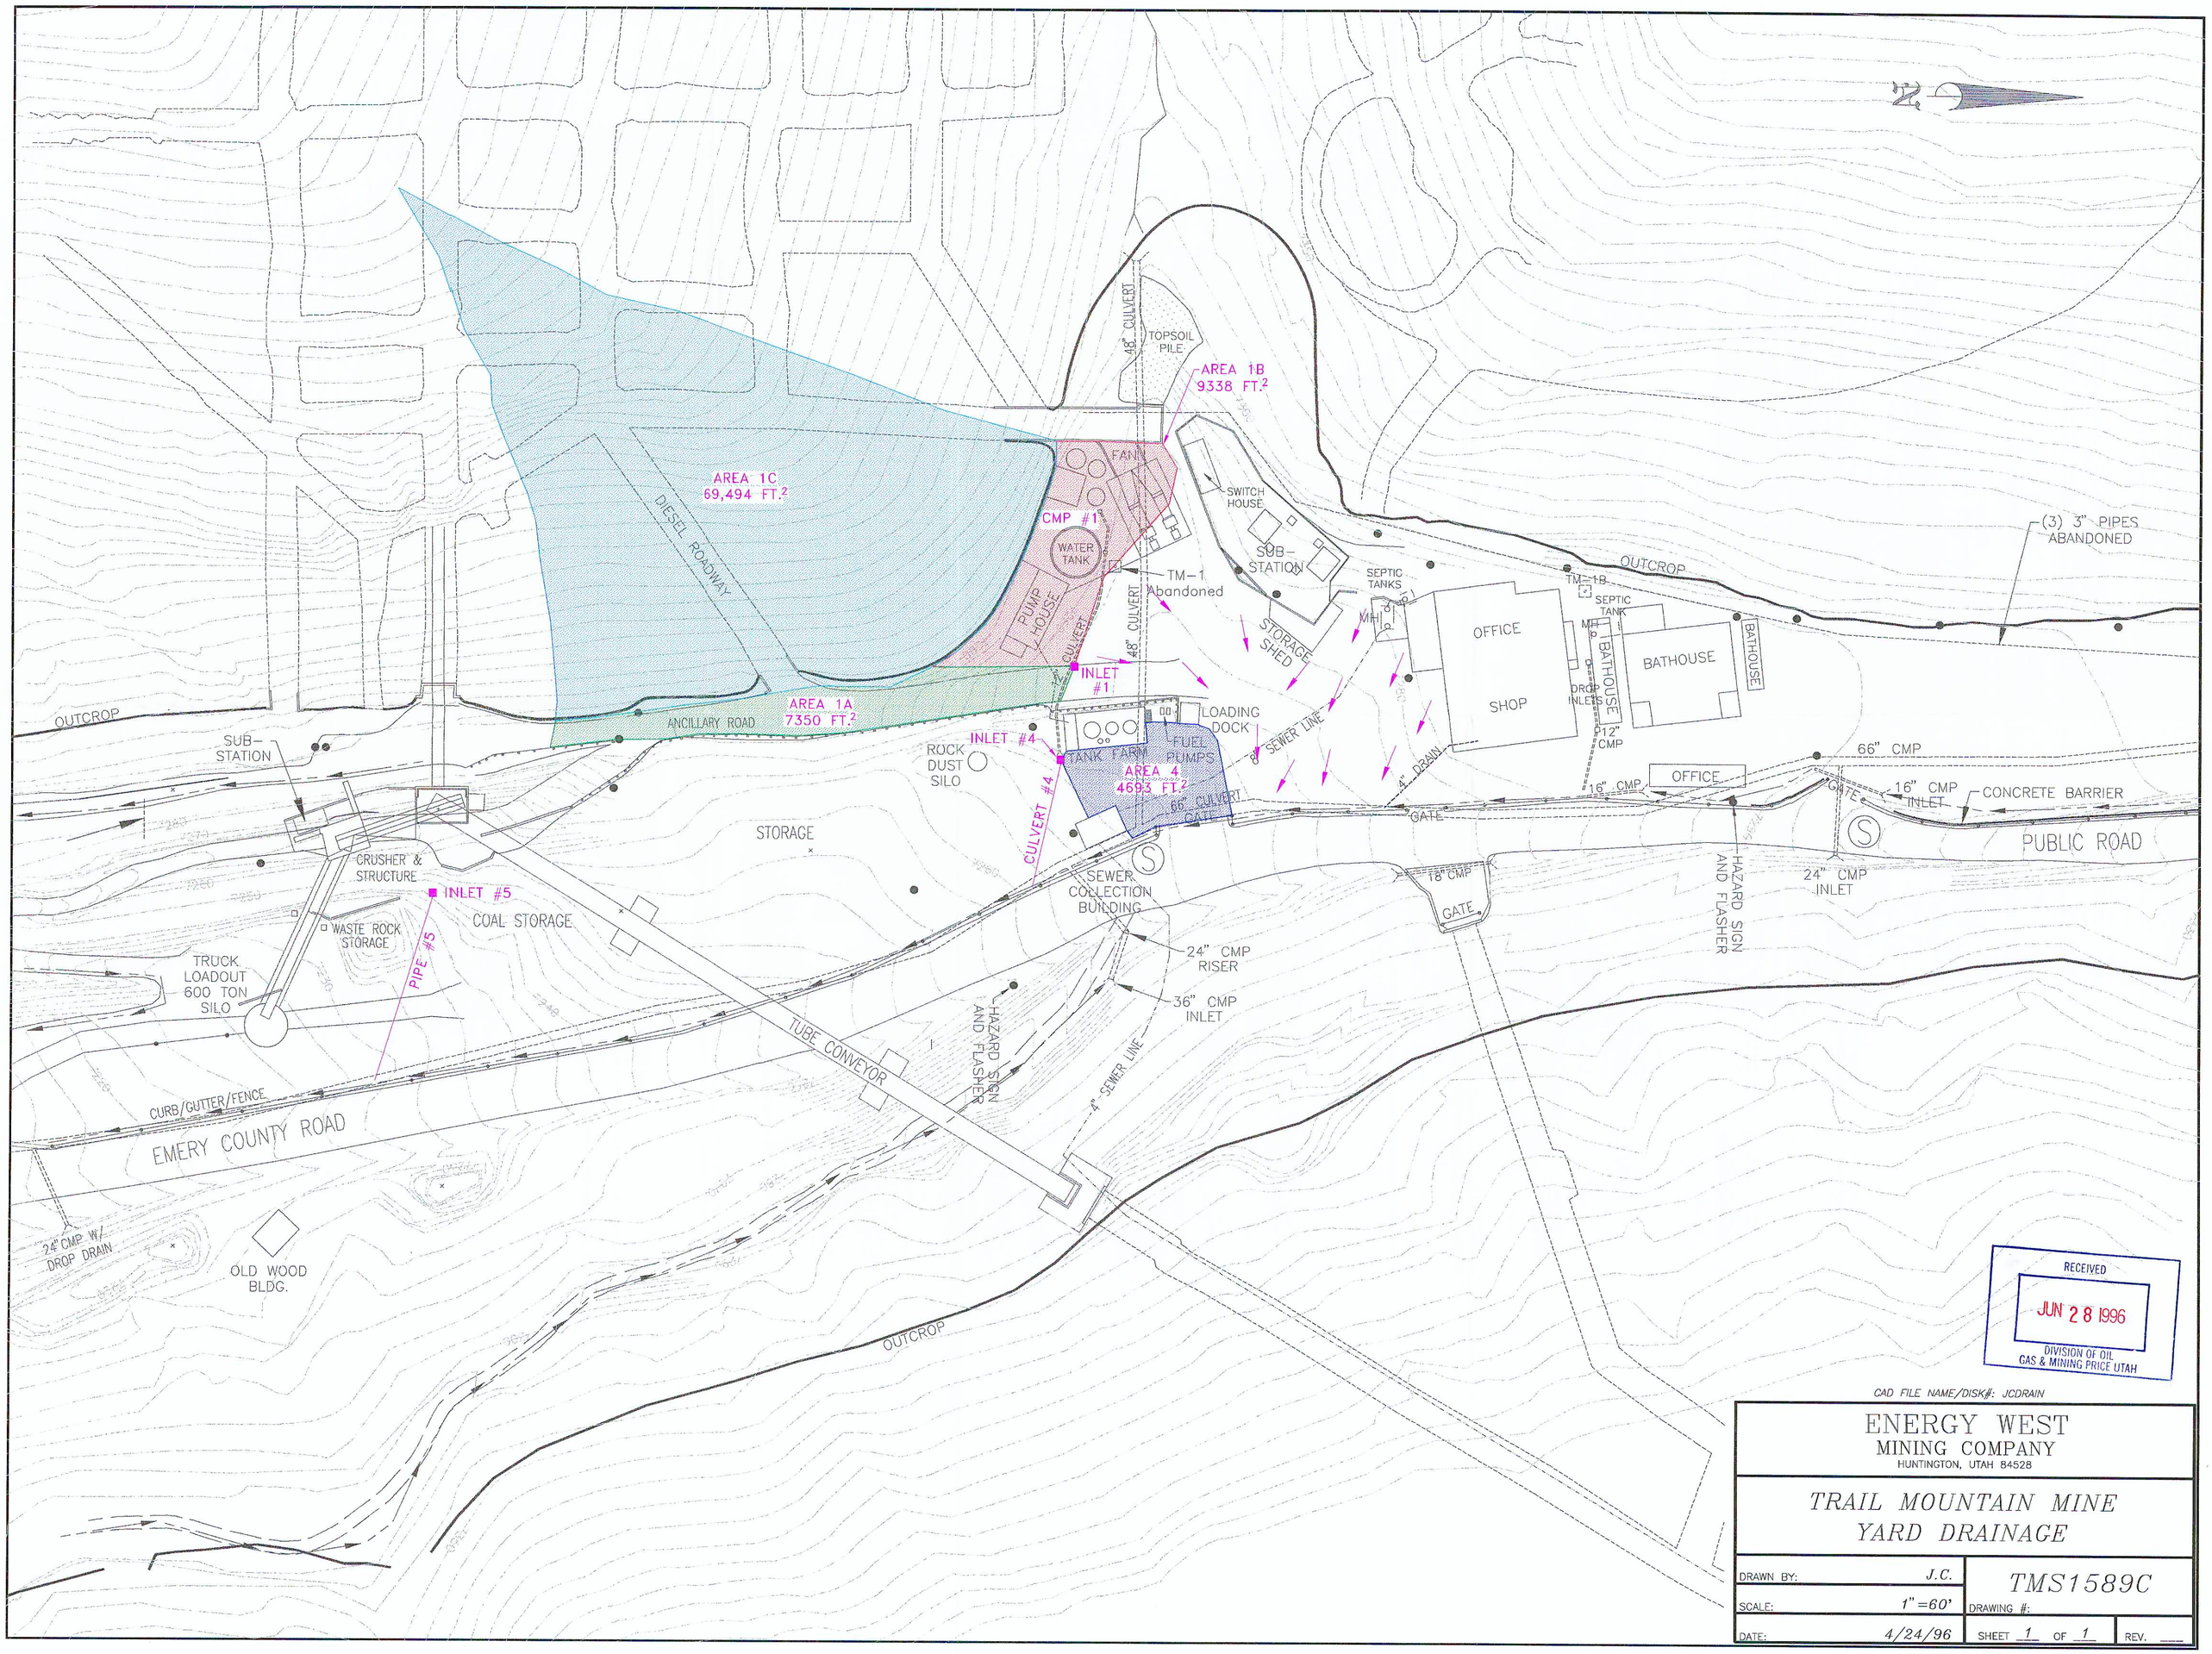

CAD FILE NAME/DISK#: JCDRAIN

ENERGY WEST
MINING COMPANY
HUNTINGTON, UTAH 84528

TRAIL MOUNTAIN MINE
YARD DRAINAGE

DRAWN BY:	J.C.	TMS1589C	
SCALE:	1"=60'	DRAWING #:	
DATE:	4/24/96	SHEET 1 OF 1	REV.