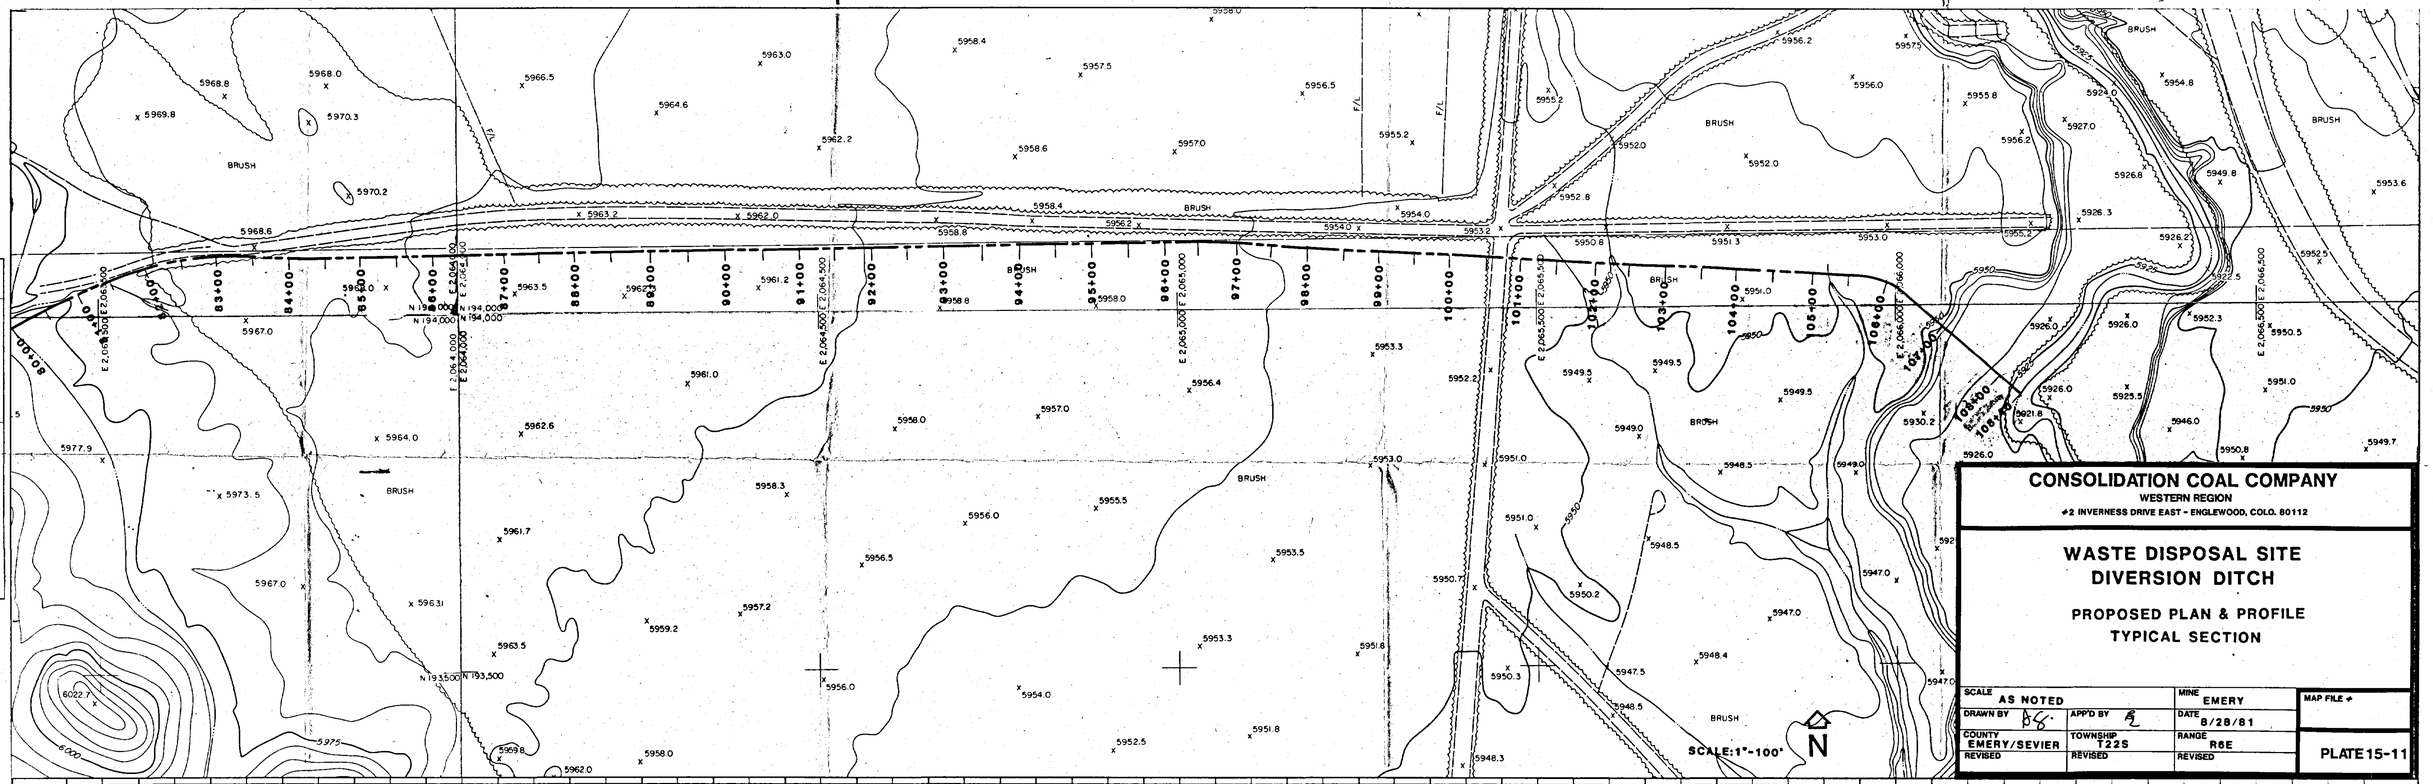

CONSOLIDATION COAL COMPANY
WESTERN REGION
#2 INVERNESS DRIVE EAST - ENGLEWOOD, COLO. 80112

WASTE DISPOSAL SITE DIVERSION DITCH

PROPOSED PLAN & PROFILE TYPICAL SECTION

SCALE AS NOTED		MINE EMERY	MAP FILE #
DRAWN BY	APP'D BY	DATE 8/28/81	
COUNTY EMERY/SEVIER	TOWNSHIP T22S	RANGE R6E	PLATE 15-11
REVISED	REVISED	REVISED	

PLAN — SURVEYED / PLOTTED / ALIGNMENT CHECKED / RT. OF WAY CHECKED — NOTE BOOK — NO. — BY — DATE

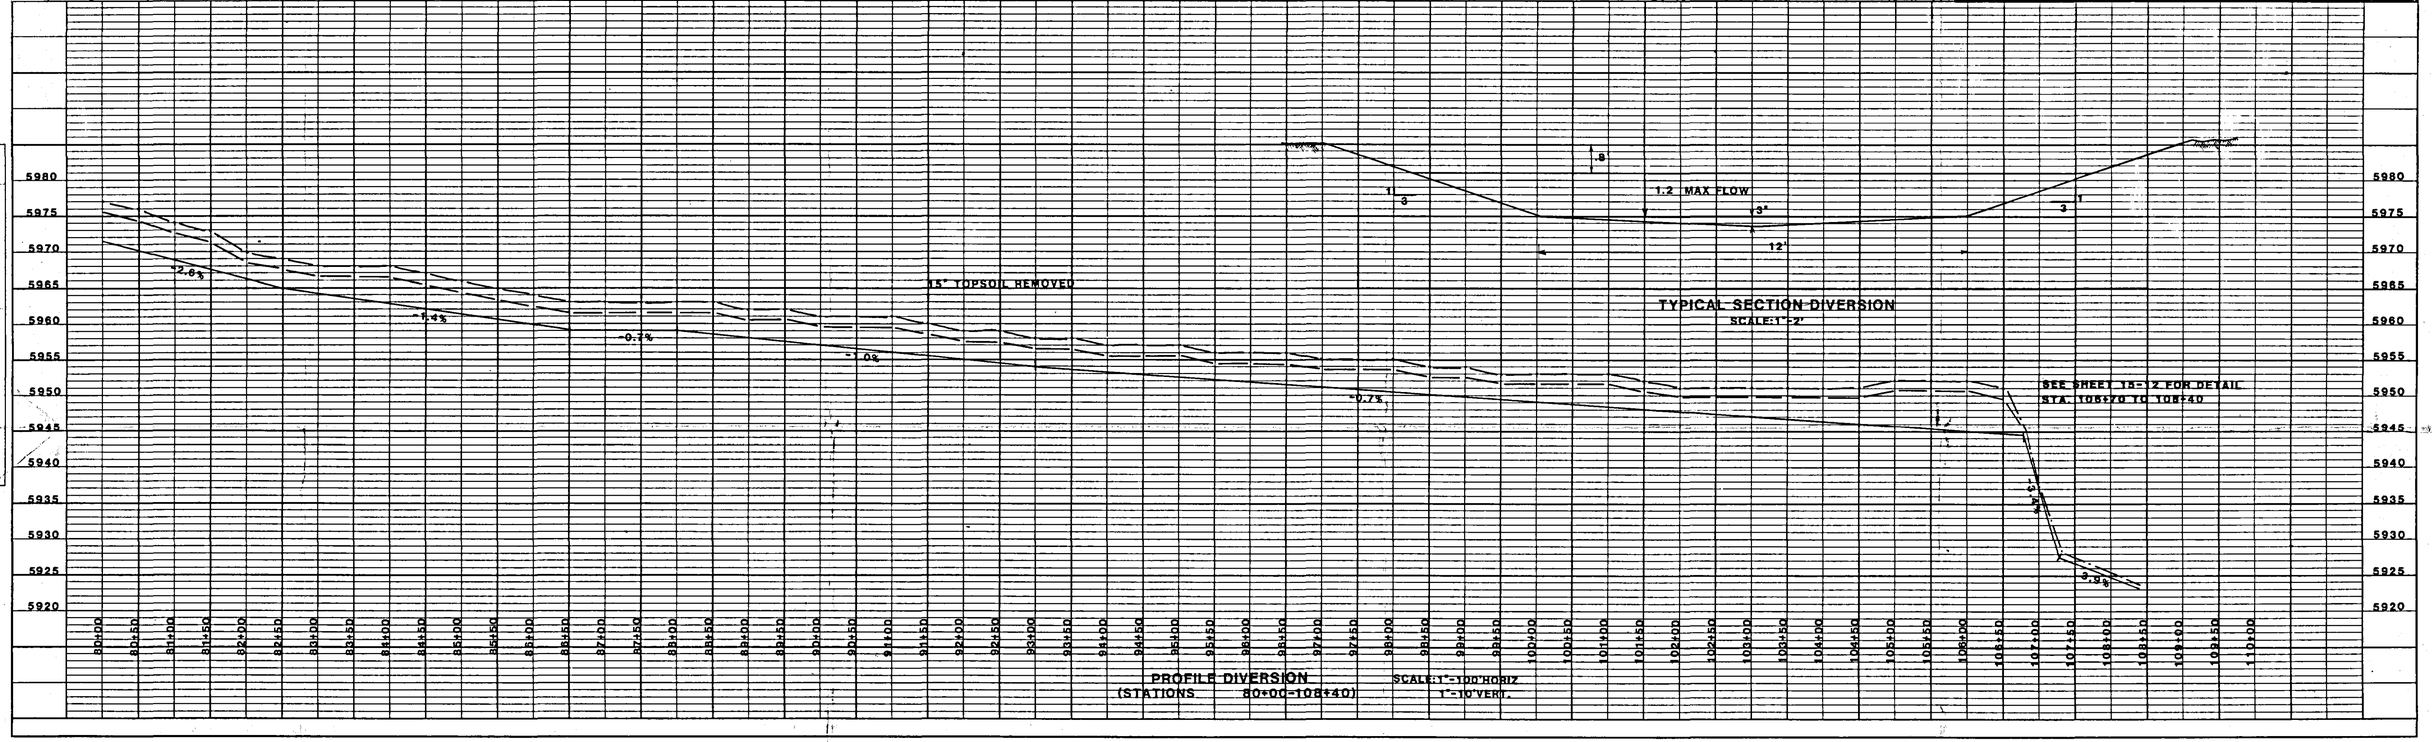

PROFILE — SURVEYED / PLOTTED / GRADES CHECKED / B.M. & NOTED / STRUCTURE NOTATNS CH'K'D — NOTE BOOK — NO. — BY — DATE

PLATE 1 - PLAN - PROFILE - F.A.S.
CLEARPRINT PAPER CO., S.F. CAL.
NO. 1000H-1