PLAN — SURVEYED / PLOTTED / NOTE BOOK / PLAN CHECKED / NO. / BY / DATE / STRUCTURE, DETAILS CHECKED / RT. OF WAY CHECKED

PROFILE — SURVEYED / PLOTTED / NOTE BOOK / PLAN CHECKED / NO. / BY / DATE / STRUCTURE, DETAILS CHECKED / RT. OF WAY CHECKED

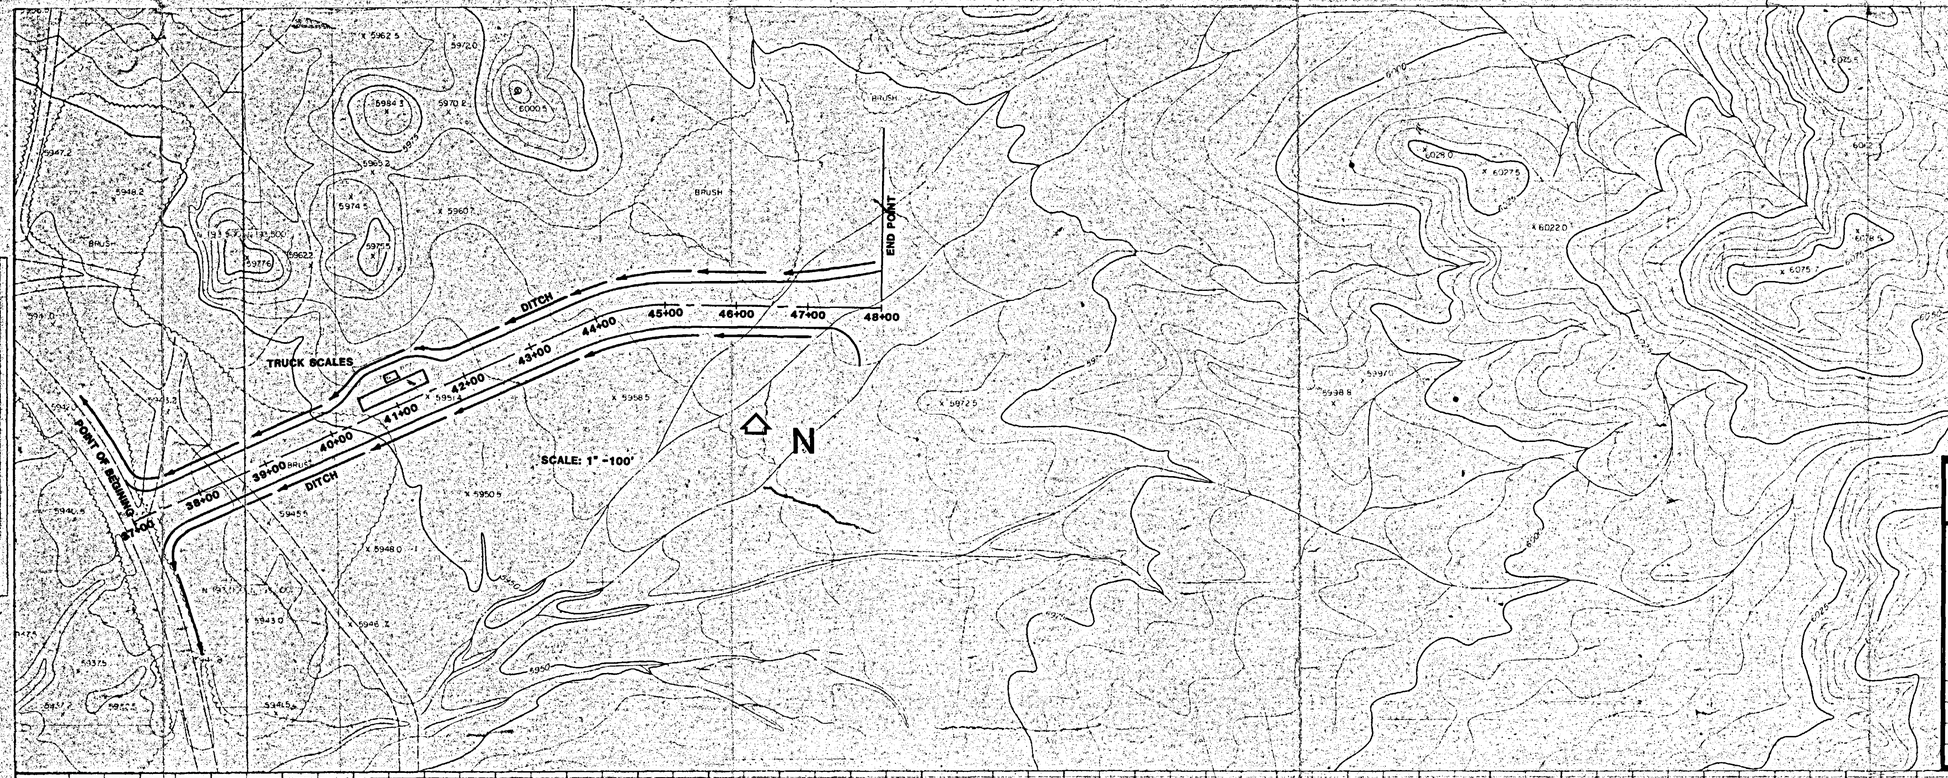

CONSOLIDATION COAL COMPANY
WESTERN REGION
#2 INVERNESS DRIVE EAST - ENGLEWOOD, COLO. 80112

MAIN ENTRANCE ROAD

PROPOSED PLAN AND PROFILE

SCALE		MINE EMERY	MAP FILE #
DRAWN BY	APP'D BY	DATE 8/28/81	
COUNTY EMERY/SEVIER	TOWNSHIP T22S	RANGE R6E	PLATE 15-3
REVISED	REVISED	REVISED	

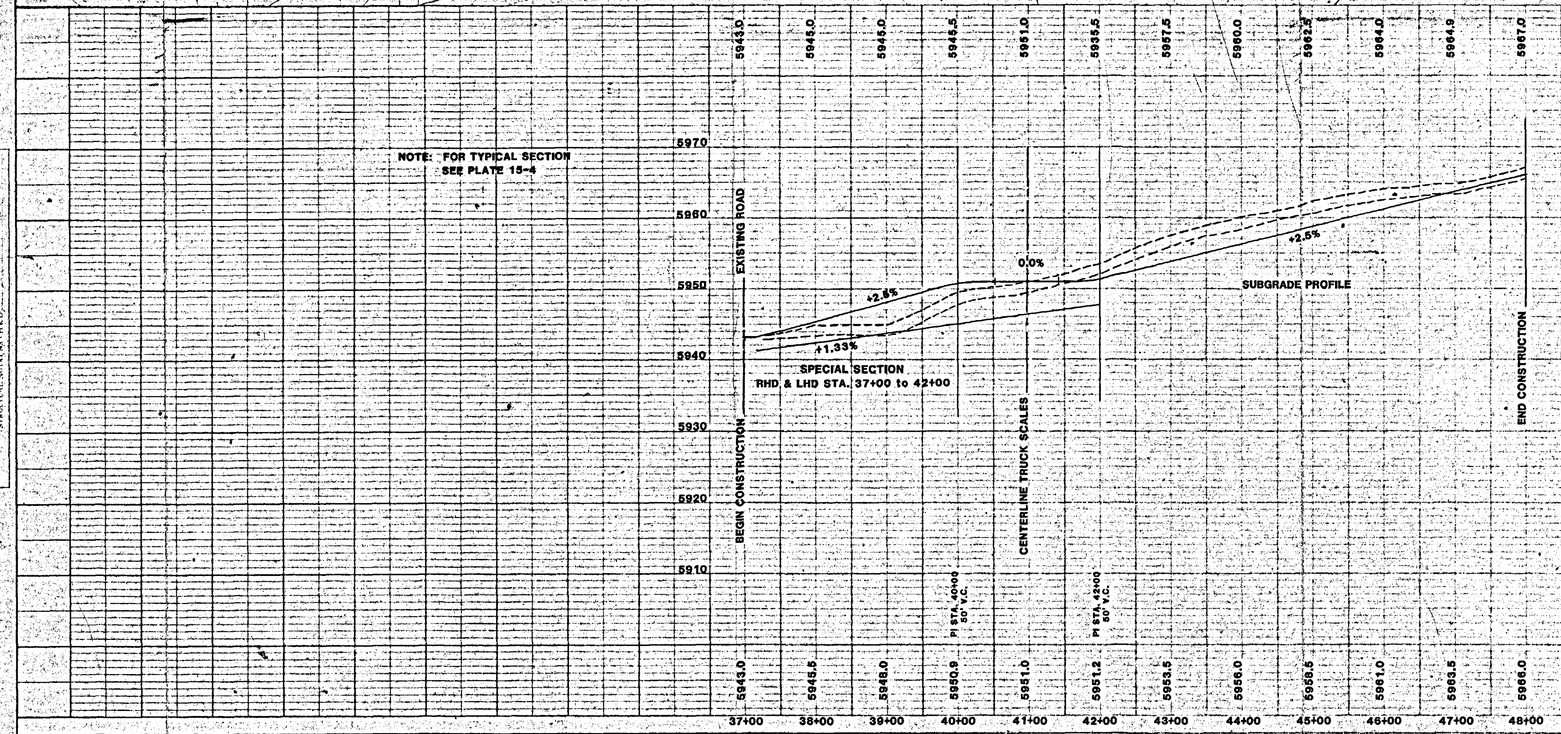

I, Kent A. Seaton, registered engineer, certify that these plans are true and correct to the best of my knowledge.

Signature Kent A. Seaton Date 8/28/81

KENT A. SEATON — REGISTERED — 16806 — PROFESSIONAL ENGINEER — STATE OF COLORADO