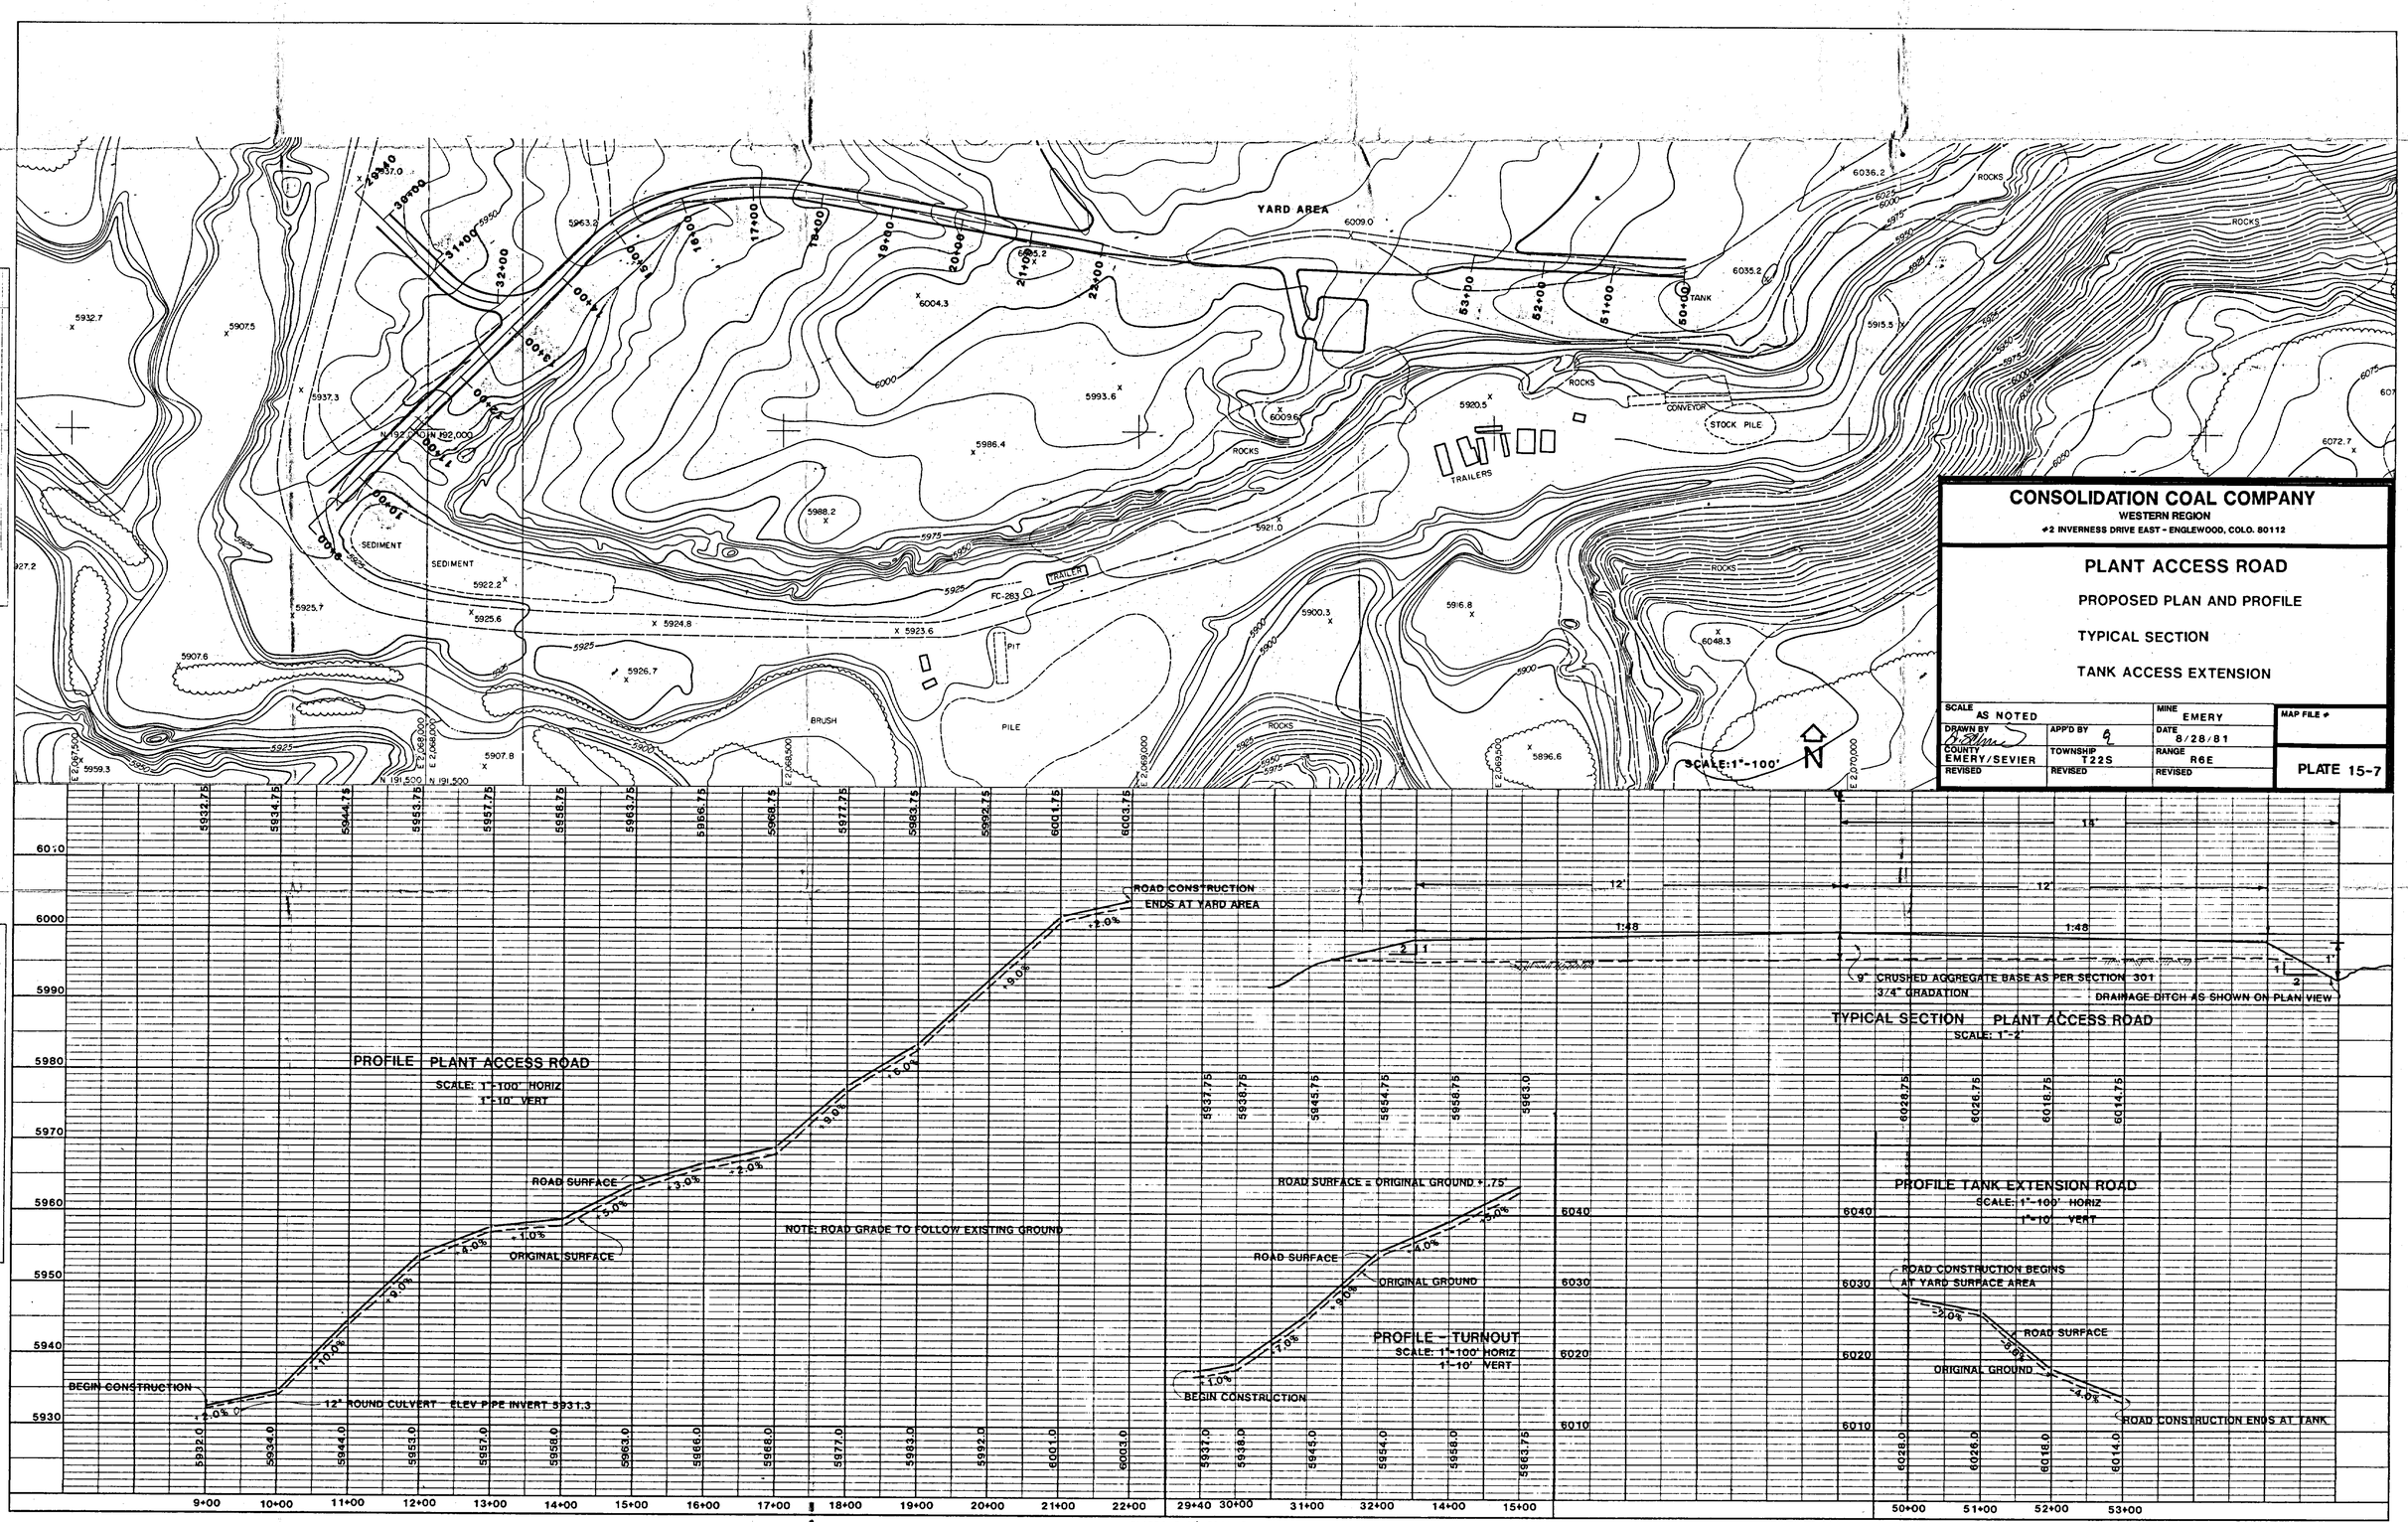

YARD AREA
TANK
ROCKS
CONVEYOR
STOCK PILE
TRAILERS
TRAILER
FC-283
PIT
PILE
BRUSH
SEDIMENT
SCALE: 1"=100'
N
CONSOLIDATION COAL COMPANY
WESTERN REGION
#2 INVERNESS DRIVE EAST - ENGLEWOOD, COLO. 80112
PLANT ACCESS ROAD
PROPOSED PLAN AND PROFILE
TYPICAL SECTION
TANK ACCESS EXTENSION
SCALE AS NOTED
MINE EMERY
DRAWN BY
APP'D BY
DATE 8/28/81
COUNTY EMERY/SEVIER
TOWNSHIP T22S
RANGE R6E
REVISED
MAP FILE #
PLATE 15-7
PLAN
PROFILE
ROAD CONSTRUCTION ENDS AT YARD AREA
PROFILE PLANT ACCESS ROAD
SCALE: 1"=100' HORIZ
1"=10' VERT
ROAD SURFACE
ORIGINAL SURFACE
NOTE: ROAD GRADE TO FOLLOW EXISTING GROUND
BEGIN CONSTRUCTION
12" ROUND CULVERT ELEV PIPE INVERT 5931.3
ROAD SURFACE = ORIGINAL GROUND + .75'
ROAD SURFACE
ORIGINAL GROUND
PROFILE - TURNOUT
SCALE: 1"=100' HORIZ
1"=10' VERT
BEGIN CONSTRUCTION
9" CRUSHED AGGREGATE BASE AS PER SECTION 301
3/4" GRADATION
DRAINAGE DITCH AS SHOWN ON PLAN VIEW
TYPICAL SECTION PLANT ACCESS ROAD
SCALE: 1"=2'
PROFILE TANK EXTENSION ROAD
SCALE: 1"=100' HORIZ
1"=10' VERT
ROAD CONSTRUCTION BEGINS AT YARD SURFACE AREA
ROAD SURFACE
ORIGINAL GROUND
ROAD CONSTRUCTION ENDS AT TANK
PLATE 1 - PLAN - PROFILE F.A.S.
CLEARPRINT PAPER CO. S.F. CAL.
NO. 1000H-1