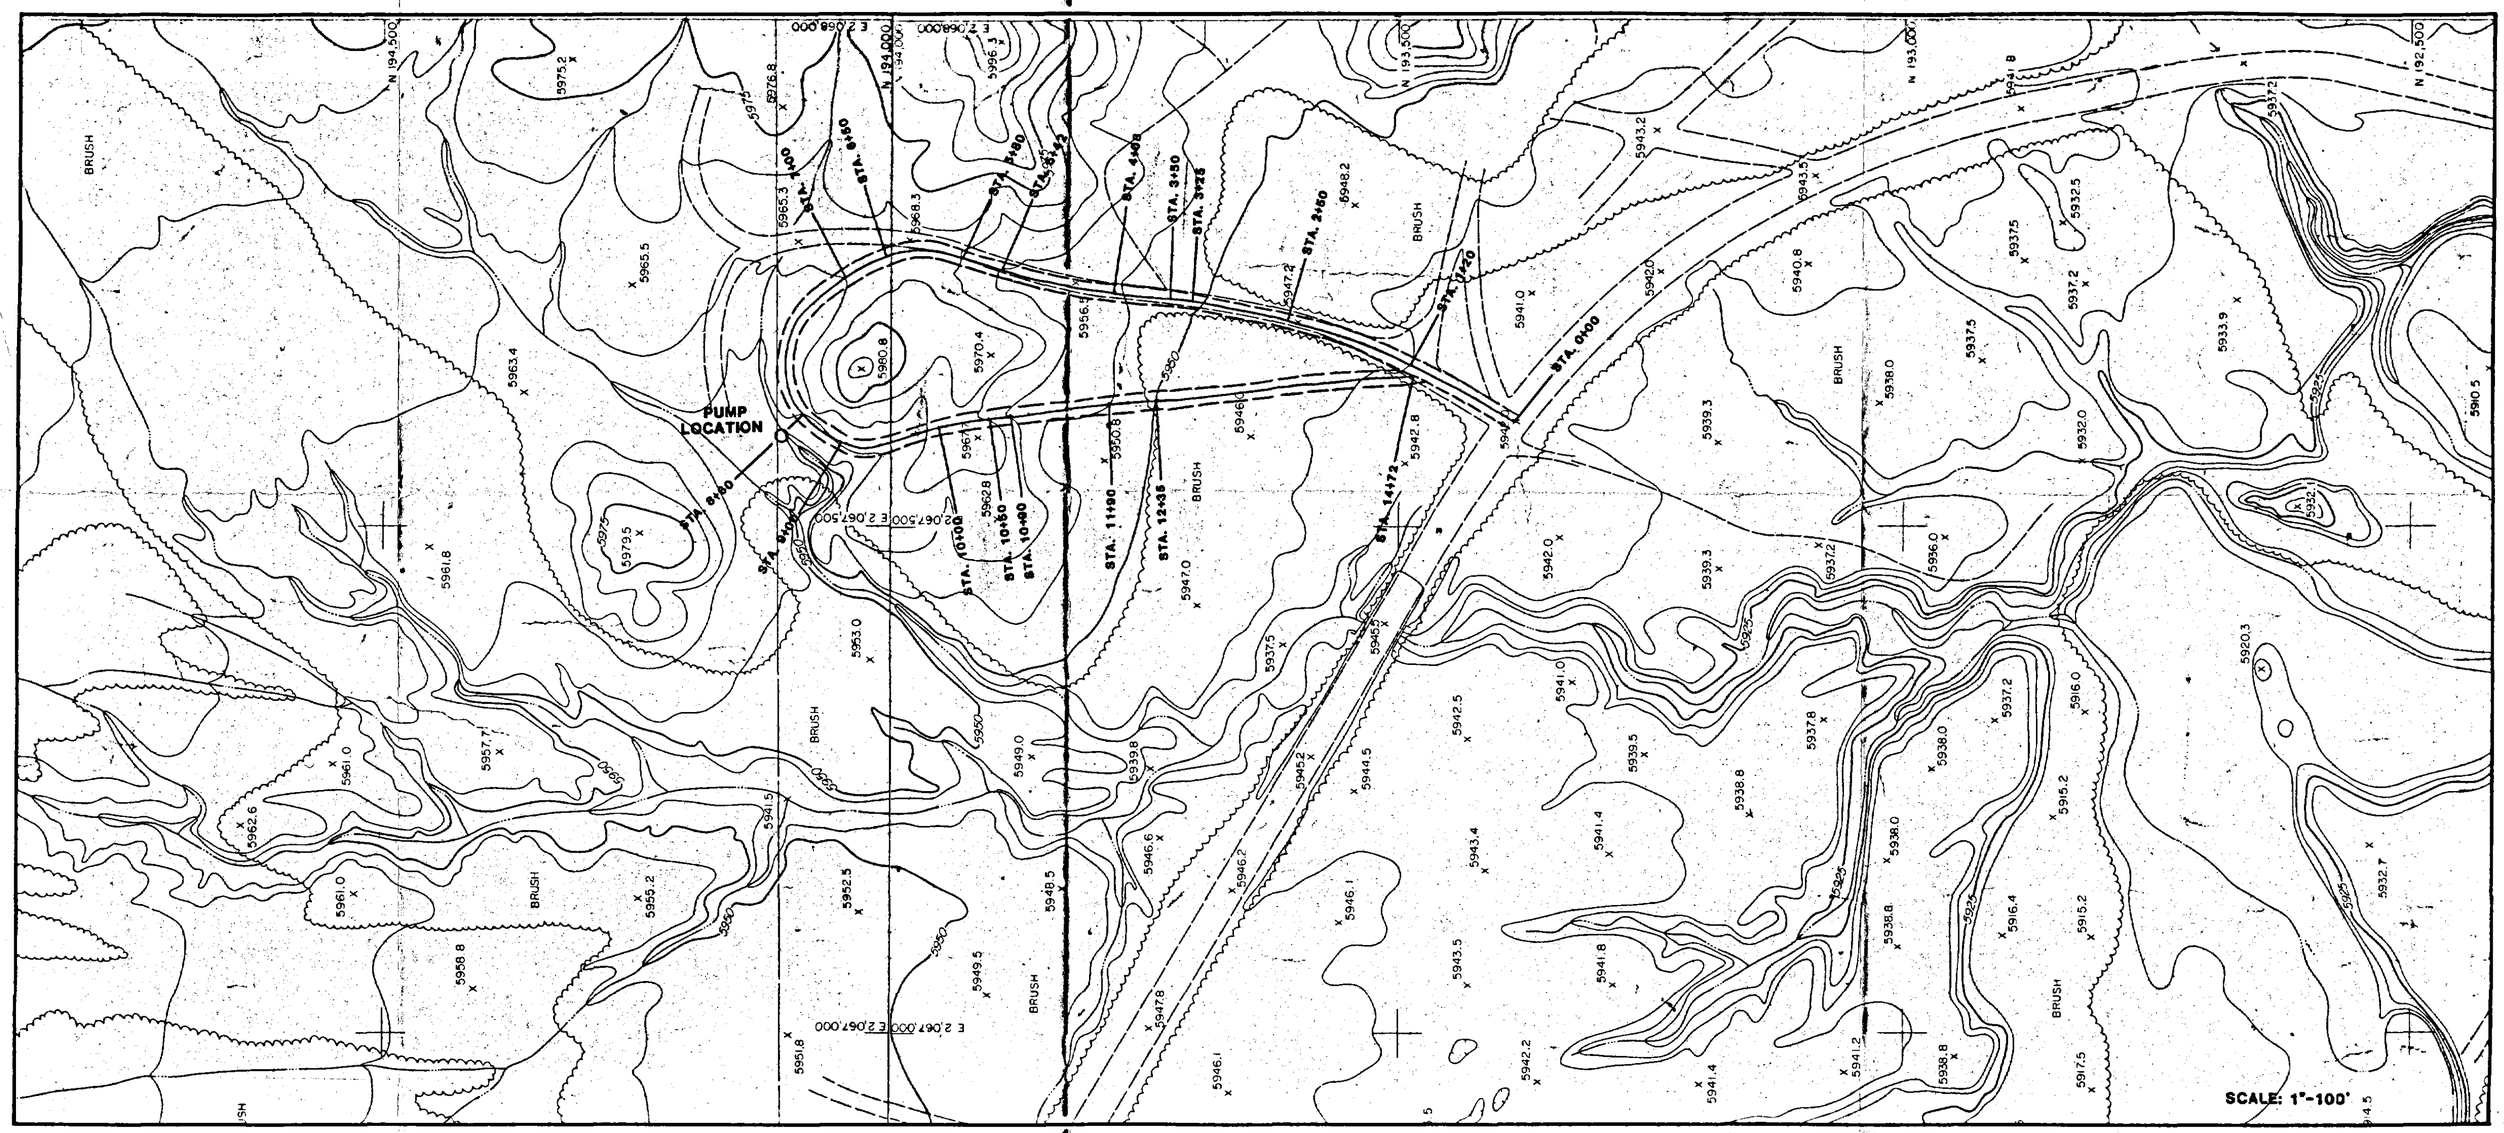

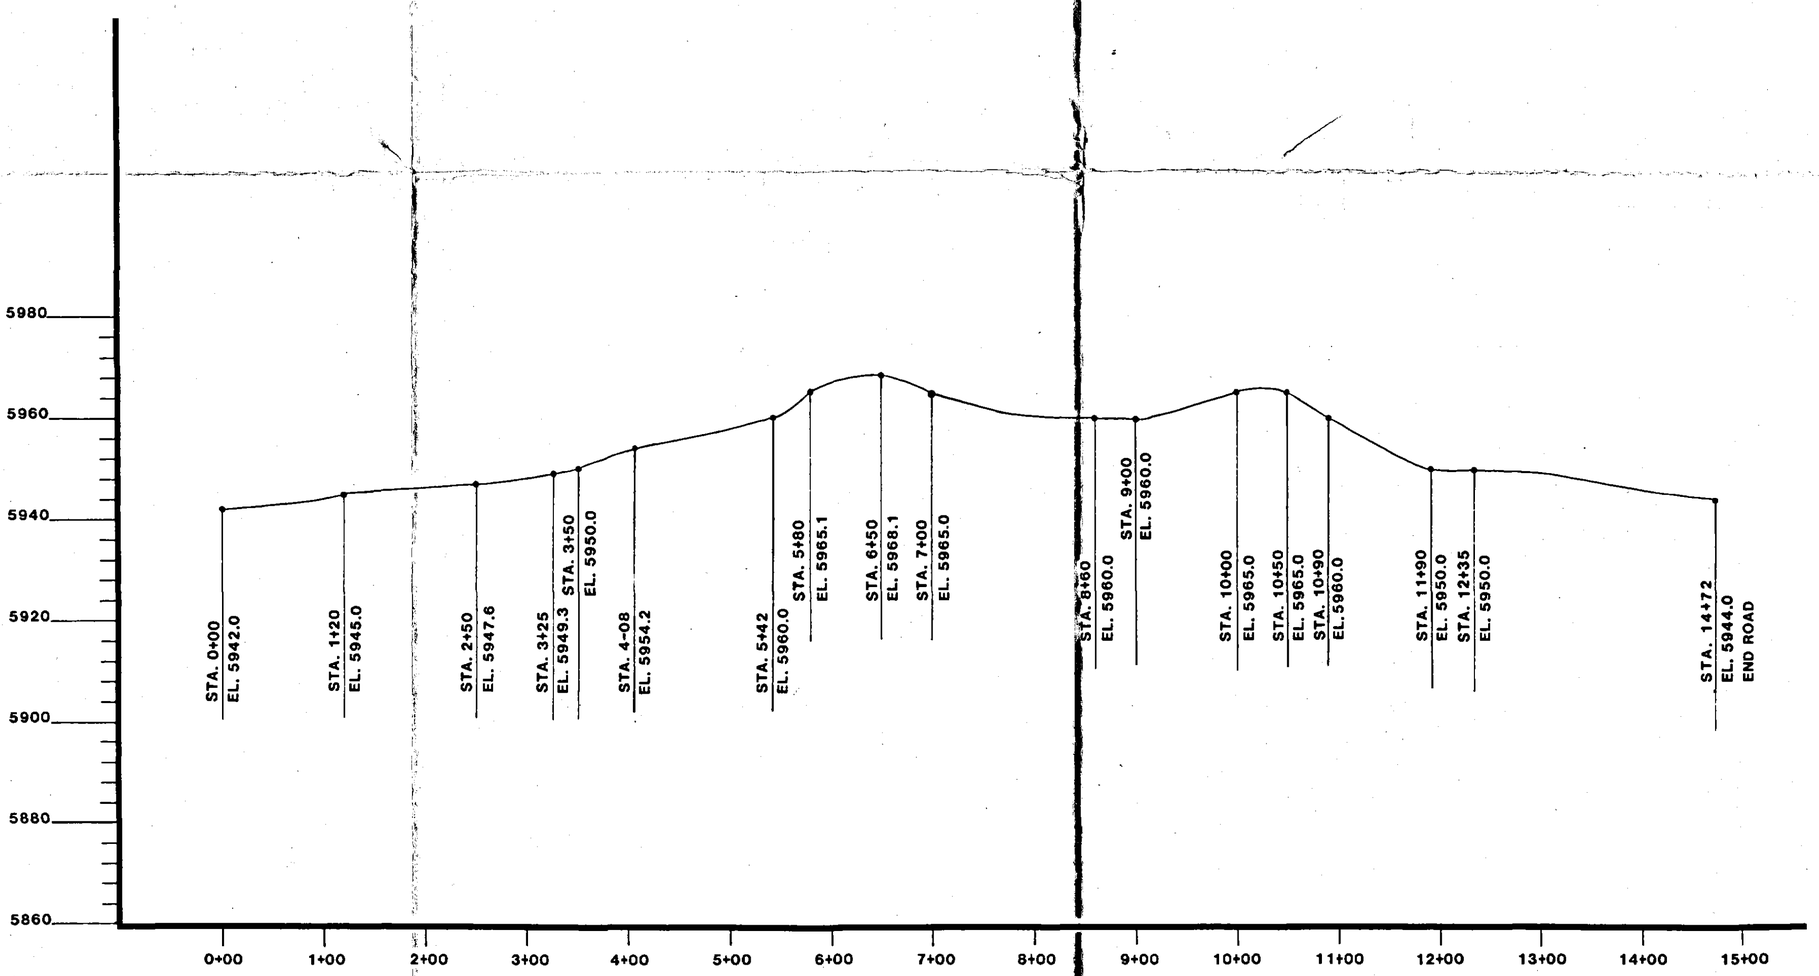

CONSOLIDATION COAL COMPANY
WESTERN REGION
#2 INVERNESS DRIVE EAST - ENGLEWOOD, COLO. 80112

EXISTING BOREHOLE PUMP ACCESS ROAD PLANVIEW & PROFILE

SCALE AS NOTED		MINE EMERY	MAP FILE #
DRAWN BY A. SCHNEIDER	APP'D BY	DATE 9/10/81	
COUNTY EMERY/SEVIER	TOWNSHIP T22S	RANGE R6E	PLATE 2
REVISED	REVISED	REVISED	