T22S R6E

T22S R6E

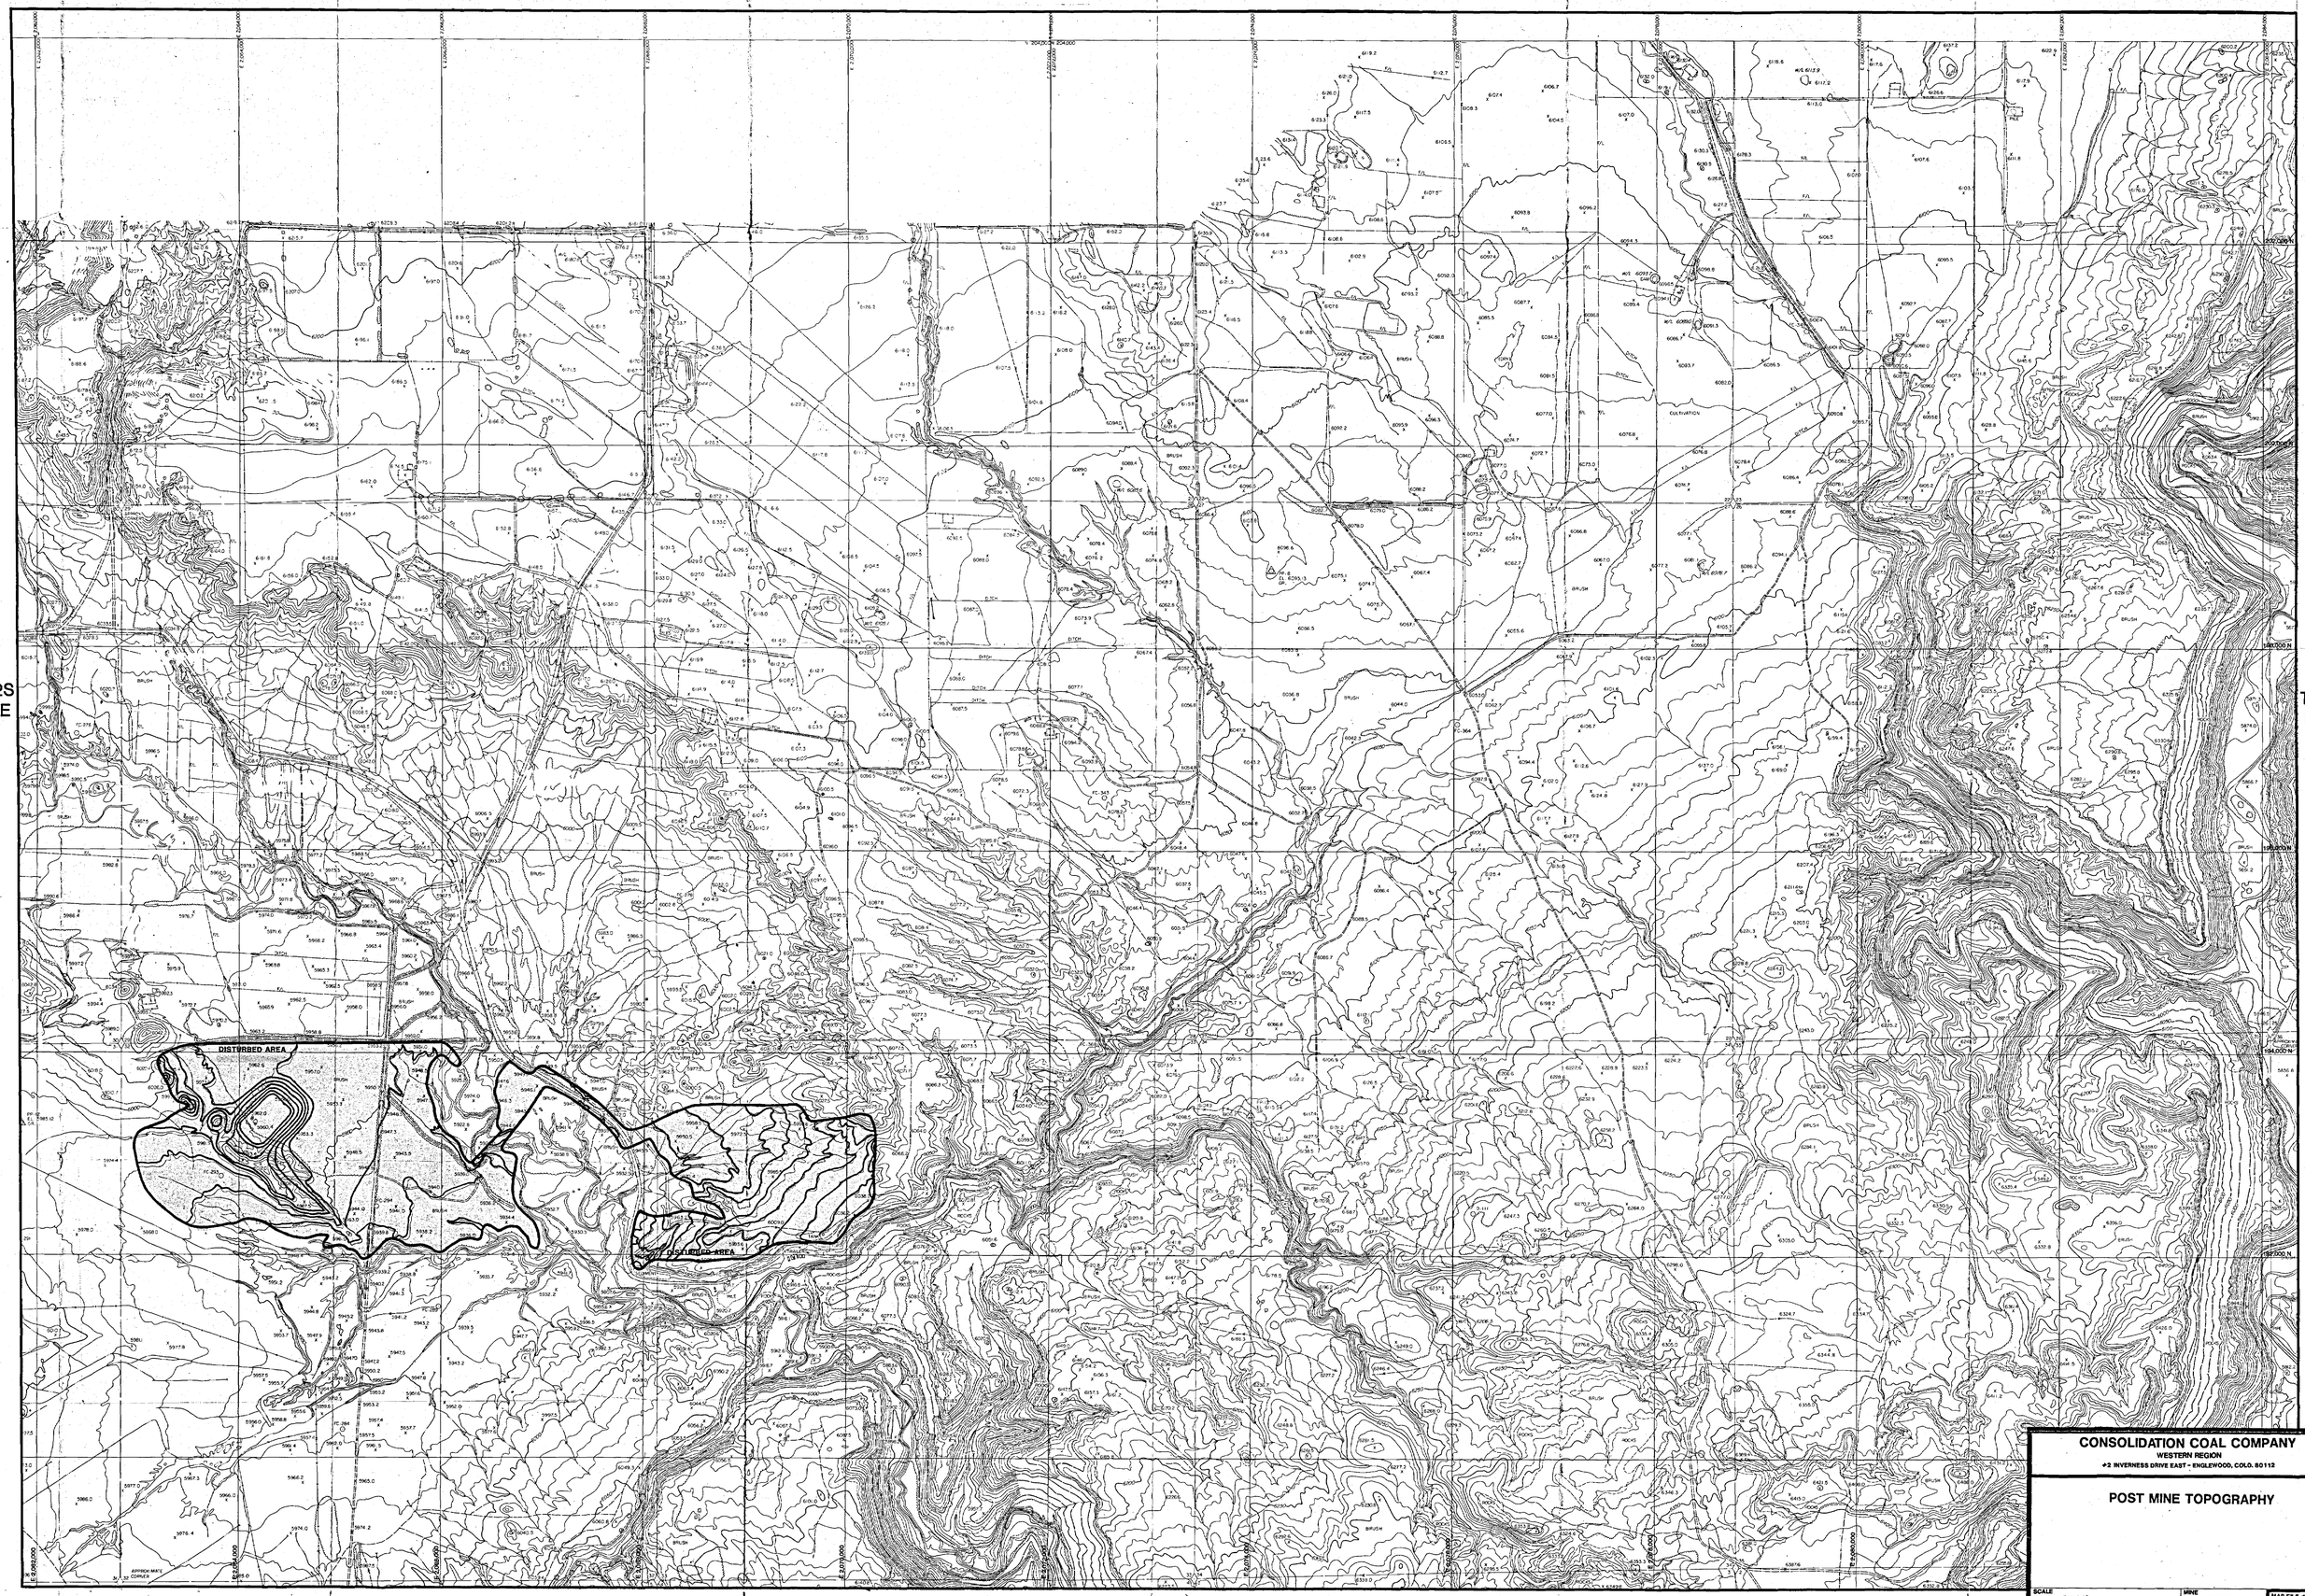

T22S R6E

T22S R6E

CONSOLIDATION COAL COMPANY
WESTERN REGION
#2 INVERNESS DRIVE EAST - ENGLEWOOD, COLO. 80112

POST MINE TOPOGRAPHY

SCALE 1"=500'		MINE EMERY	MAP FILE #
DRAWN BY	APP'D BY	DATE 2/9/82	
COUNTY EMERY/SEVIER	TOWNSHIP T22S	RANGE R6E	PLATE 15-19
REVISED	REVISED	REVISED	