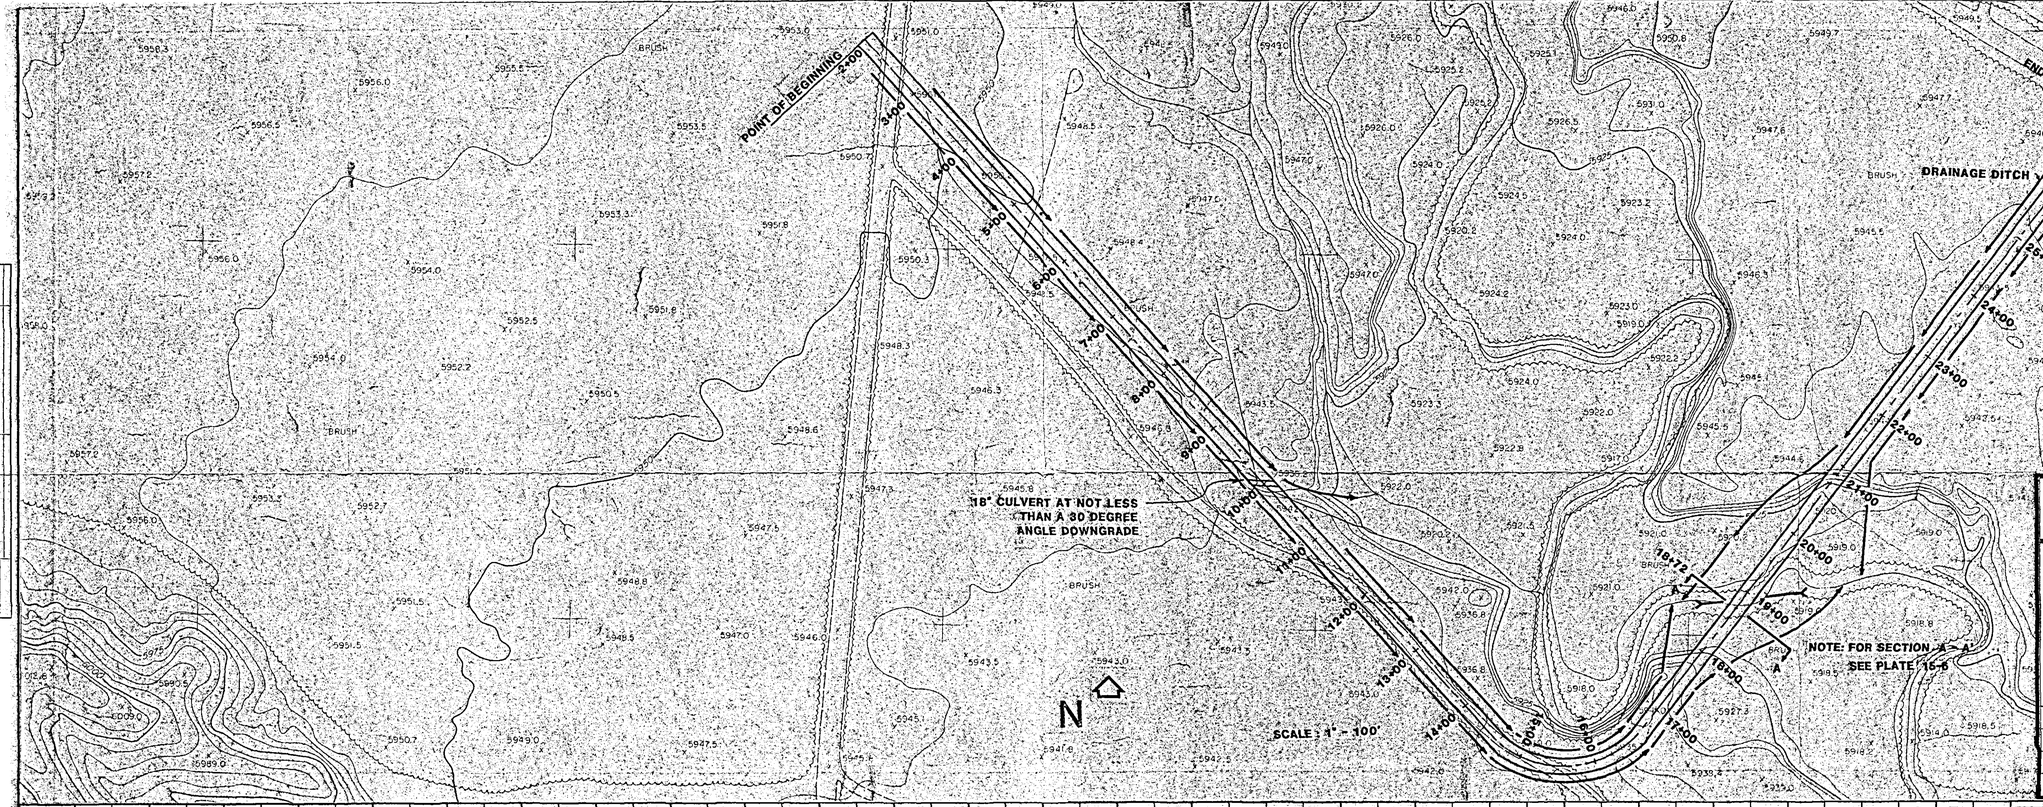

CONSOLIDATION COAL COMPANY

WESTERN REGION

#2 INVERNESS DRIVE EAST - ENGLEWOOD, COLO. 80112

COAL REFUSE HAULAGE ROAD

PROPOSED PLAN AND PROFILE

SCALE		MINE EMERY	MAP FILE #
DRAWN BY A. Schneider	APP'D BY [illegible]	DATE 8/28/81	
COUNTY EMERY/SEVIER	TOWNSHIP T22S	RANGE R6E	PLATE 15-5
REVISED 2/9/82	REVISED	REVISED	

I, Kent A. Seaton, registered engineer, certify that these plans are true and correct to the best of my knowledge.

Signature [illegible] Date 2/9/82

KENT A. SEATON REGISTERED PROFESSIONAL ENGINEER 16806 STATE OF COLORADO

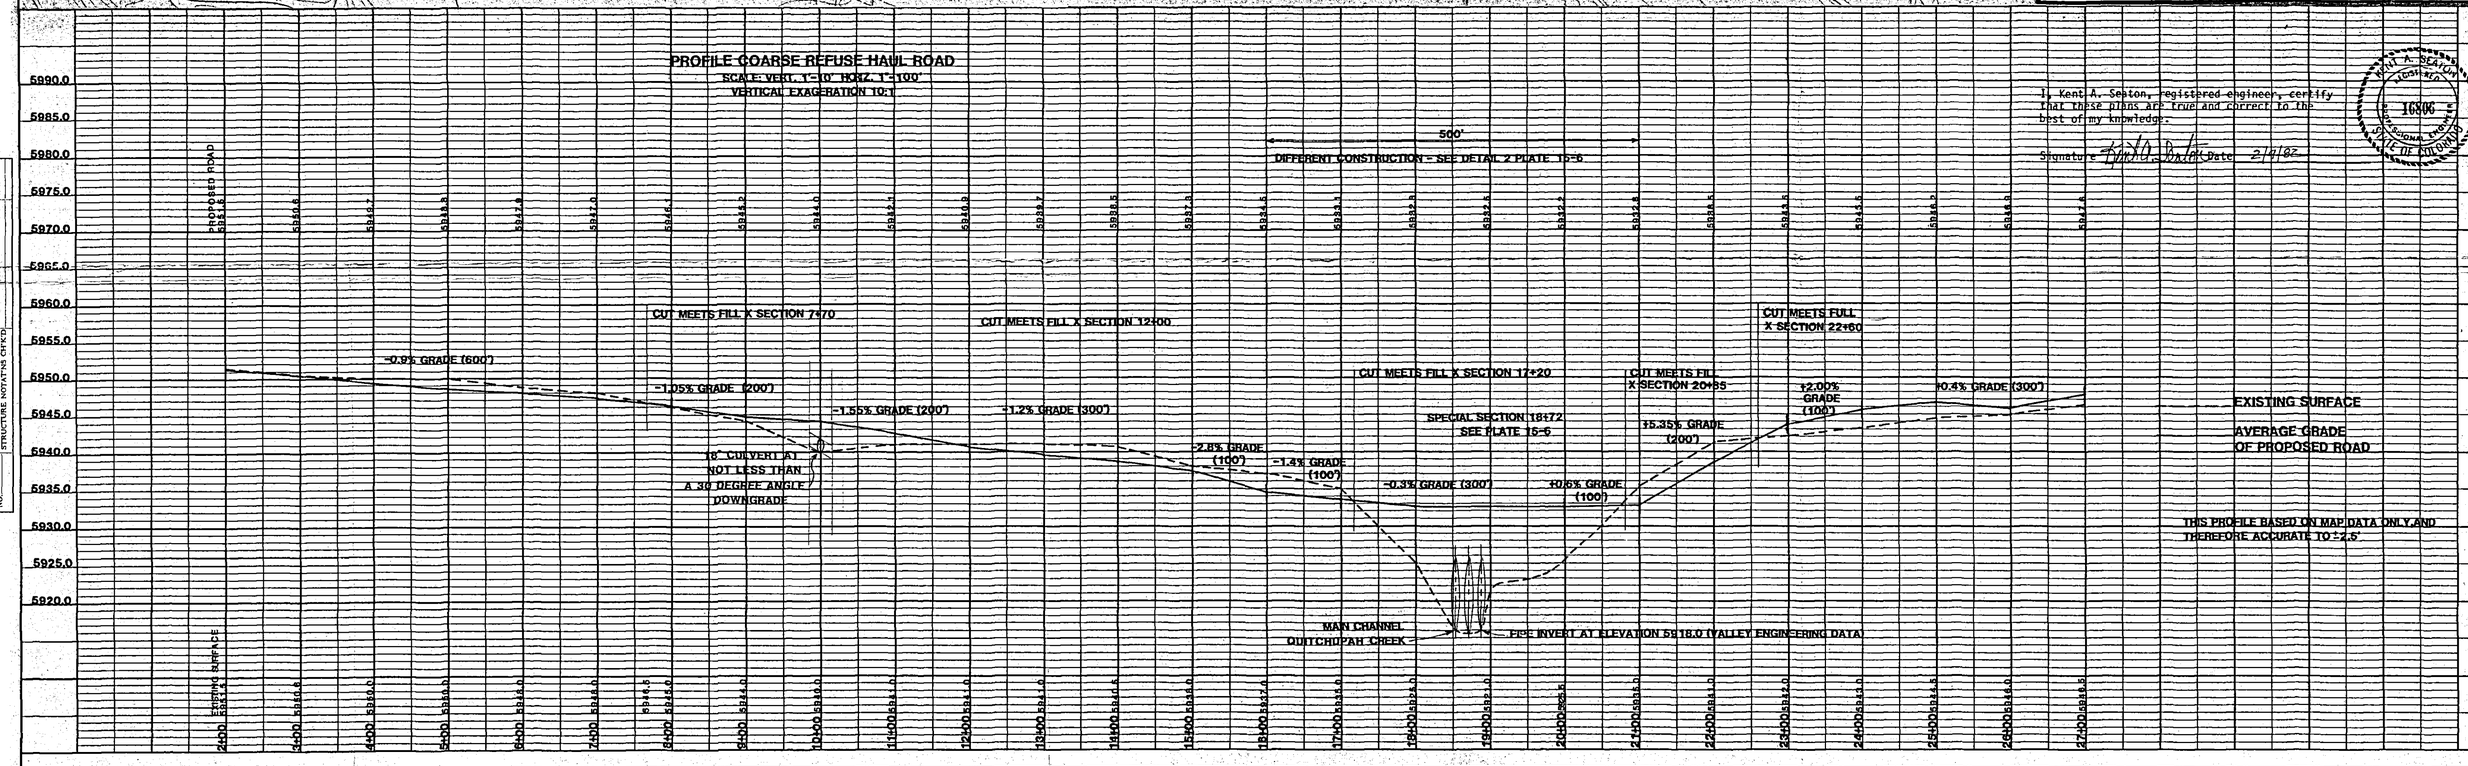

PLAN: SURVEYED / PLOTTED / ALIGNMENT CHECKED / RT. OF WAY CHECKED / NOTE BOOK / NO. / BY / DATE

PROFILE: SURVEYED / PLOTTED / GRADES CHECKED / B.M. & NOTED / STRUCTURE NOTATNS CHK'D / NOTE BOOK / NO. / BY / DATE