DRAWN BY	D. J. R.	CHECKED BY	T.H.D.	11-27-78	DRAWING NUMBER RM78-669-E1
	11-15-78	APPROVED BY	M.J.T.	11-27-78	

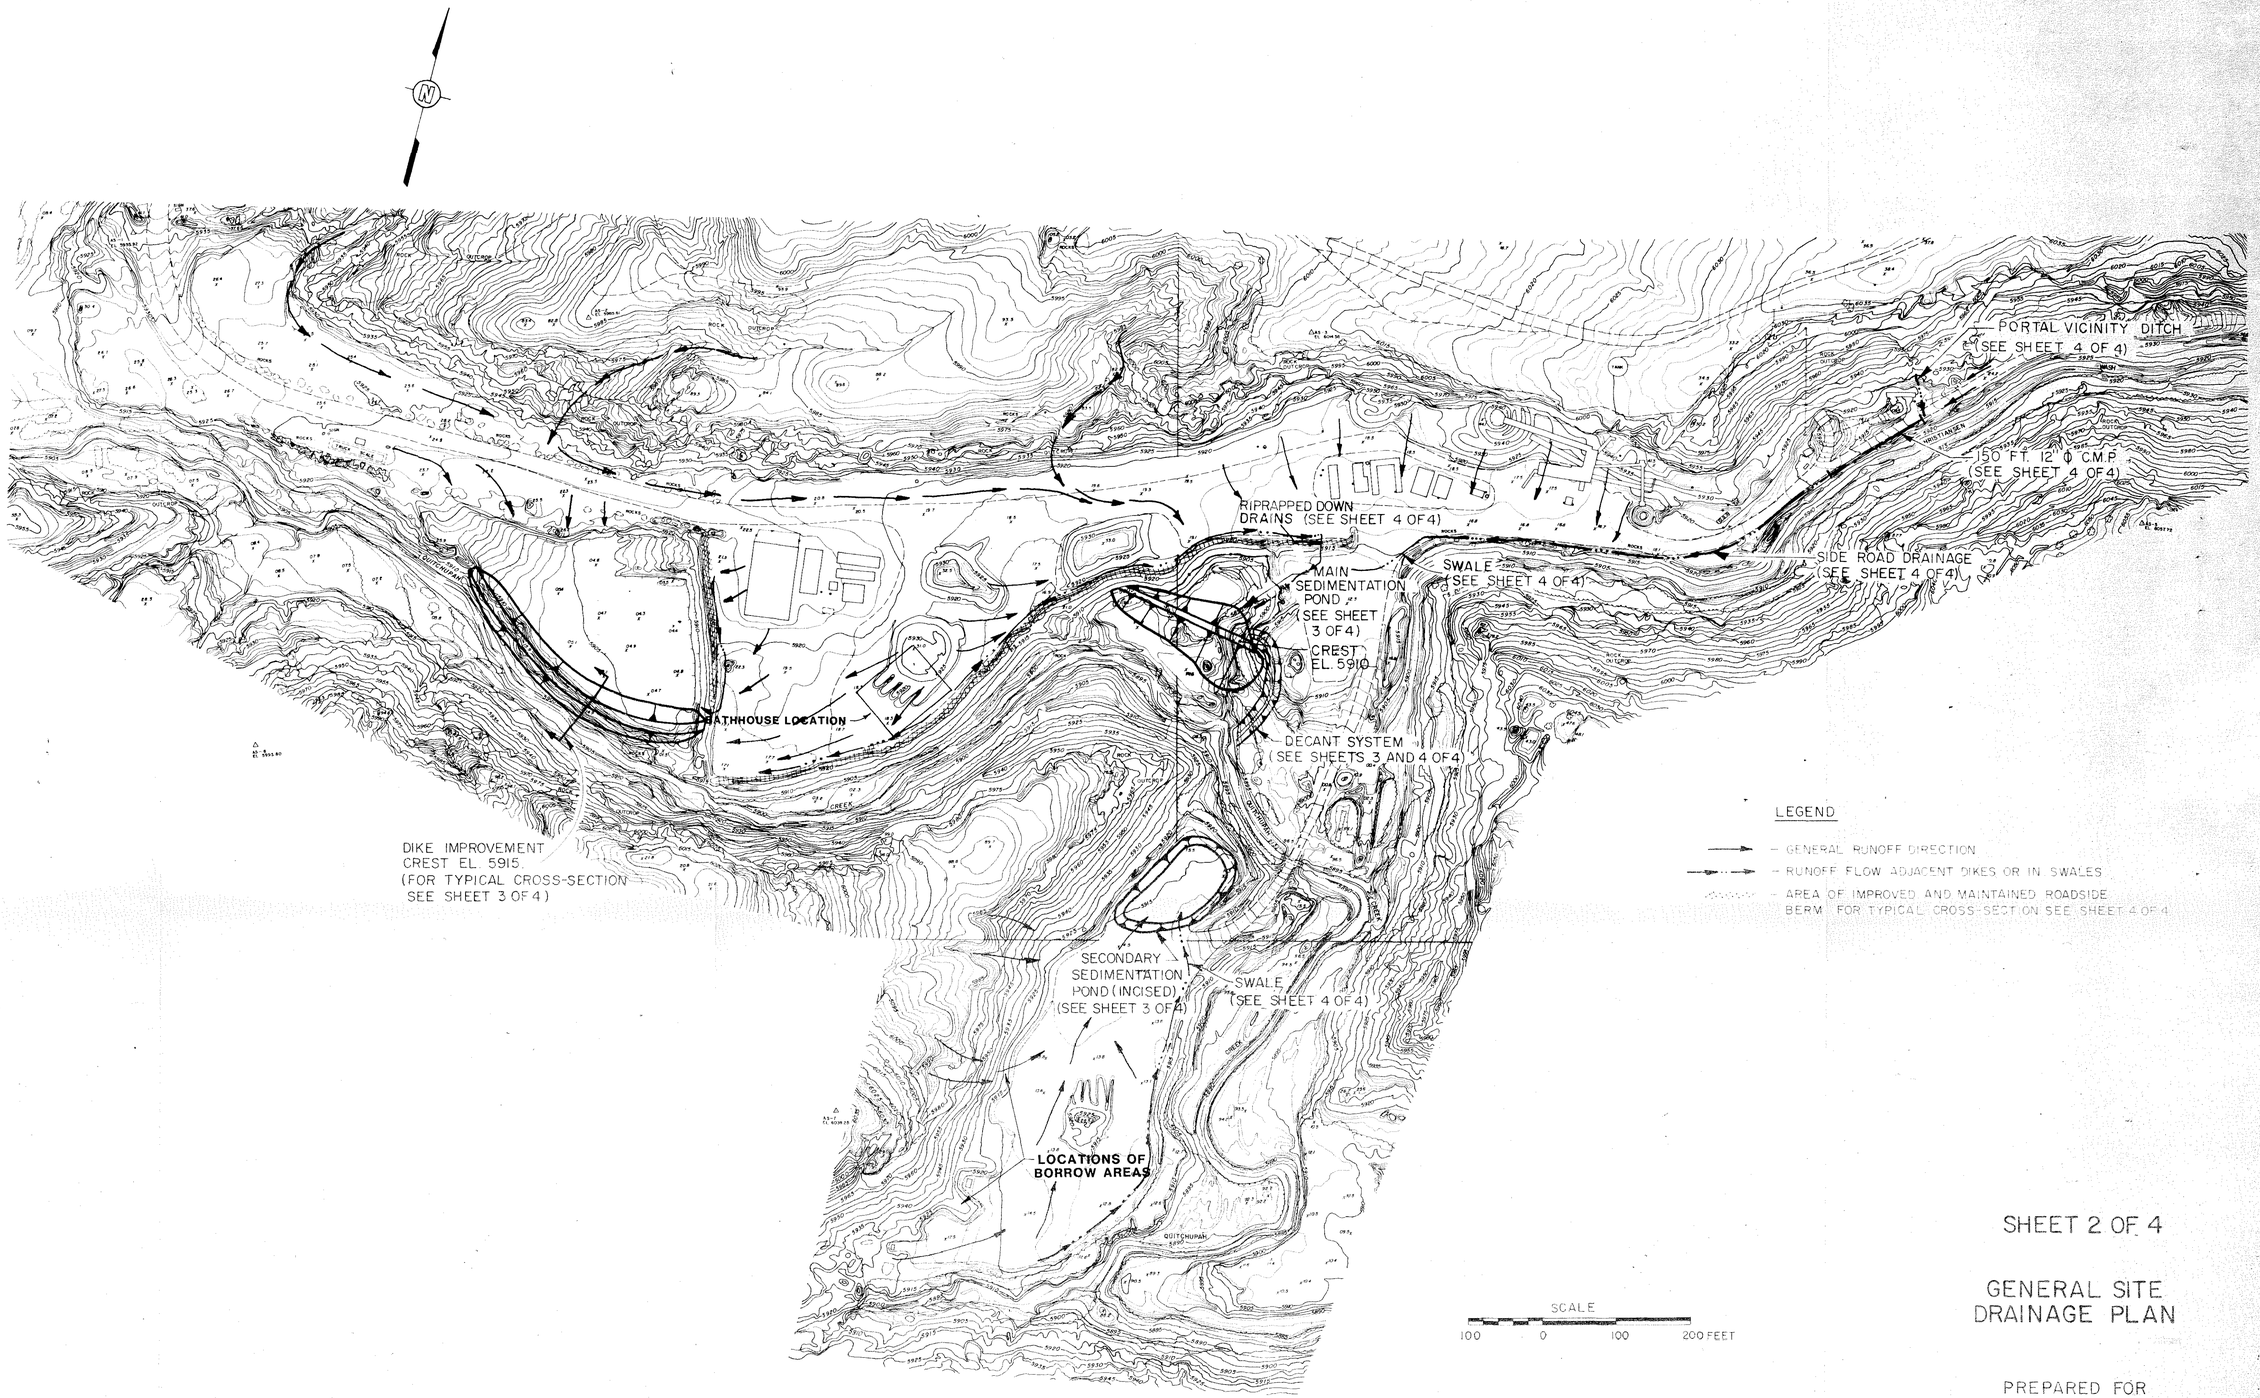

SHEET 2 OF 4

GENERAL SITE DRAINAGE PLAN

PREPARED FOR

CONSOLIDATION COAL COMPANY

ENGLEWOOD, COLORADO

REFERENCE:
OLYMPUS AERIAL SURVEYS, INC.
DATED APRIL 8, 1978
SCALE: 1" = 50'

PLATE 13-3 DRAPPOLONIA