DRAWN BY	CHECKED BY	APPROVED BY	DRAWING NUMBER
D. J. R. 11-15-78	THO	MST	RM78-669-E1

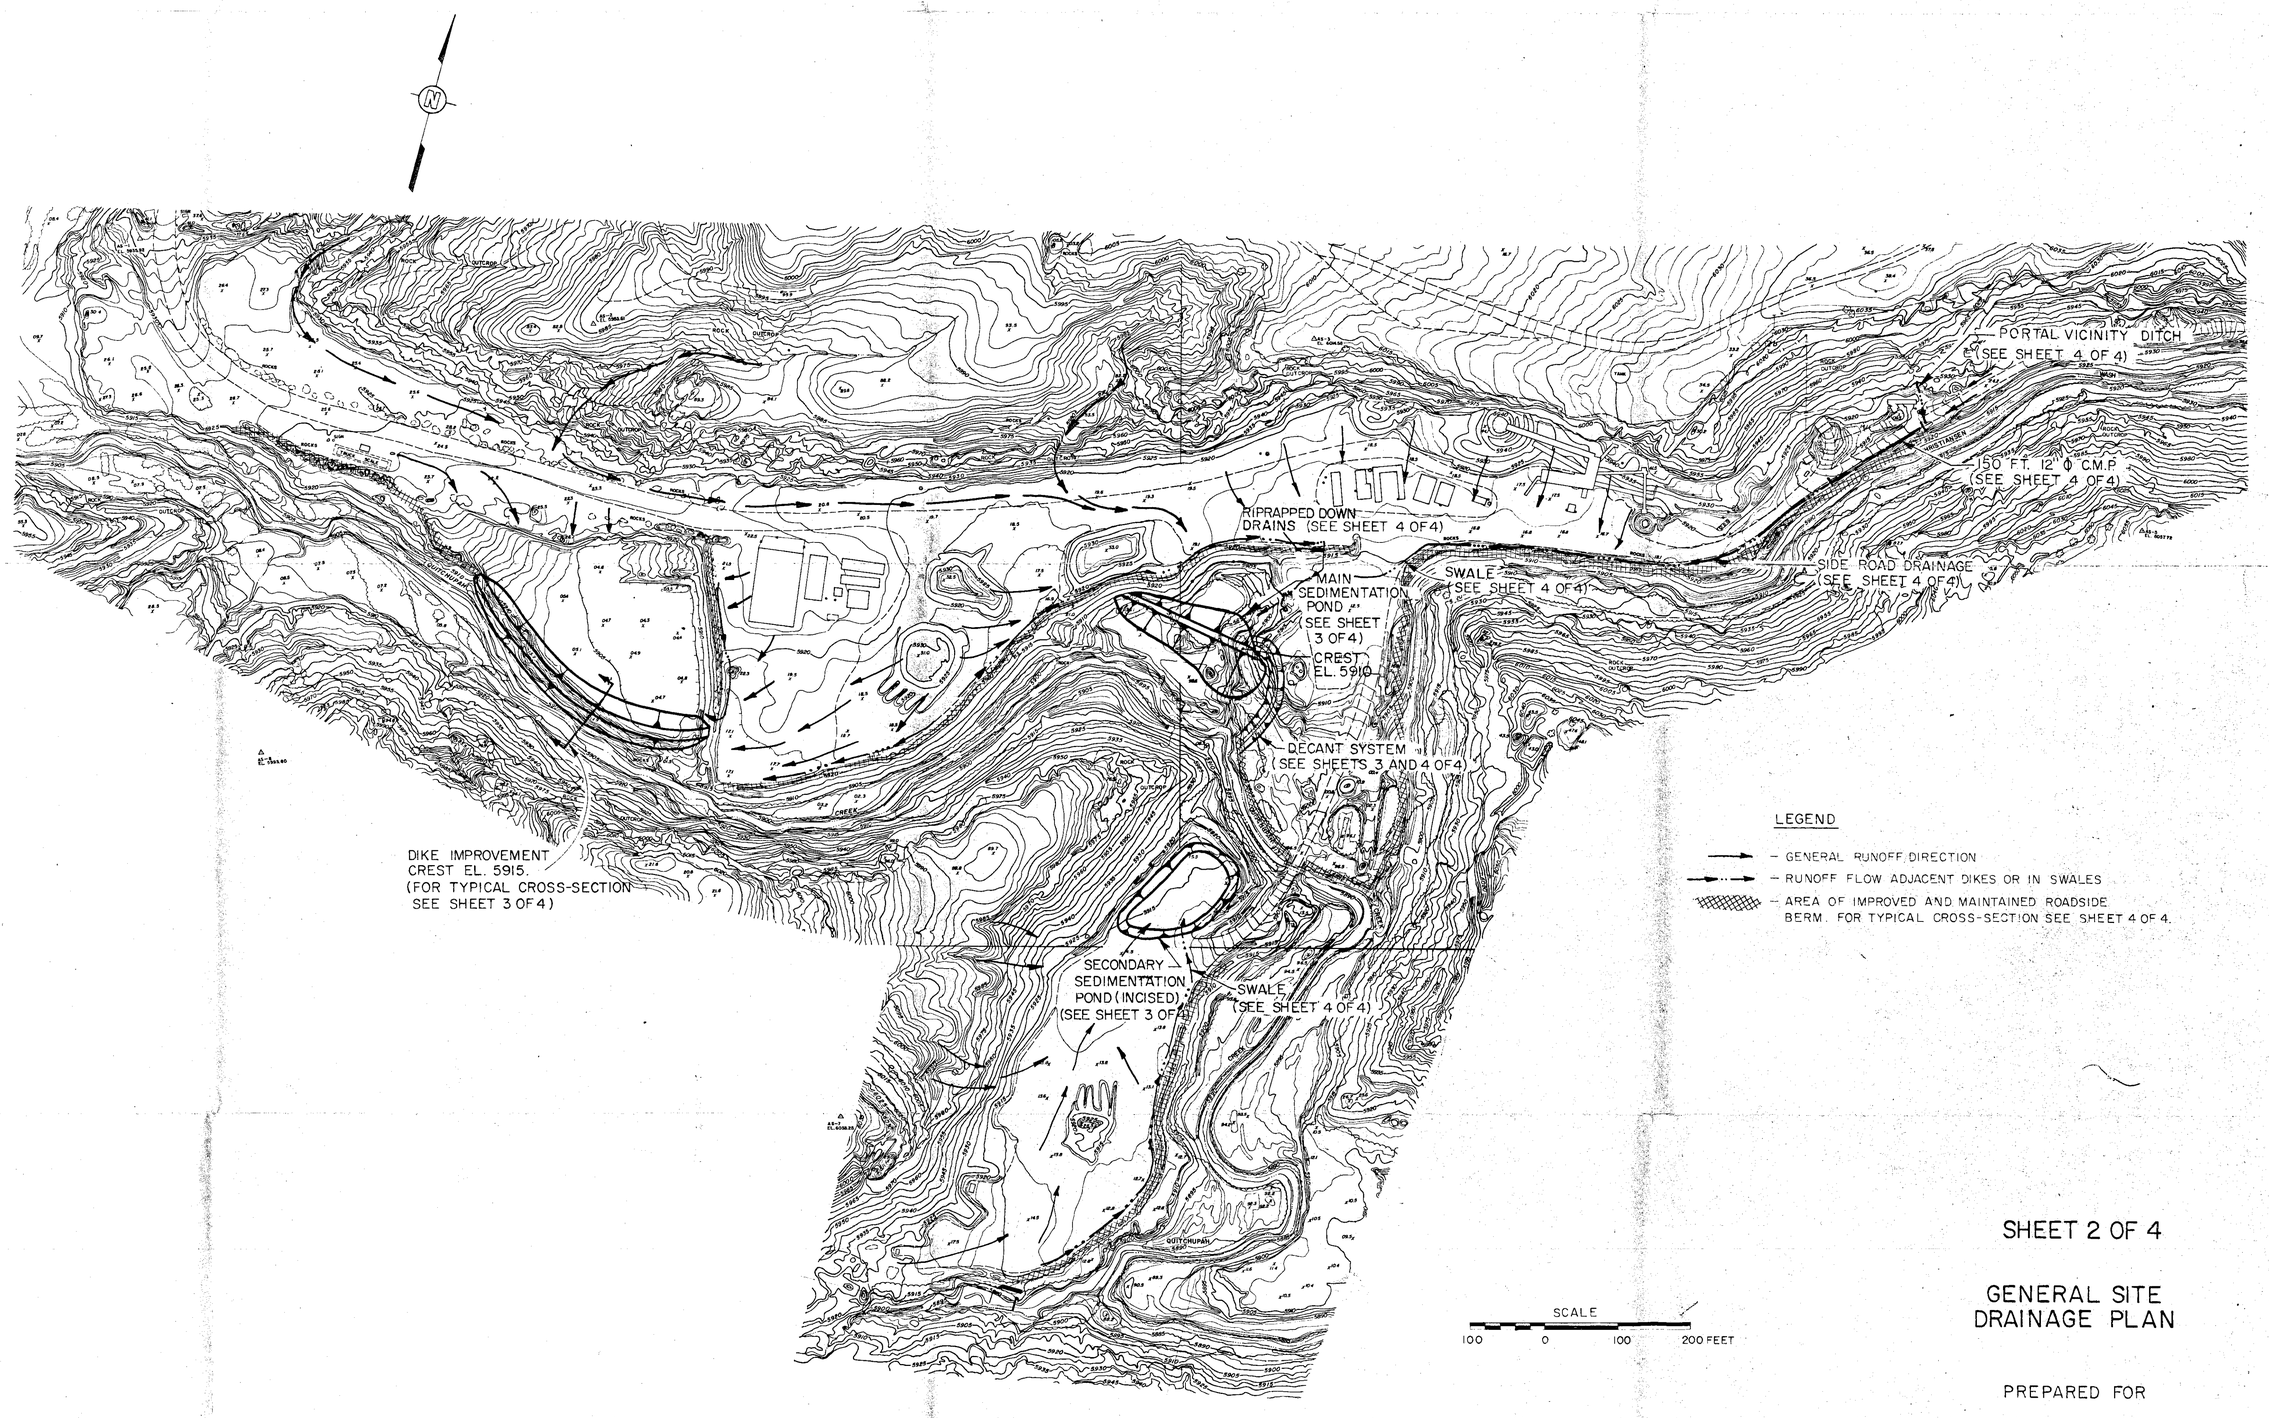

LEGEND

- GENERAL RUNOFF DIRECTION
- RUNOFF FLOW ADJACENT DIKES OR IN SWALES
- AREA OF IMPROVED AND MAINTAINED ROADSIDE BERM. FOR TYPICAL CROSS-SECTION SEE SHEET 4 OF 4.

SHEET 2 OF 4

GENERAL SITE DRAINAGE PLAN

PREPARED FOR

CONSOLIDATION COAL COMPANY

ENGLEWOOD, COLORADO

REFERENCE:
OLYMPUS AERIAL SURVEYS, INC.
DATED APRIL 14, 1978
SCALE: 1" = 5'

PLATE 13-3 D'APPOLONIA

6-P-3