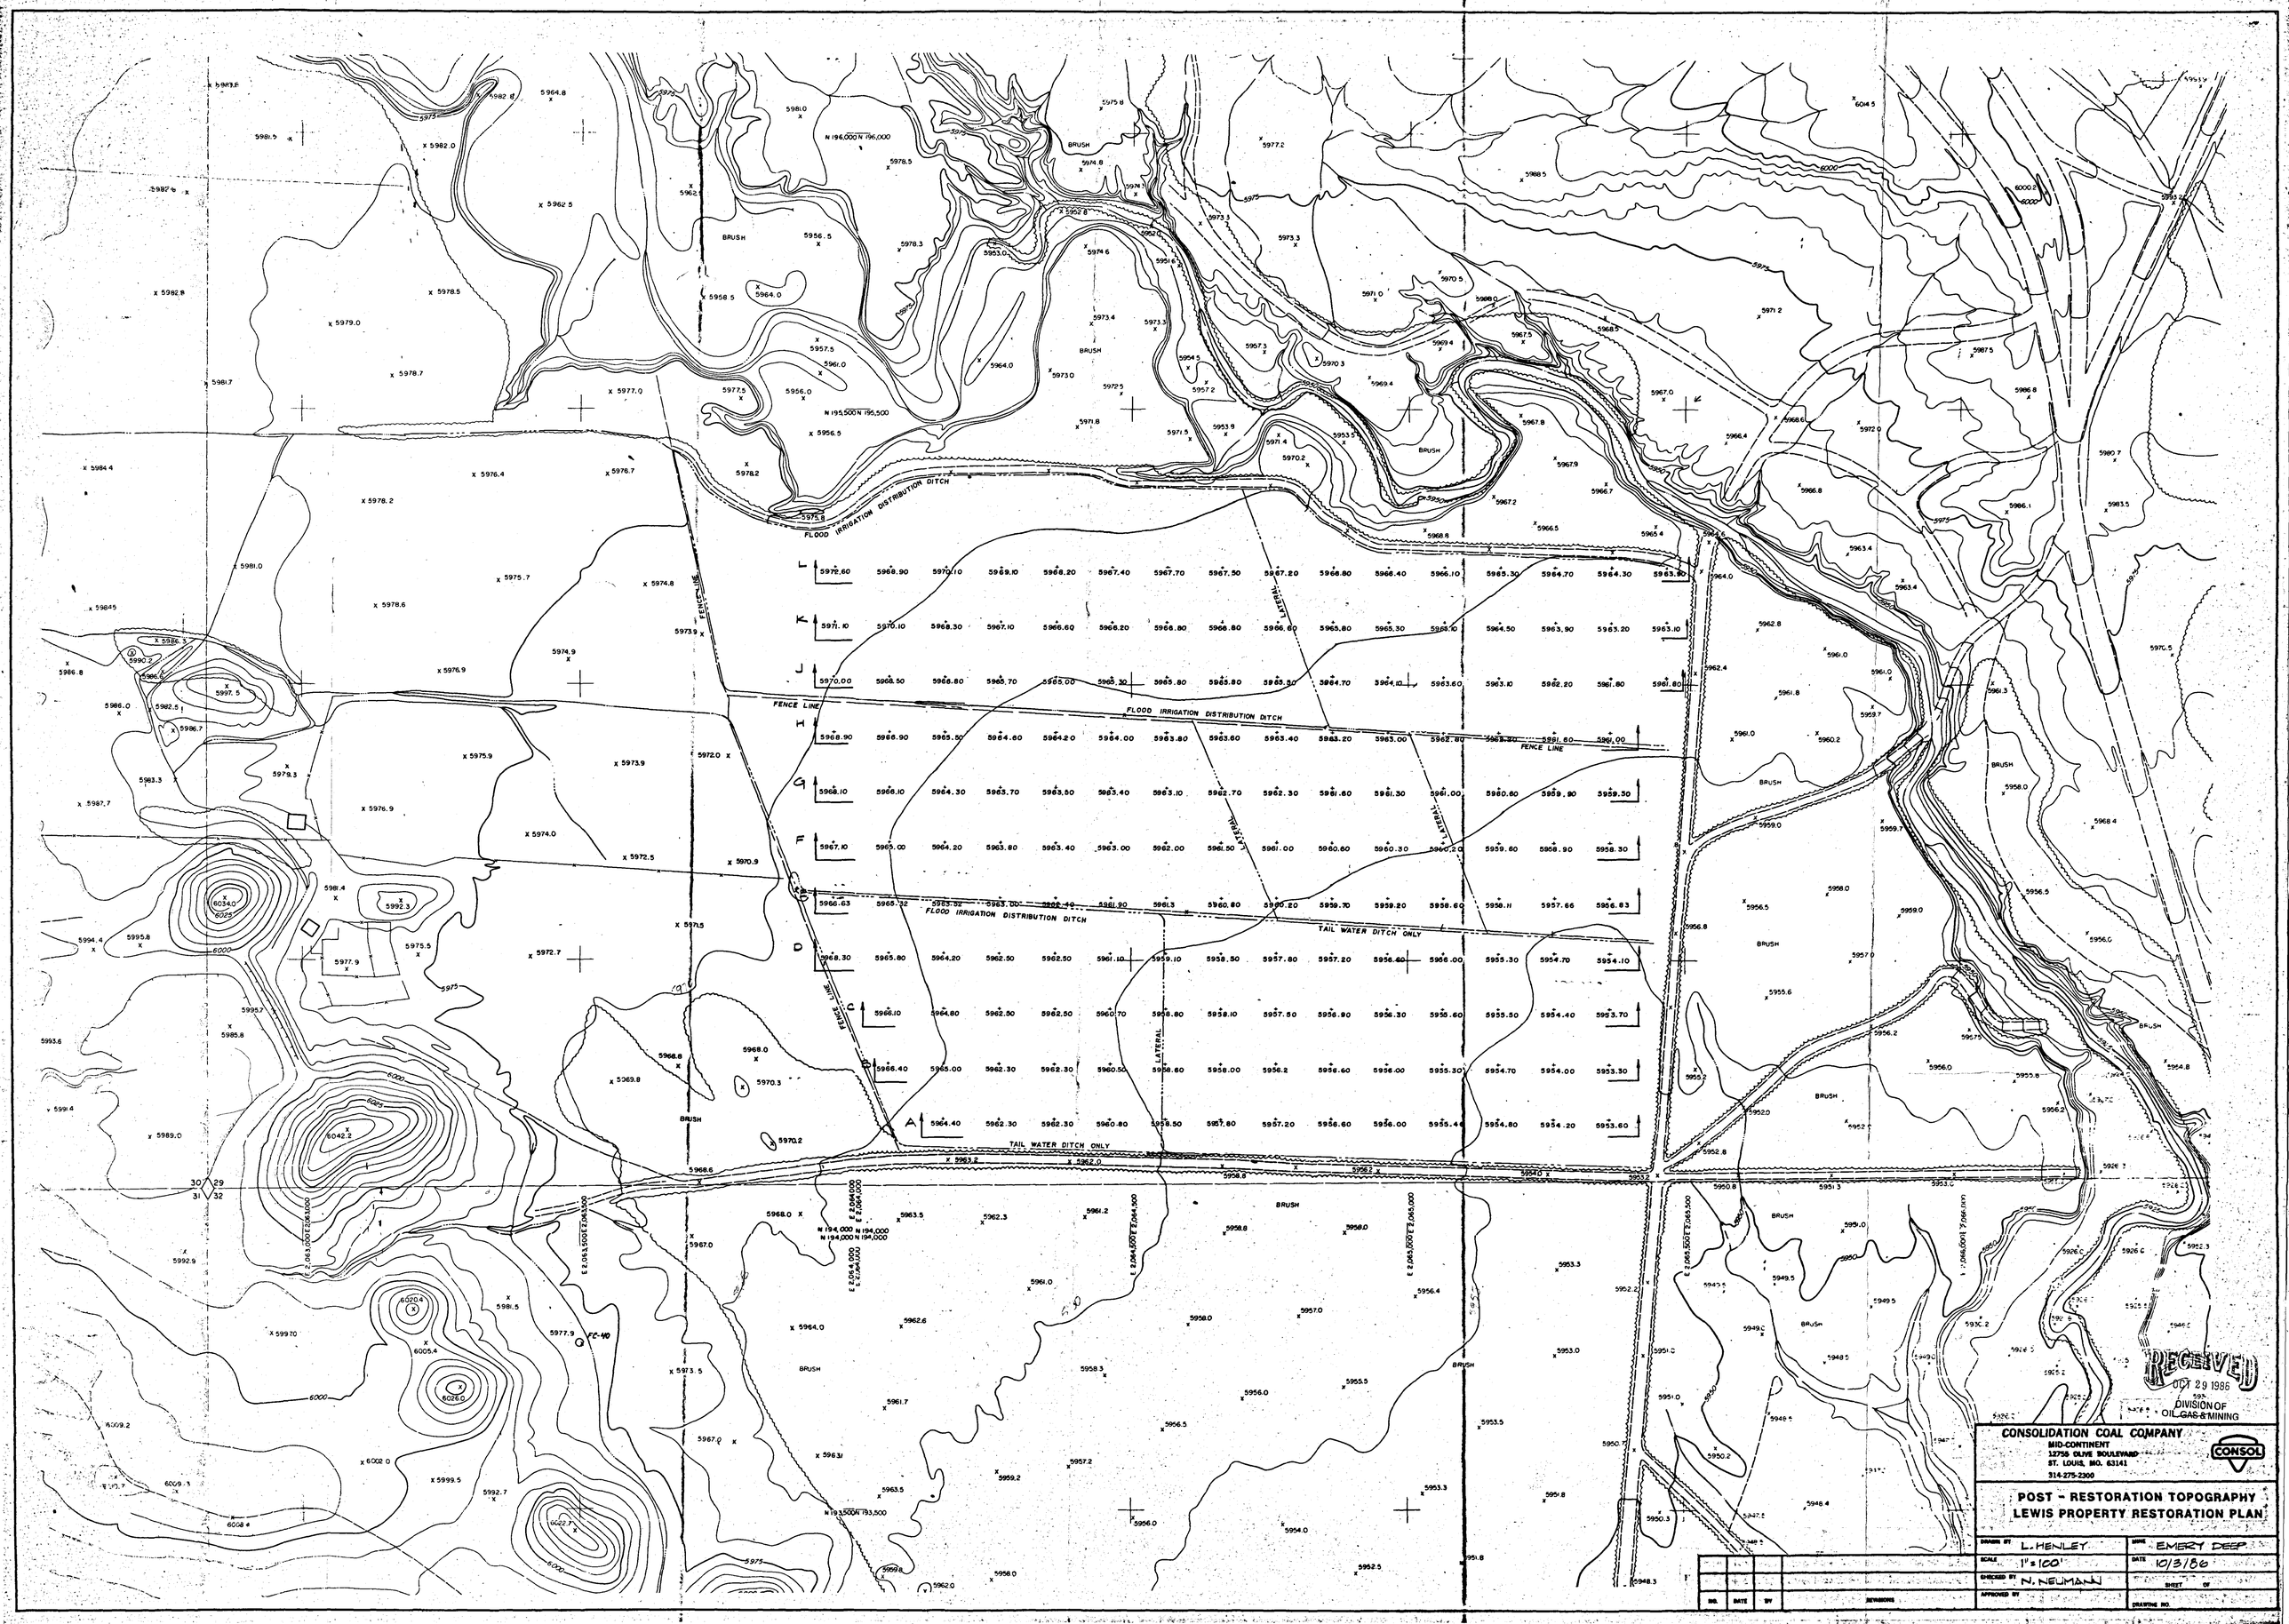
FLOOD IRRIGATION DISTRIBUTION DITCH
FENCE LINE
TAIL WATER DITCH ONLY
LATERAL
BRUSH
N 196,000 N 196,000
N 195,500 N 195,500
N 194,000 N 194,000
N 193,500 N 193,500
FC-40
RECEIVED
OCT 29 1986
DIVISION OF
OIL GAS & MINING
CONSOLIDATION COAL COMPANY
MID-CONTINENT
12755 OLIVE BOULEVARD
ST. LOUIS, MO. 63141
314 275-2300
CONSOL
POST - RESTORATION TOPOGRAPHY
LEWIS PROPERTY RESTORATION PLAN
DRAWN BY L. HENLEY
MINE EMERY DEEP
SCALE 1" = 100'
DATE 10/3/86
CHECKED BY N. NEUMANN
SHEET OF
APPROVED BY
DRAWING NO.
NO. DATE BY REVISIONS