RECEIVED
OCT 29 1986
DIVISION OF
OIL, GAS & MINING

TERRACE FIELD CONCEPT
SOUTH FIELD
LEWIS PROPERTY RESTORATION PLAN

SCALE: 1" = 80' VERT.
1" = 100' HORIZ.
DRAWN BY: L. HENLEY
DESIGNED BY: G. GOODRICH
APPROVED BY: N. NEUMANN
MINE: EMERY DEEP DATE: 10/3/86

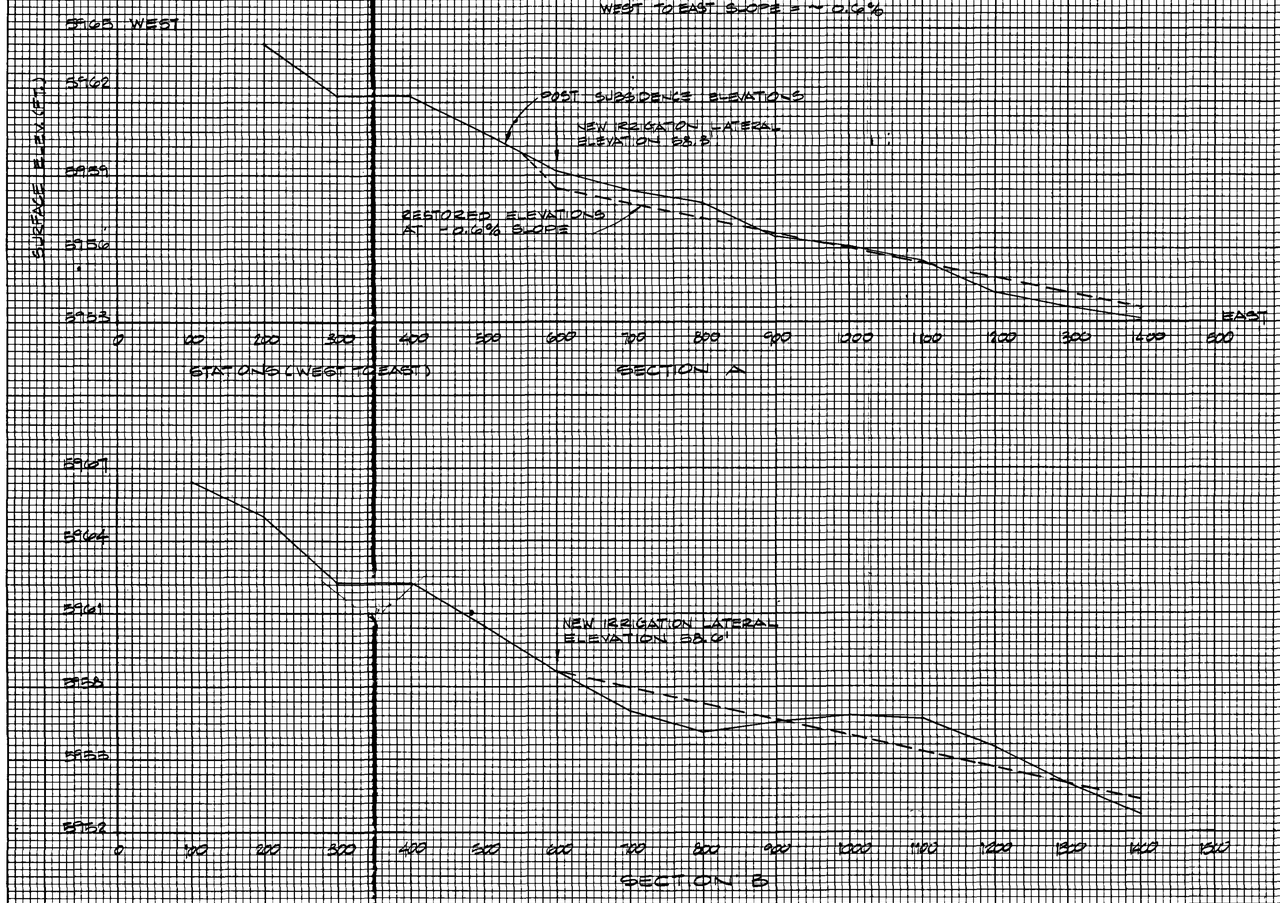

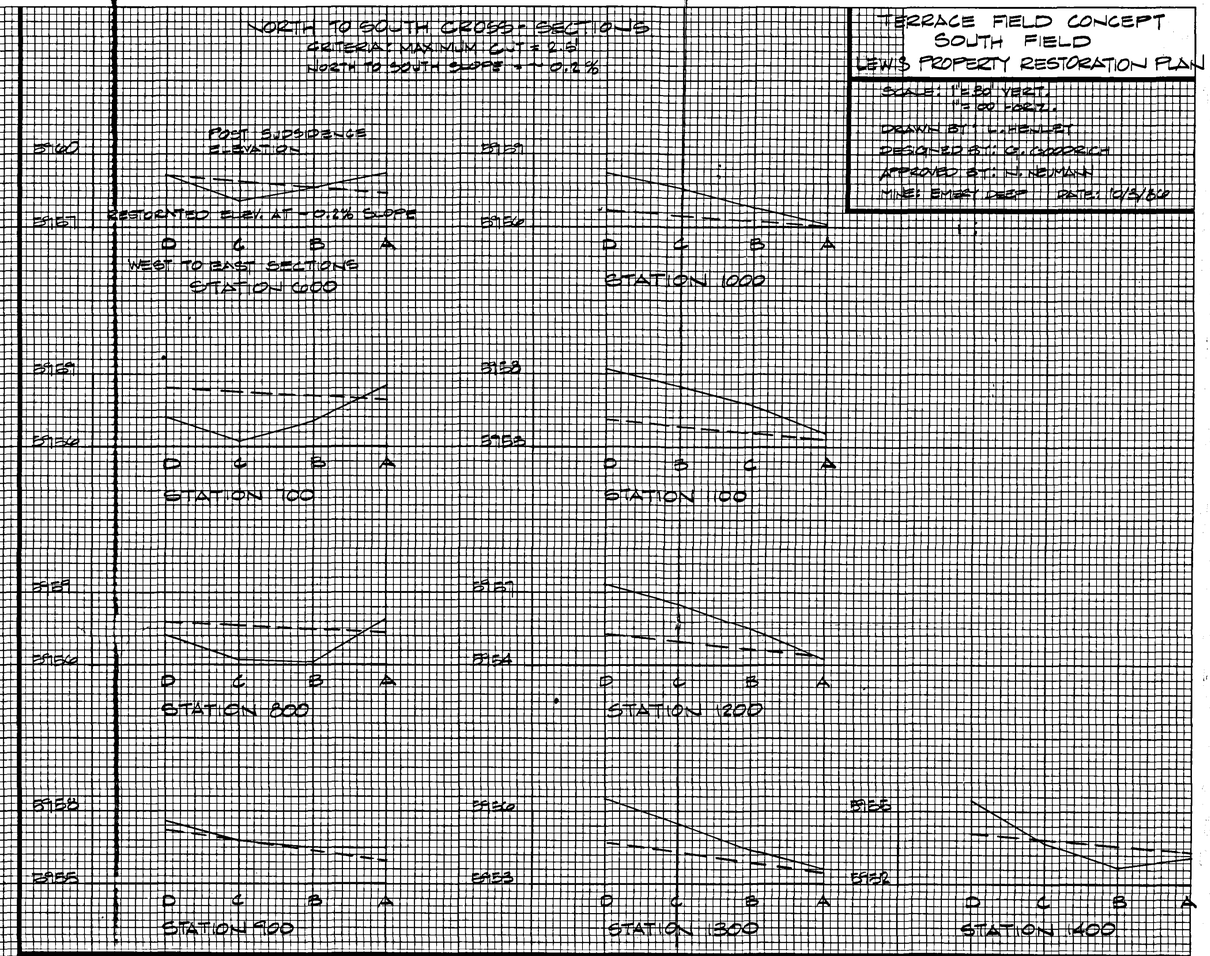

SOUTH FIELD CUT/FILL CALCULATION

TOTAL VOLUME OF CUTS = 7333 YDS.
TOTAL VOLUME OF FILL = 3965 YDS.
AVAILABLE YARDS @ 1.4 C/F RATIO
= 1785 YDS.

FINAL SURVEY		BY	DATE
NOTE BOOK NO.	SURVEYED		
	PLOTTED		
	TEMPLATE		
	AREAS		
	AREAS CHECKED		

ORIGINAL SURVEY		BY	DATE
NOTE BOOK NO.	SURVEYED		
	PLOTTED		
	TEMPLATE		
	AREAS		
	AREAS CHECKED		

HIGHWAY FEDERAL AID SHEET
PLATE 3-FULL CROSS SECTION-FULL LINE
TELEDYNE
PRINTED IN U.S.A.