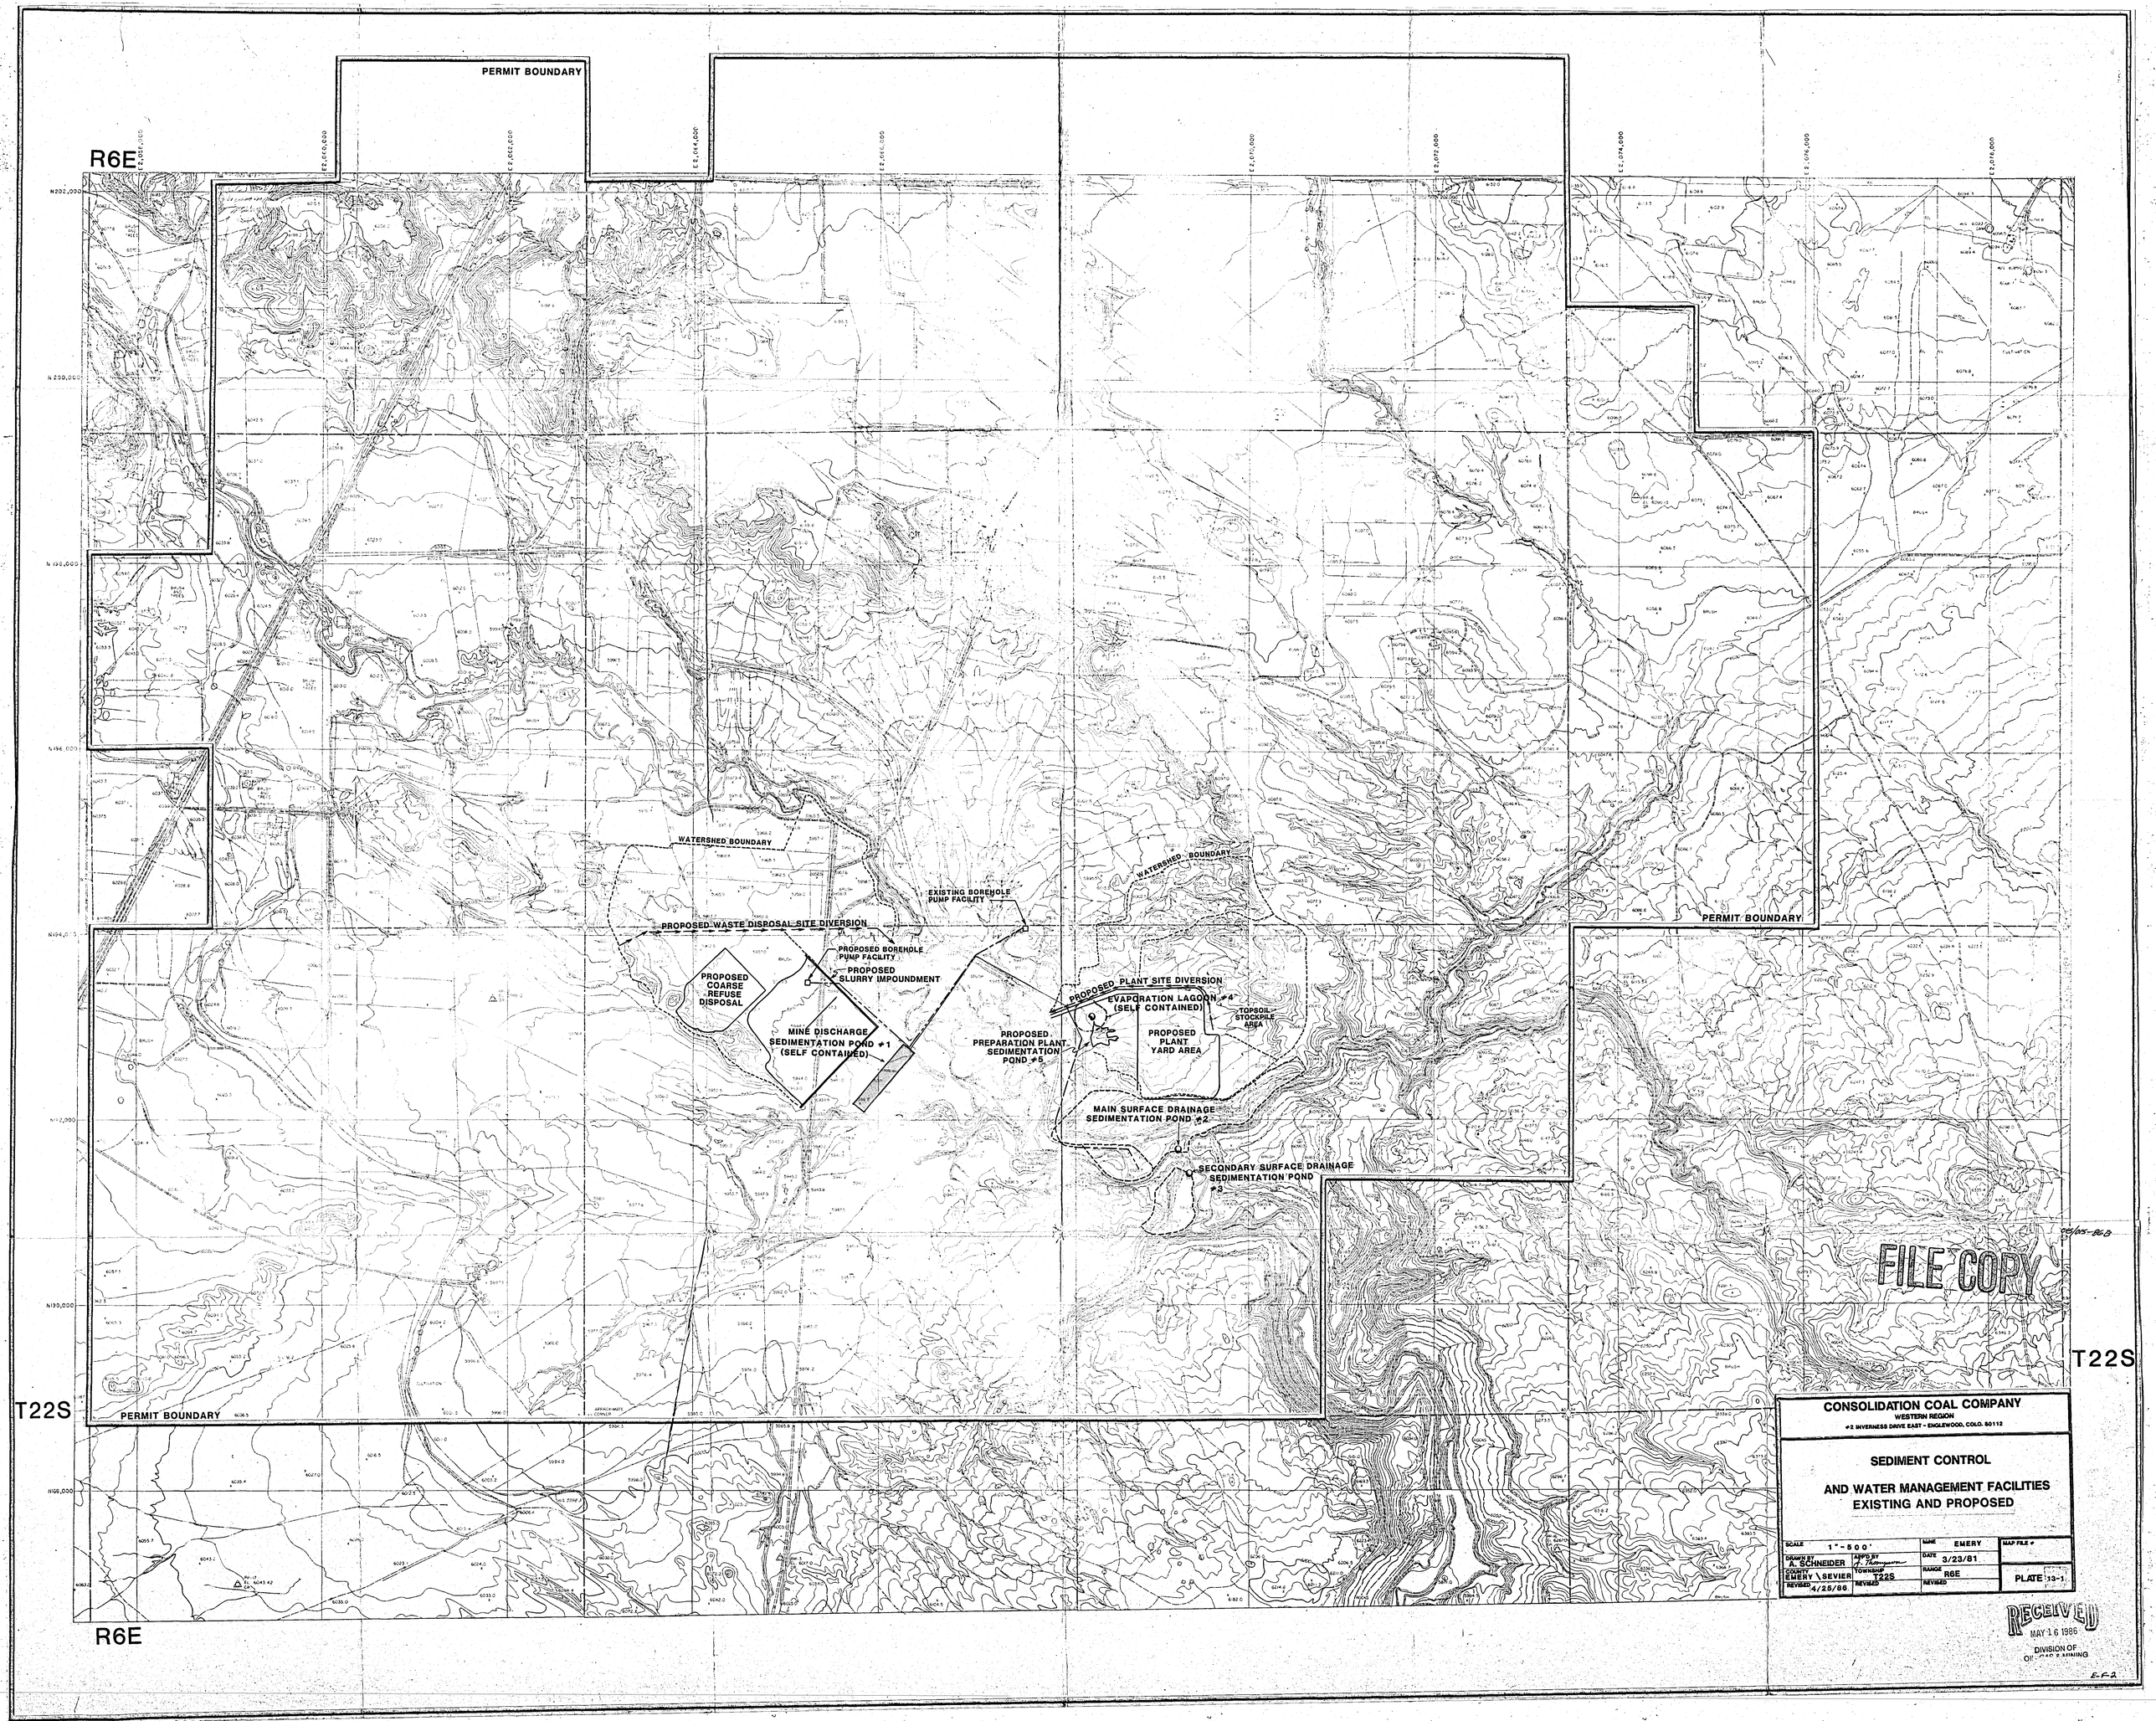
R6E
PERMIT BOUNDARY
WATERSHED BOUNDARY
EXISTING BOREHOLE PUMP FACILITY
PROPOSED WASTE DISPOSAL SITE DIVERSION
PROPOSED BOREHOLE PUMP FACILITY
PROPOSED SLURRY IMPOUNDMENT
PROPOSED COARSE REFUSE DISPOSAL
MINE DISCHARGE SEDIMENTATION POND #1 (SELF CONTAINED)
PROPOSED PLANT SITE DIVERSION
EVAPORATION LAGOON #4 (SELF CONTAINED)
TOPSOIL STOCKPILE AREA
PROPOSED PREPARATION PLANT SEDIMENTATION POND #5
PROPOSED PLANT YARD AREA
MAIN SURFACE DRAINAGE SEDIMENTATION POND #2
SECONDARY SURFACE DRAINAGE SEDIMENTATION POND #3
T22S
FILE COPY
CONSOLIDATION COAL COMPANY
WESTERN REGION
#2 INVERNESS DRIVE EAST - ENGLEWOOD, COLO. 80112
SEDIMENT CONTROL
AND WATER MANAGEMENT FACILITIES
EXISTING AND PROPOSED
SCALE 1"=500'
DRAWN BY A. SCHNEIDER
APV'D BY
COUNTY EMERY \ SEVIER
TOWNSHIP T22S
REVISED 4/25/86
REVISED
NAME EMERY
DATE 3/23/81
RANGE R6E
REVISED
MAP FILE #
PLATE 13-1
RECEIVED
MAY 16 1986
DIVISION OF OIL, GAS & MINING