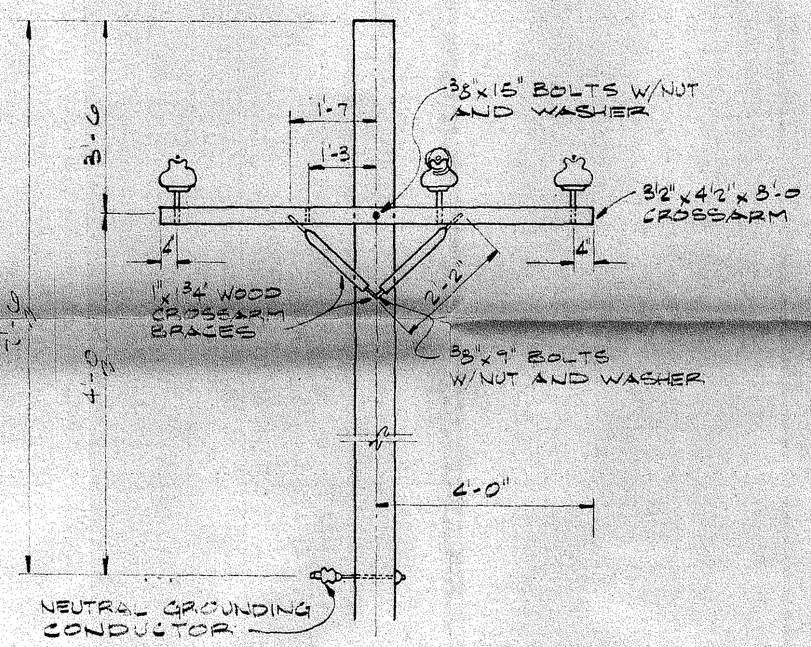

FIG. 1: FRONTVIEW

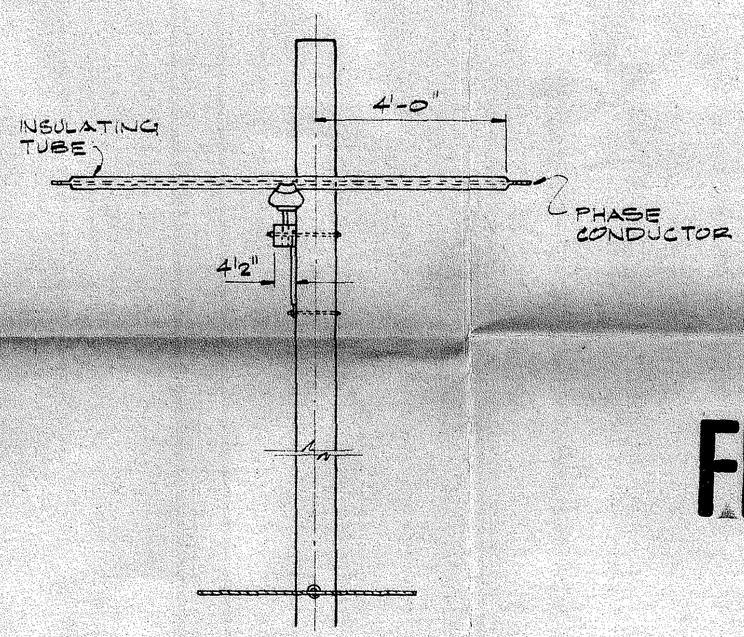

FIG. 2: SIDEVIEW

NOTE:
POLE BUTT GROUND ON EVERY 3RD OR 4TH POLE AND ONLY GOES UP THE POLE TO THE NEUTRAL GROUNDING CONDUCTOR.

FILE COPY

RECEIVED
MAY 16 1986
DIVISION OF OIL, GAS & MINING

CONSOLIDATION COAL COMPANY
MID-CONTINENT
12755 OLIVE BOULEVARD
ST. LOUIS, MO. 63141
314-275-2300

CONSOL

RAPTOR PROTECTION ON A TYPICAL 8KV CLASS, 3 PHASE POWER POLE

DRAWN BY L. HENLEY	MINE EMERY
SCALE 1/2" = 1'-0	DATE 4/25/86
CHECKED BY	SHEET OF
APPROVED BY	DRAWING NO. PLATE 3-11

NO.	DATE	BY	REVISIONS

BRUNING 40-22 64030