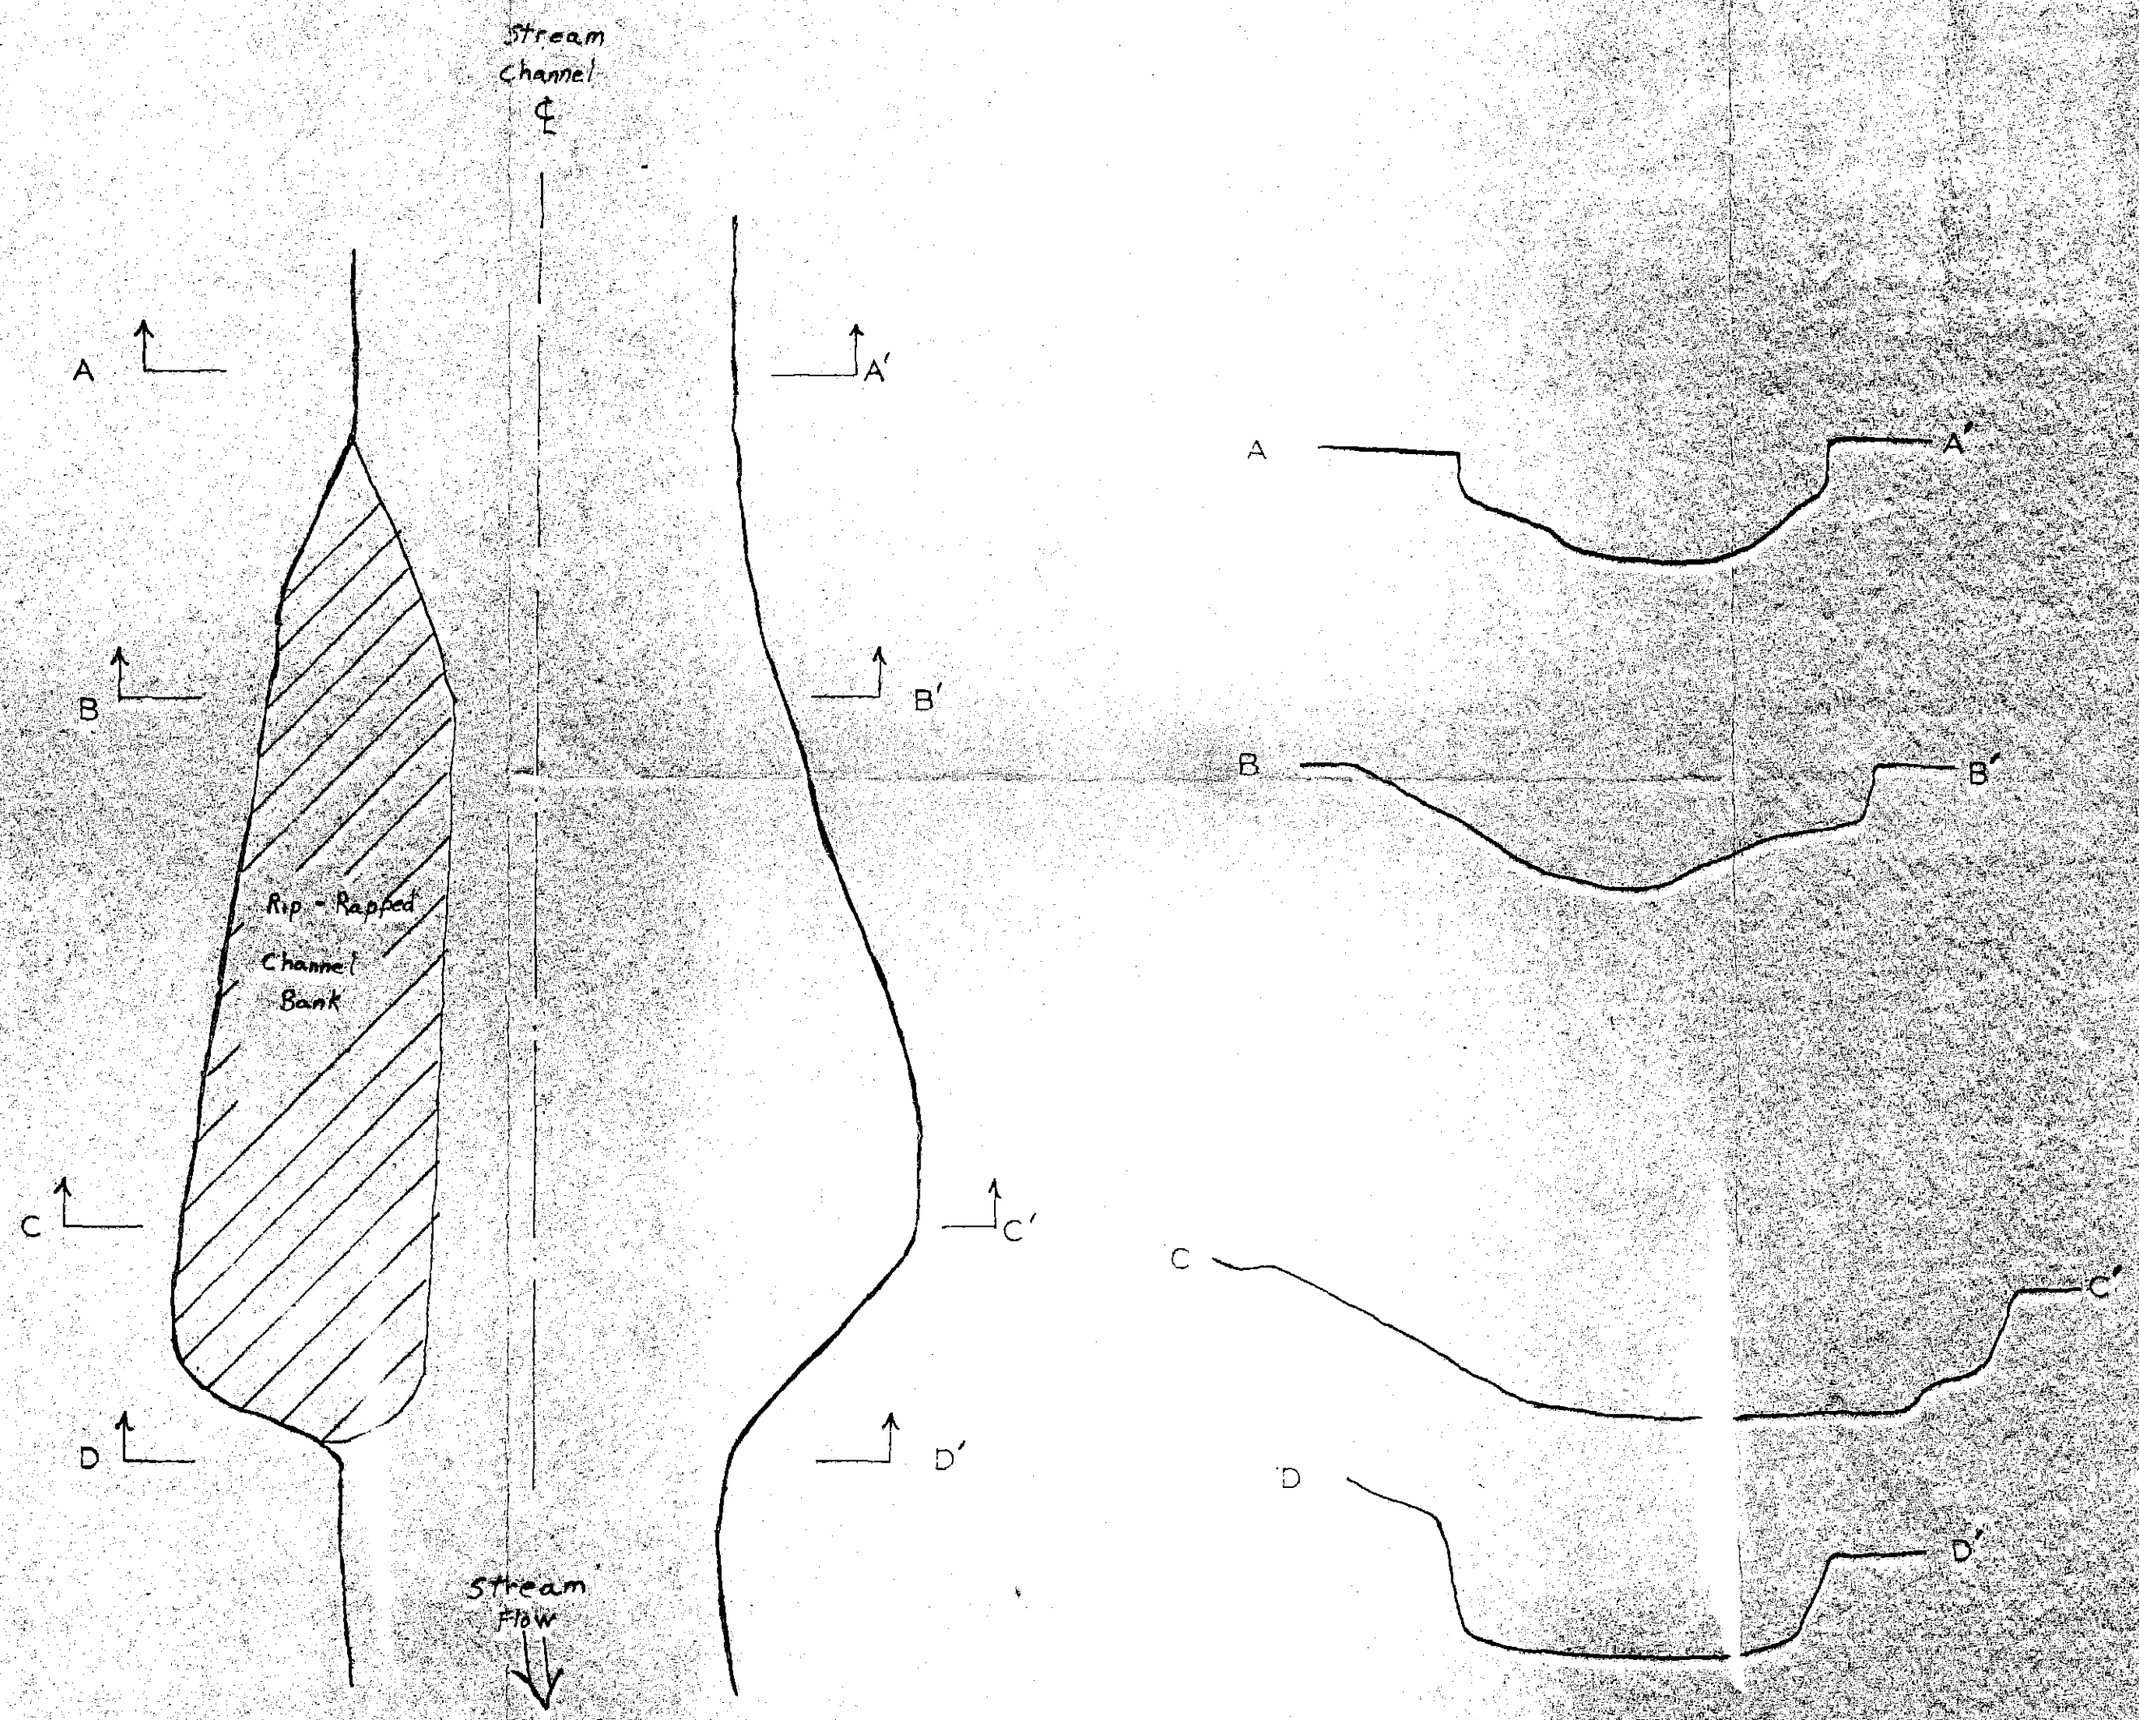

Consolidation Coal Company
Emery Mine
Quitchupah Flume Reclamation Site
Channel Profile
Scale 1" = 10' 2-8-84 RGJ