DRAWN BY	D.J.R.	CHECKED BY	THD	11-27-78	DRAWING NUMBER RM78-669-E1
	11-15-78	APPROVED BY	MJT	11-27-78	

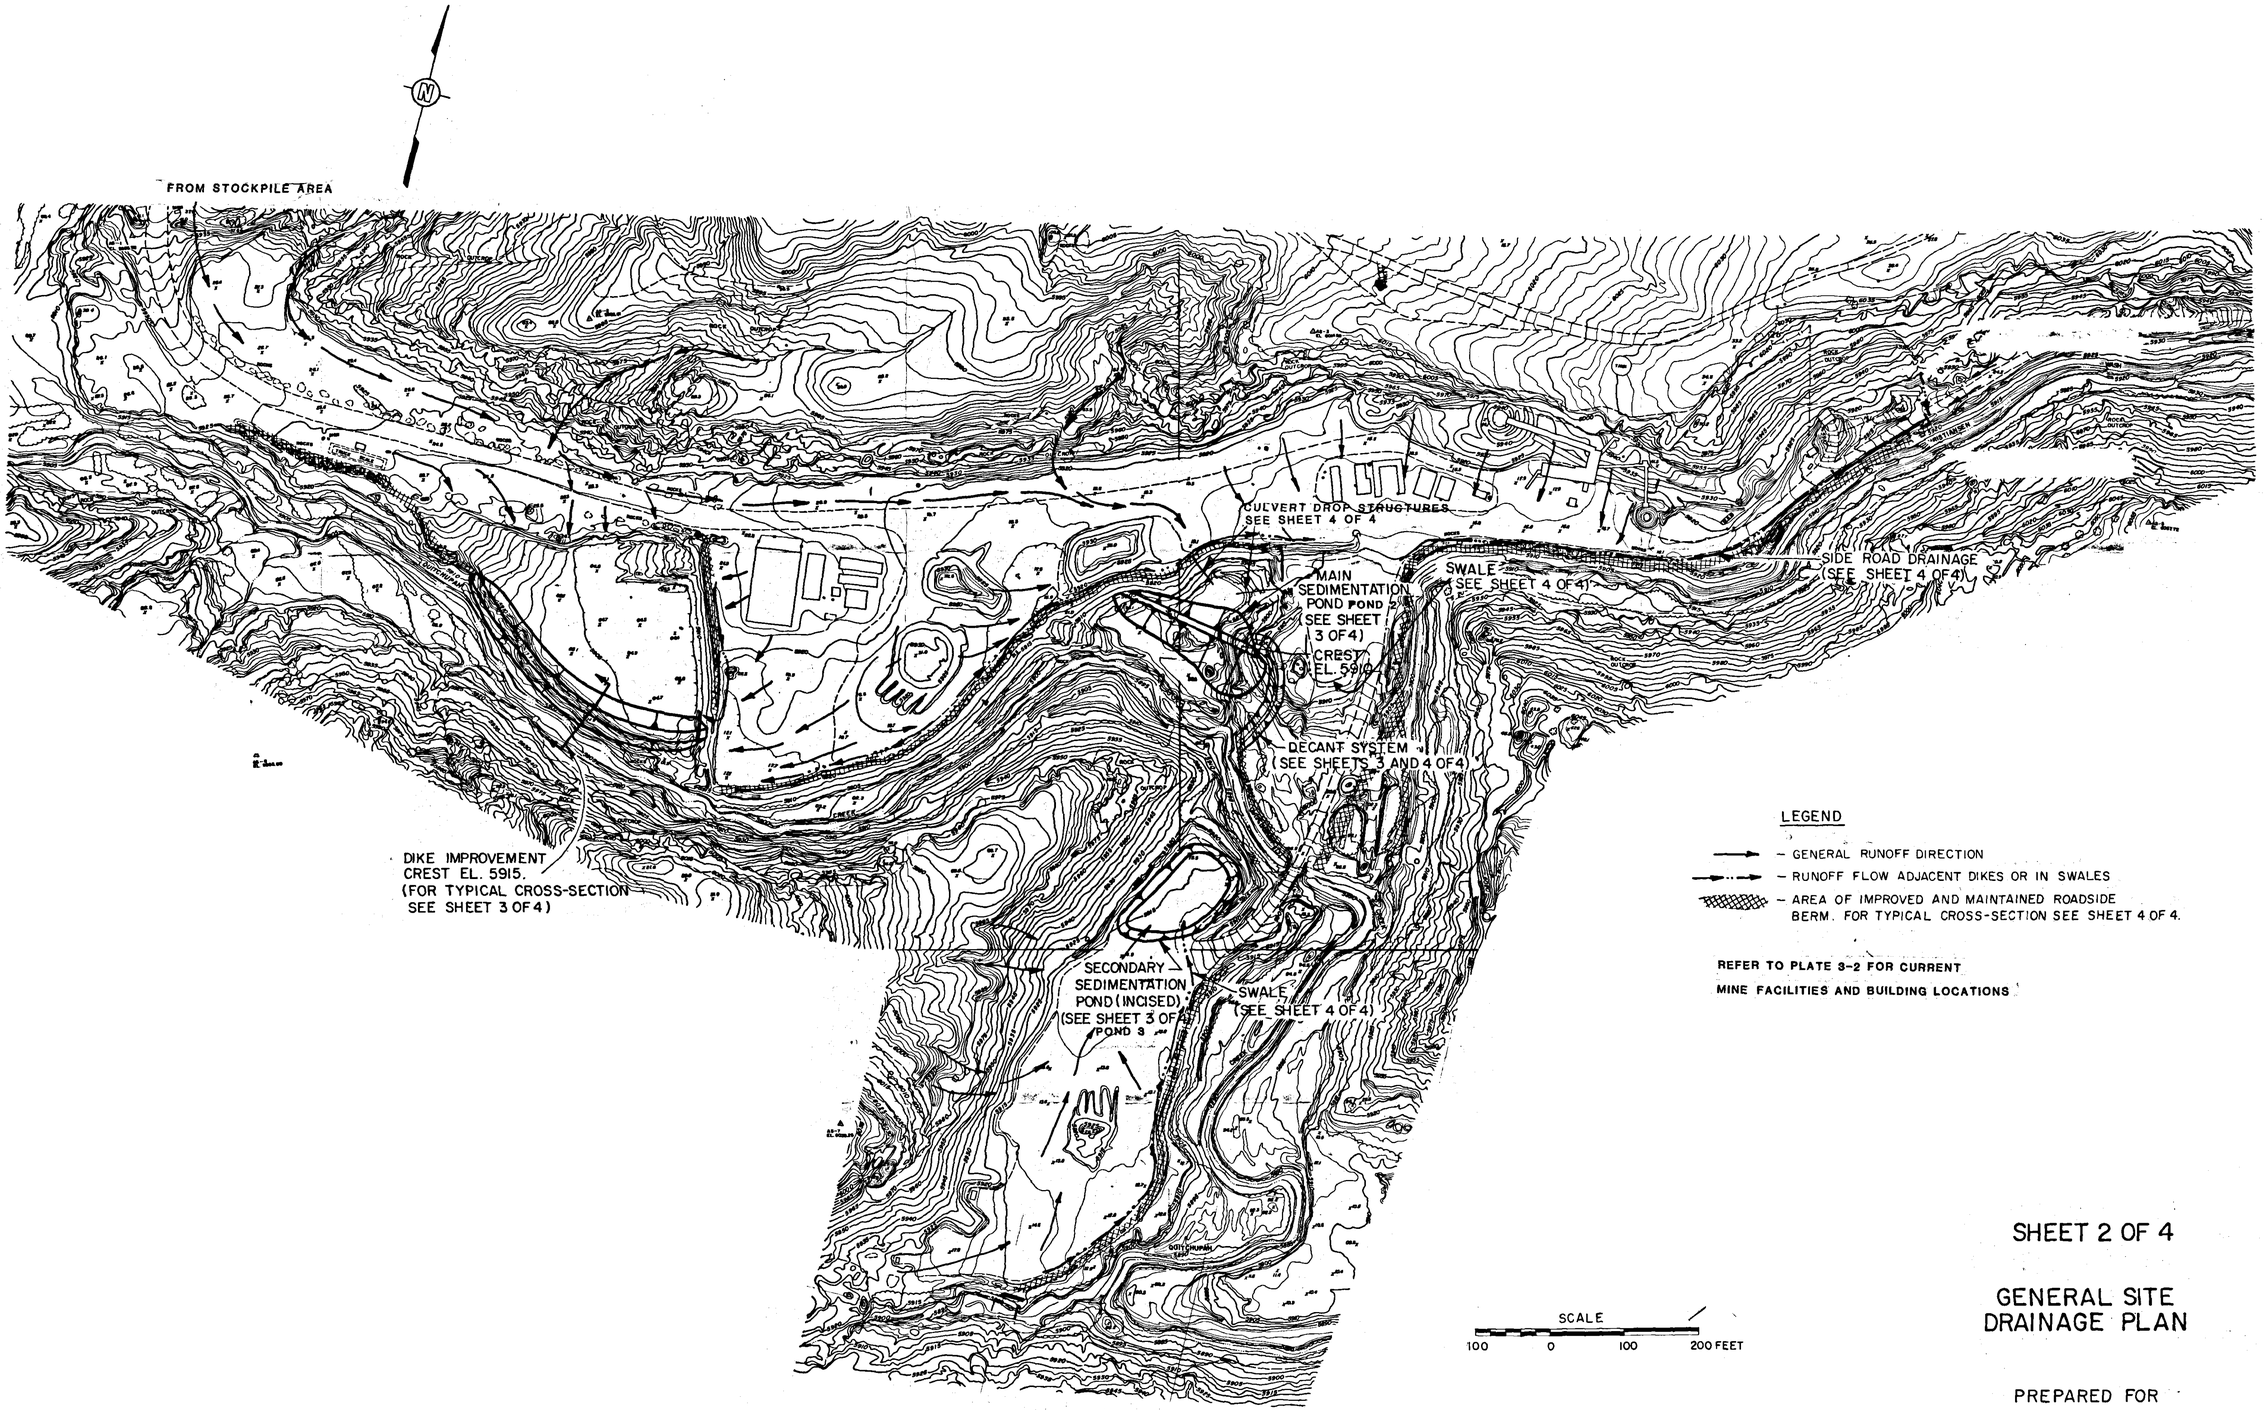

LEGEND

- GENERAL RUNOFF DIRECTION
- RUNOFF FLOW ADJACENT DIKES OR IN SWALES
- AREA OF IMPROVED AND MAINTAINED ROADSIDE BERM. FOR TYPICAL CROSS-SECTION SEE SHEET 4 OF 4.

REFER TO PLATE 3-2 FOR CURRENT MINE FACILITIES AND BUILDING LOCATIONS

SHEET 2 OF 4

GENERAL SITE DRAINAGE PLAN

PREPARED FOR

CONSOLIDATION COAL COMPANY

ENGLEWOOD, COLORADO

RECEIVED MAY 2 1988 DIV OF OIL, GAS & MINING

PLATE 13-3

D'APPOLONIA

REVISED 4/18/88

REFERENCE:
OLYMPUS AERIAL SURVEYS, INC.
DATED APRIL 18, 1978
SCALE: 1" = 50'

E-R-3