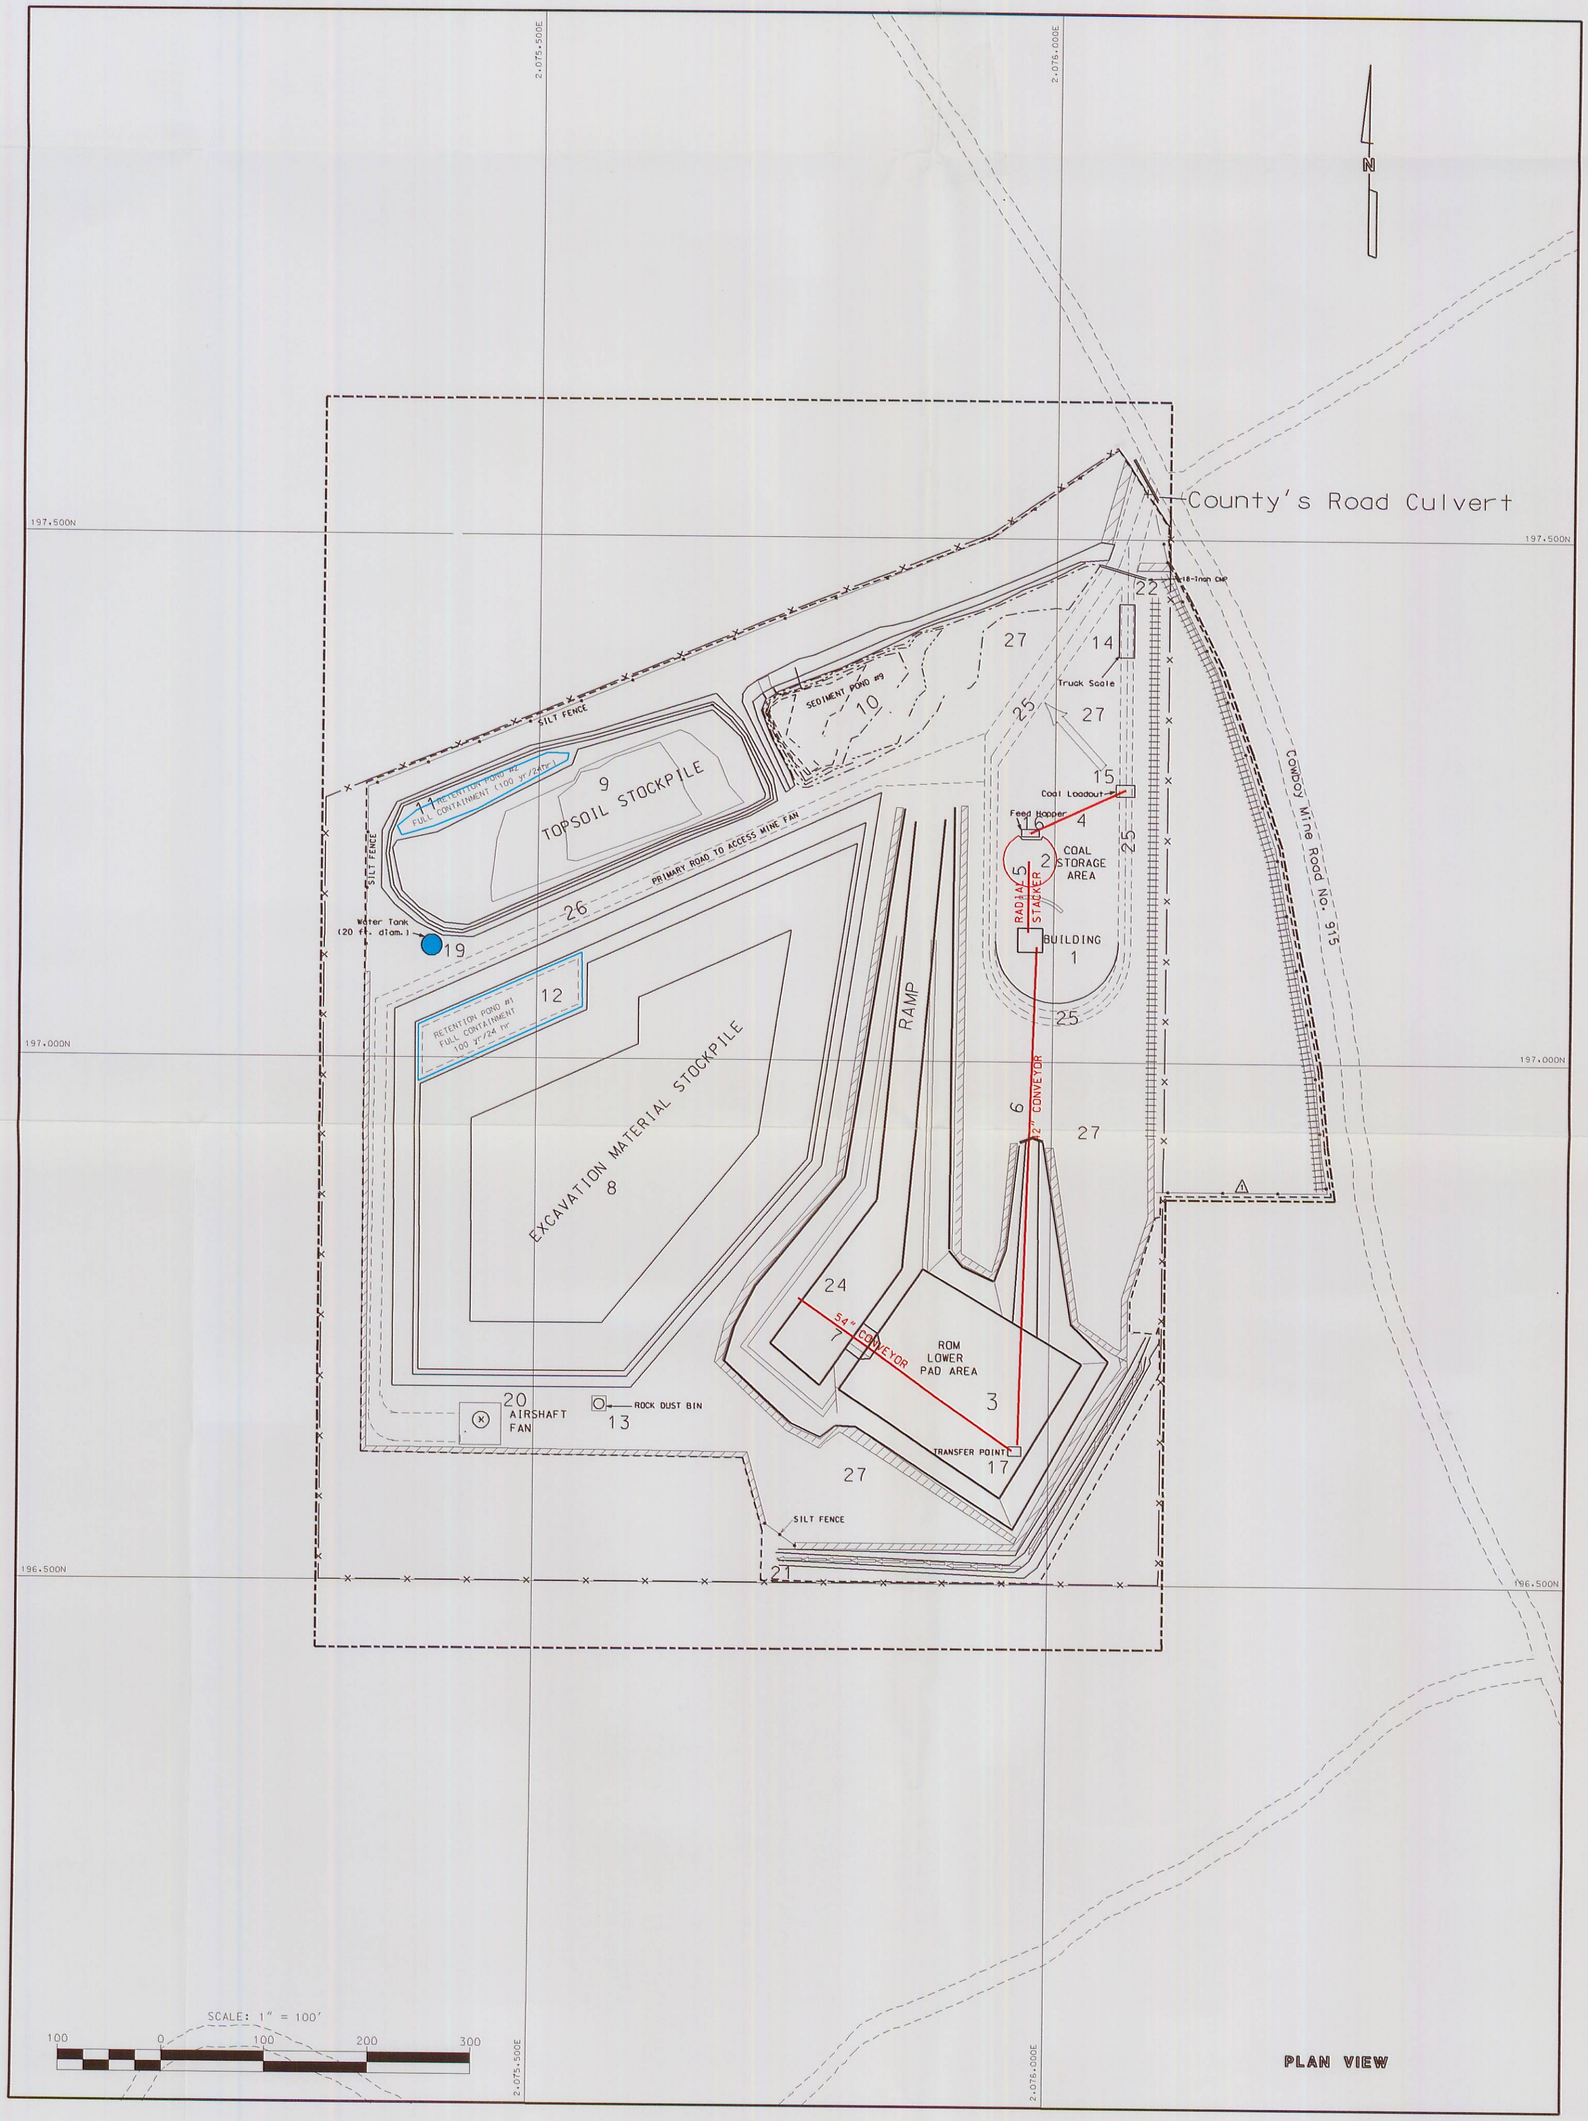

1 CRUSHER/SCREEN BUILDING

2 10,000 TON COAL STOCKPILE

3 2,600 TON COAL STOCKPILE

4 42-inch CONVEYOR

5 42-inch STACKER CONVEYOR

6 42-inch CONVEYOR

7 54-inch CONVEYOR

8 EXCAVATION MATERIAL STOCKPILE

9 TOPSOIL STOCKPILE

10 SEDIMENT BASIN #9

11 RETENTION BASIN #2

12 RETENTION BASIN #1

13 ROCK DUST BIN

14 TRUCK SCALE

15 TRUCK LOADOUT

16 COAL FEED HOPPER

17 BELTLINE TRANSFER POINT

18

19 WATER TANK

20 AIRSHAFT (16' Dia.)

21 TEMPORARY STREAM DIVERSION

22 CORRUGATED METAL PIPE (18-inch diam.)

23 CORRUGATED METAL PIPE (12-inch diam.)

24 3- ENTRY PORTALS

25 ROAD - LOADING OF COAL TRUCKS

26 PRIMARY ACCESS ROAD TO FAN

27 SUPPLY YARD

PERMIT BOUNDARY

STREAM DIVERSION (UNAFFECTED DRAINAGE)

BERM

DISTURBANCE AREA (SURFACE AFFECTED)

FENCE

SILT FENCE

STRAW/HAY BALES

REV.	DATE	COMMENTS
1	3/03	ADD 1.45 AC. OF SURFACE DISTURBANCE & AMEND TOPSOIL, BOXCUT, POND CONFIGURATION

CONSOLIDATION COAL COMPANY
SESSER ENGINEERING
P.O. BOX 566, SESSER, IL 62884

4 EAST PORTAL SURFACE FACILITIES

James J. King 4-7-03

MINE EMERY MINE	DATE 10-16-02 REV. 03-06-03
CHKD. TDK	SCALE AS NOTED
APPD.	DRAWING NO. FILE
DRAWN TDK SHEET 1 OF 1	PLATE II-3 emfacility.dgn