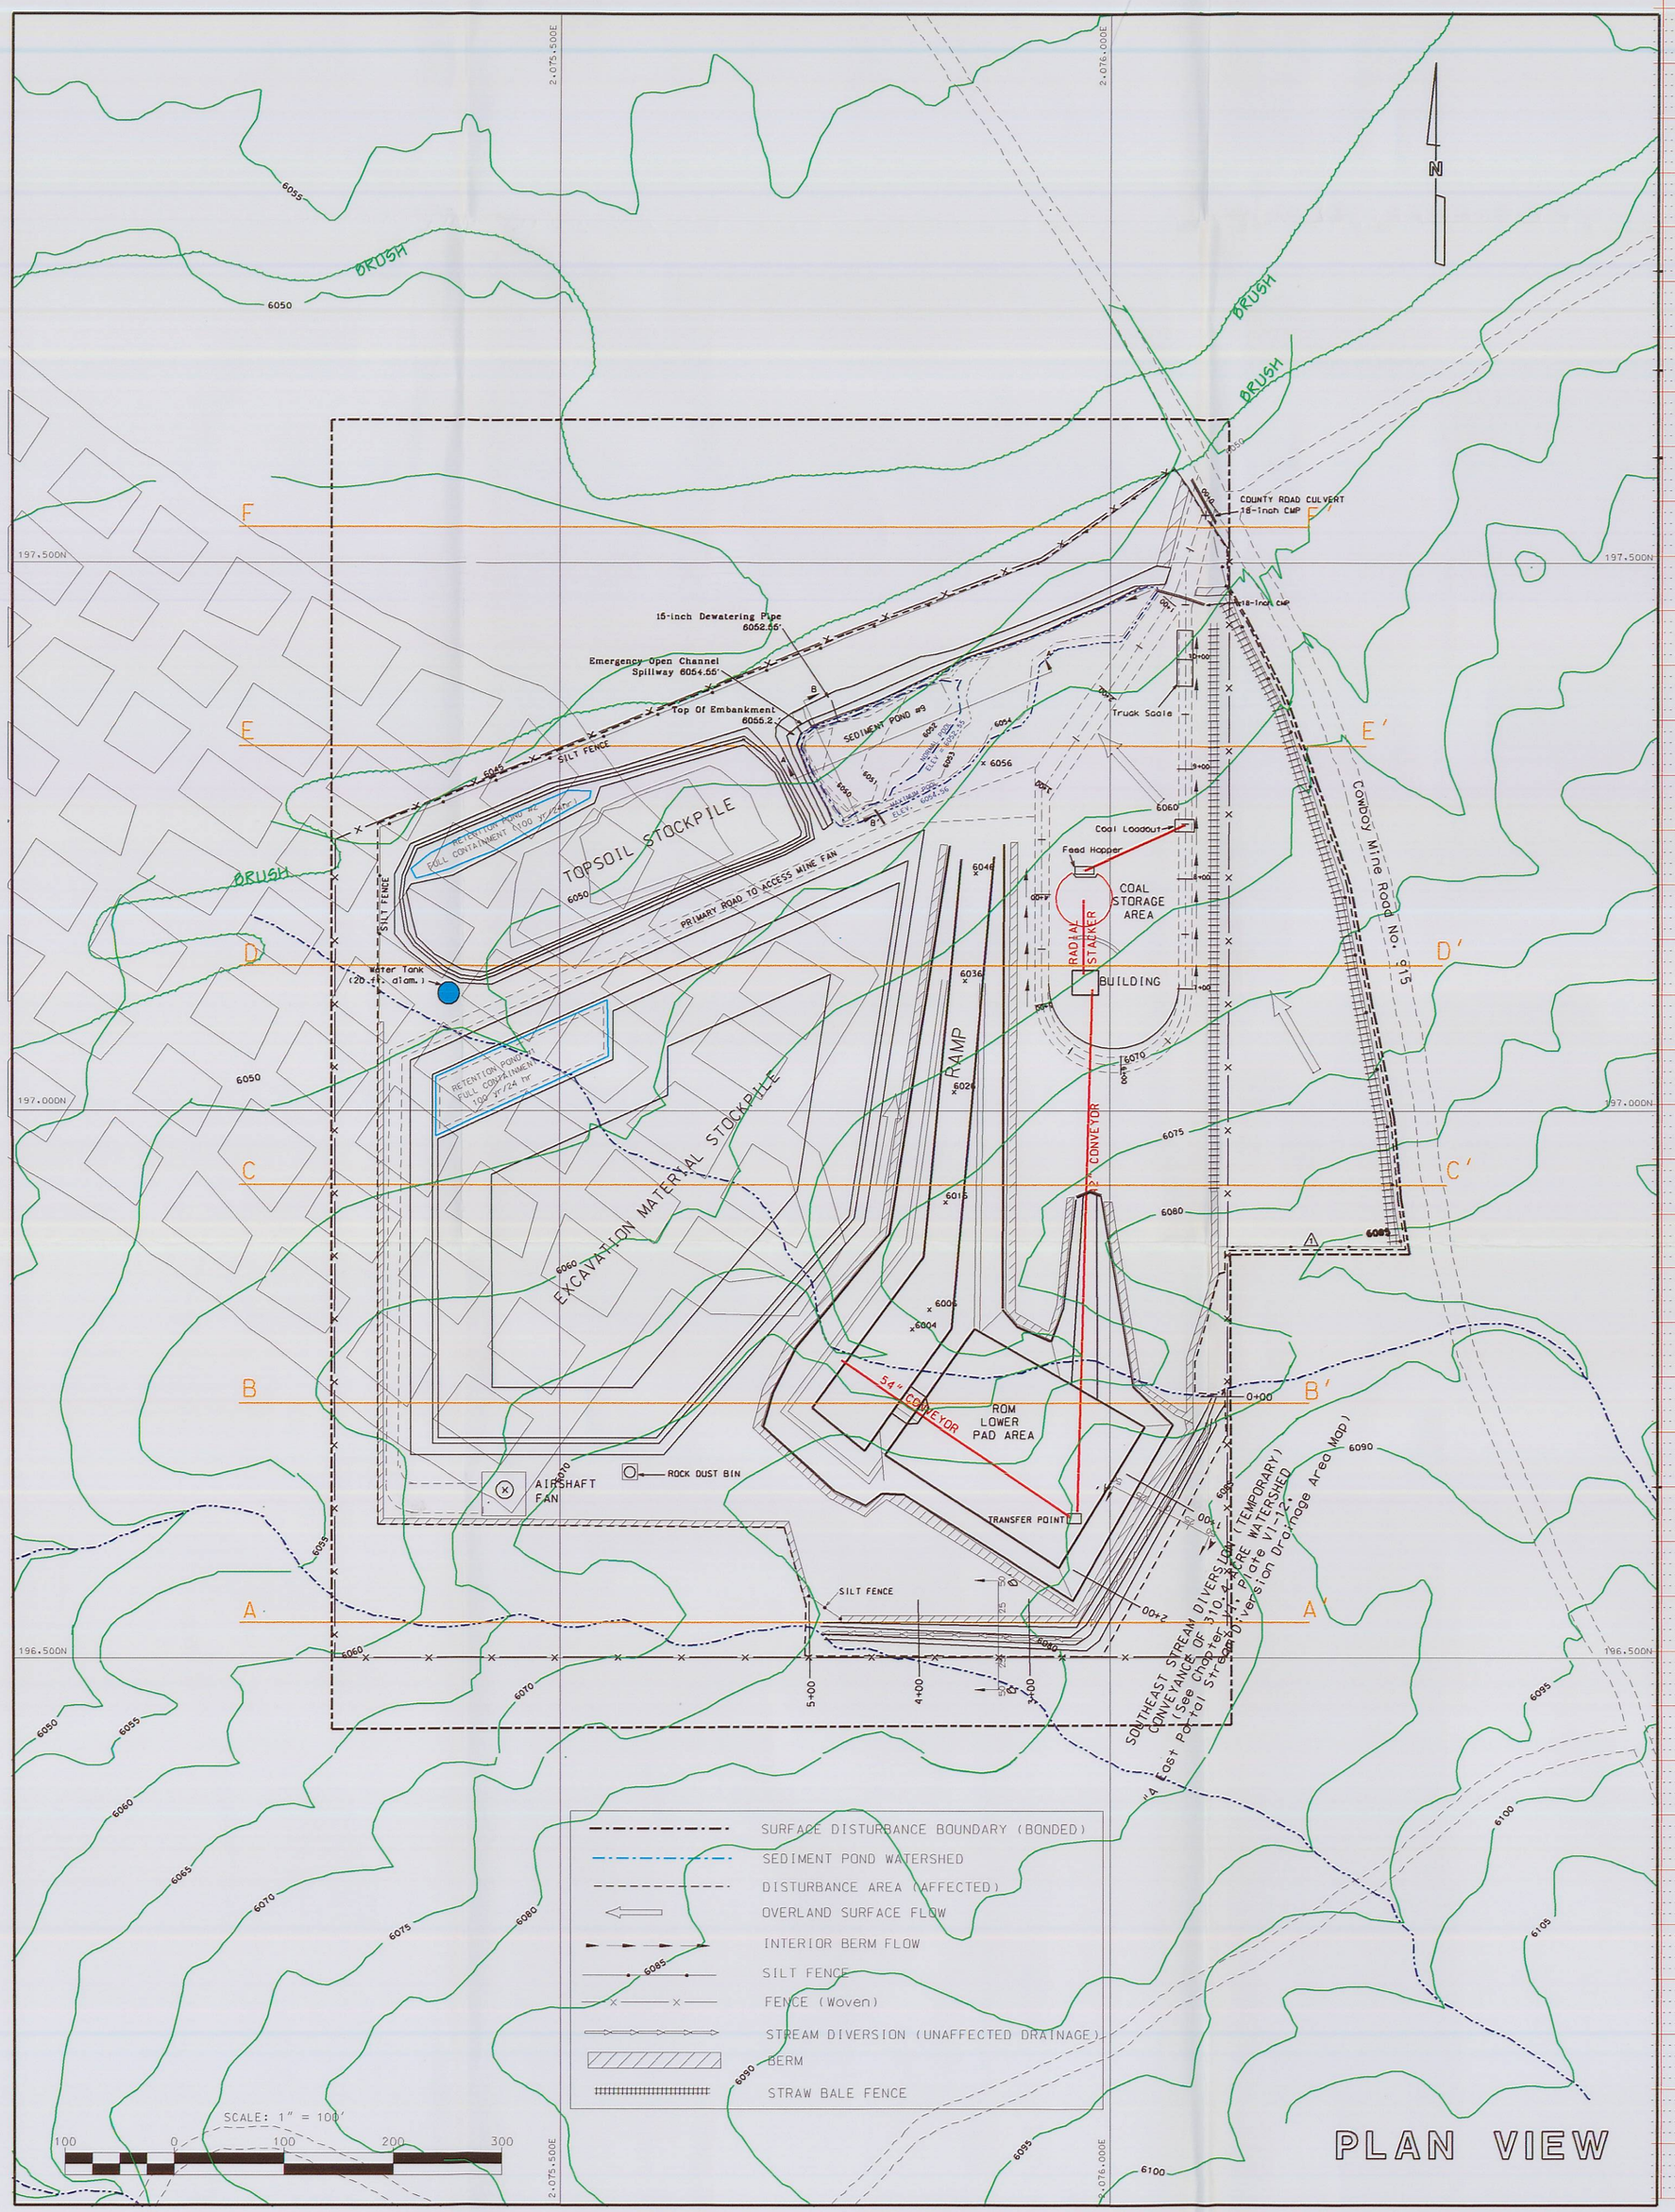

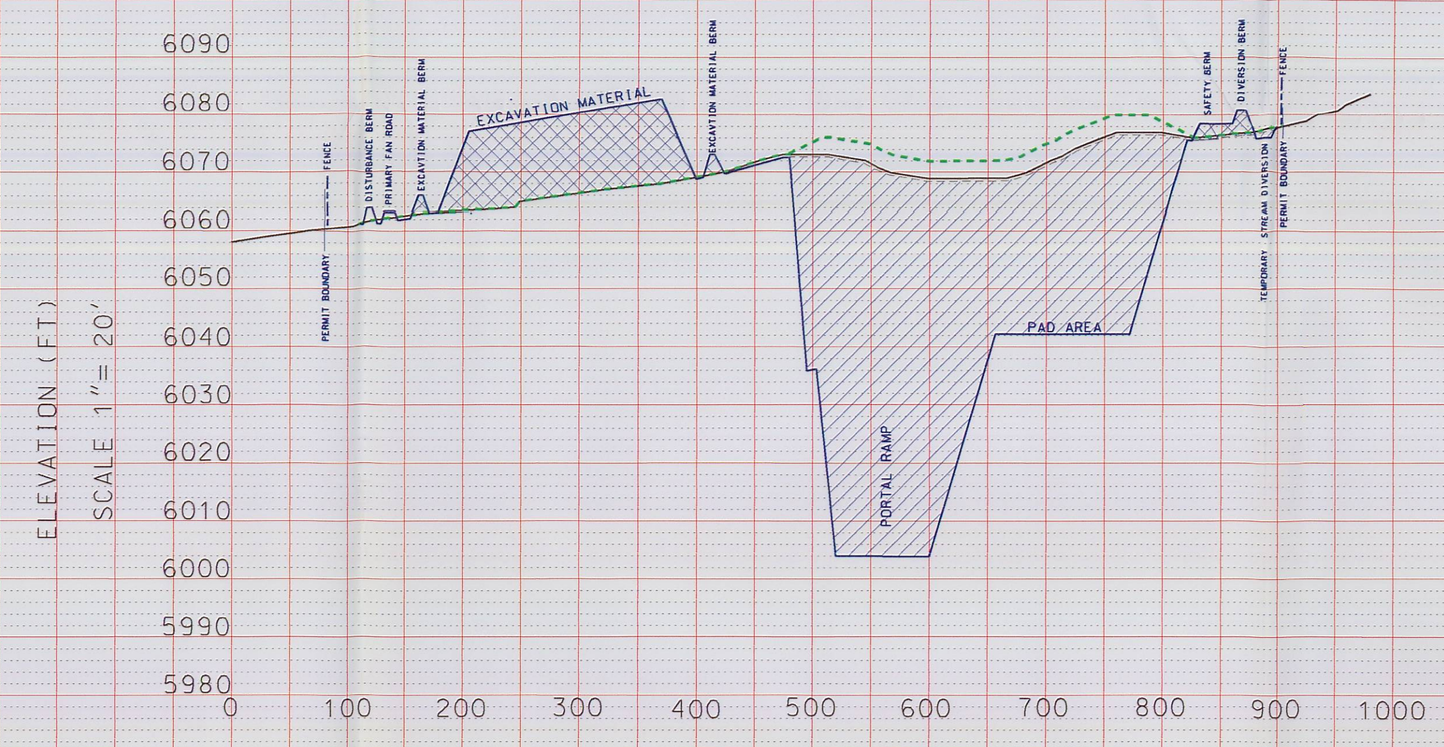

SECTION B - B'

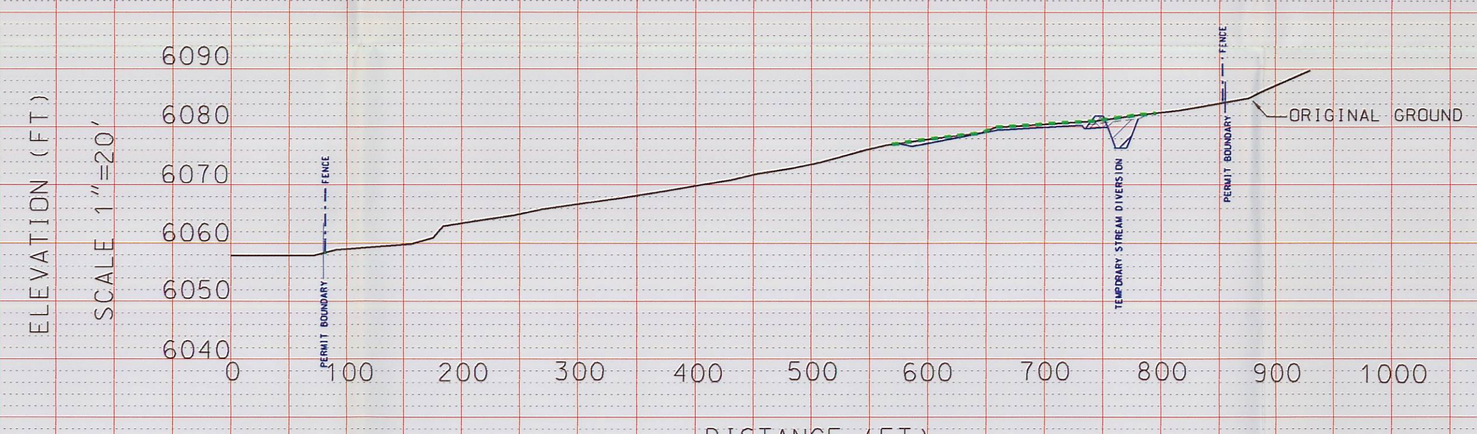

SECTION A - A'

FILL MATERIAL

EXCAVATED MATERIAL

PRE-MINING GROUND ELEVATION

MINING OPERATION GROUND ELEVATION

POST-MINING GROUND ELEVATION

REV.	DATE	BY	COMMENT
1	4/03	TDK	ADD 1.45 AC. OF SURFACE DISTURBANCE & AMEND TOPSOIL STOCKPILE, BOXCUT, POND CONFIGURATION

CONSOLIDATION COAL COMPANY
SESSER ENGINEERING
P.O. BOX 566, SESSER, IL 62884

4 EAST PORTAL
PLAN AND CROSS SECTIONS

James J. Hery 4-7-03

MINE	EMERY MINE	DATE	10-16-02
CHKD.	TDK	SCALE	AS NOTED
APPD.		DRAWING NO.	FILE
DRAWN	TDK	SHEET 1 OF 3	PLATE IV-3	em2ab.dgn