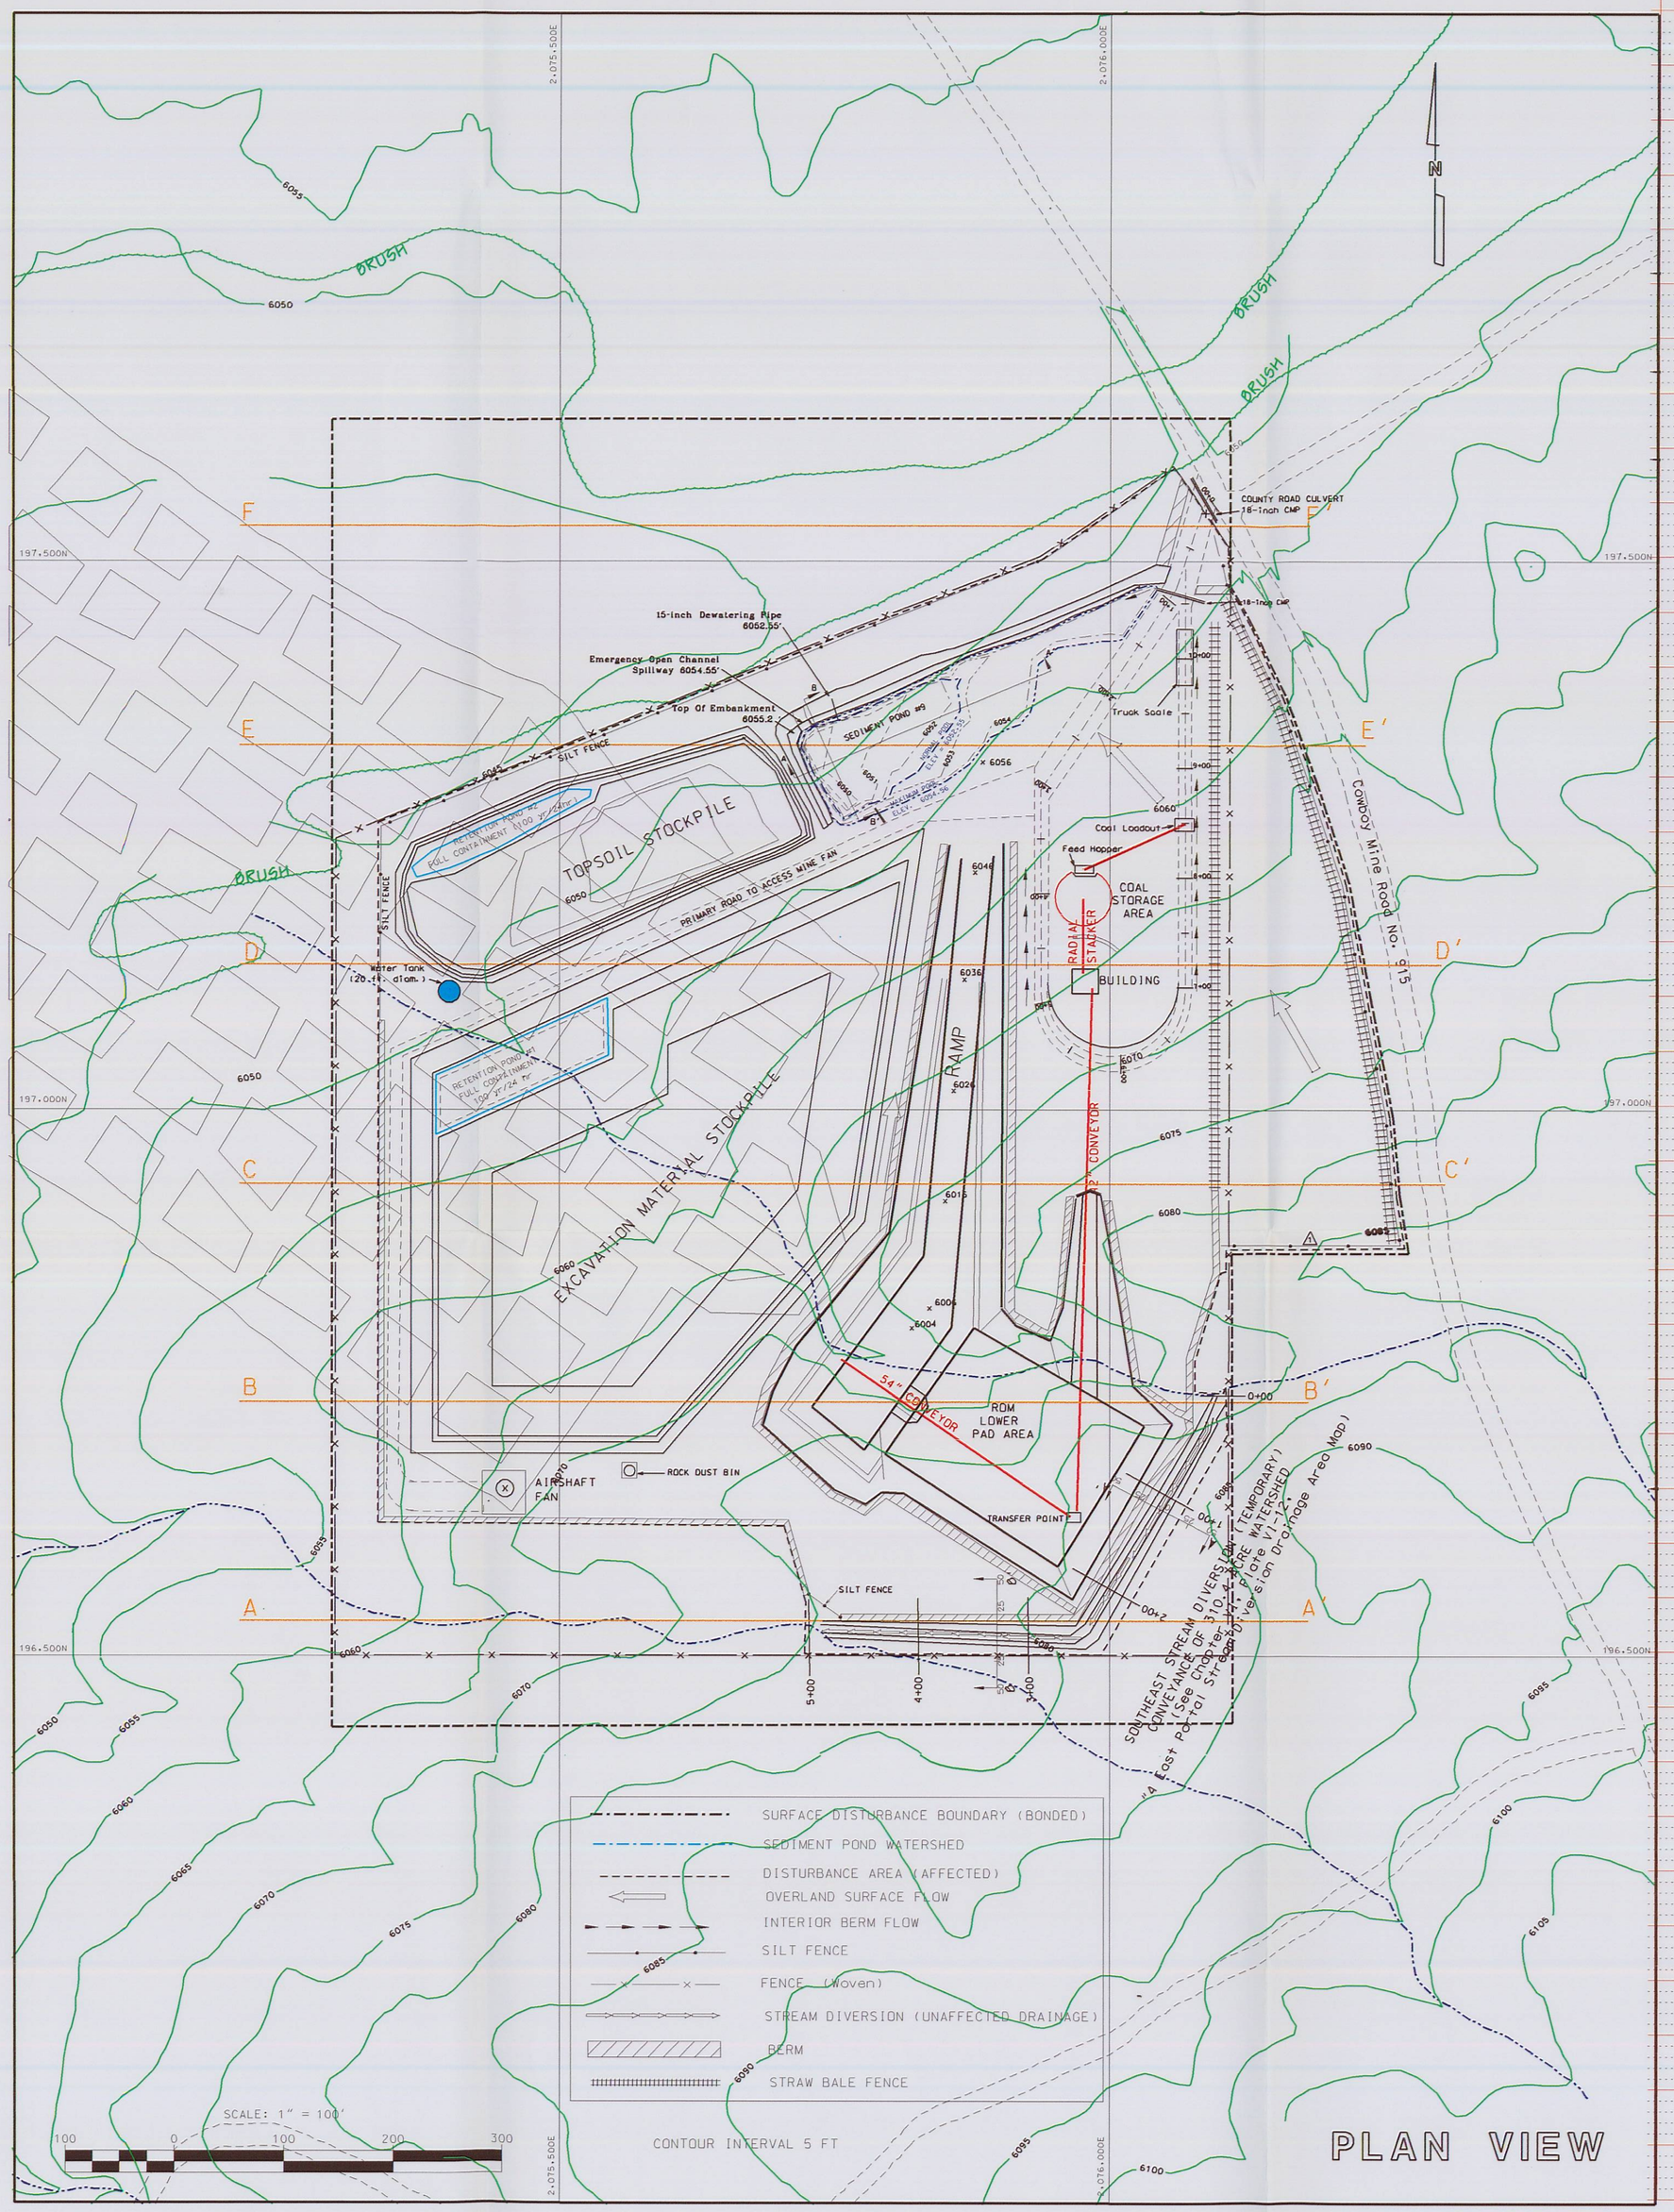

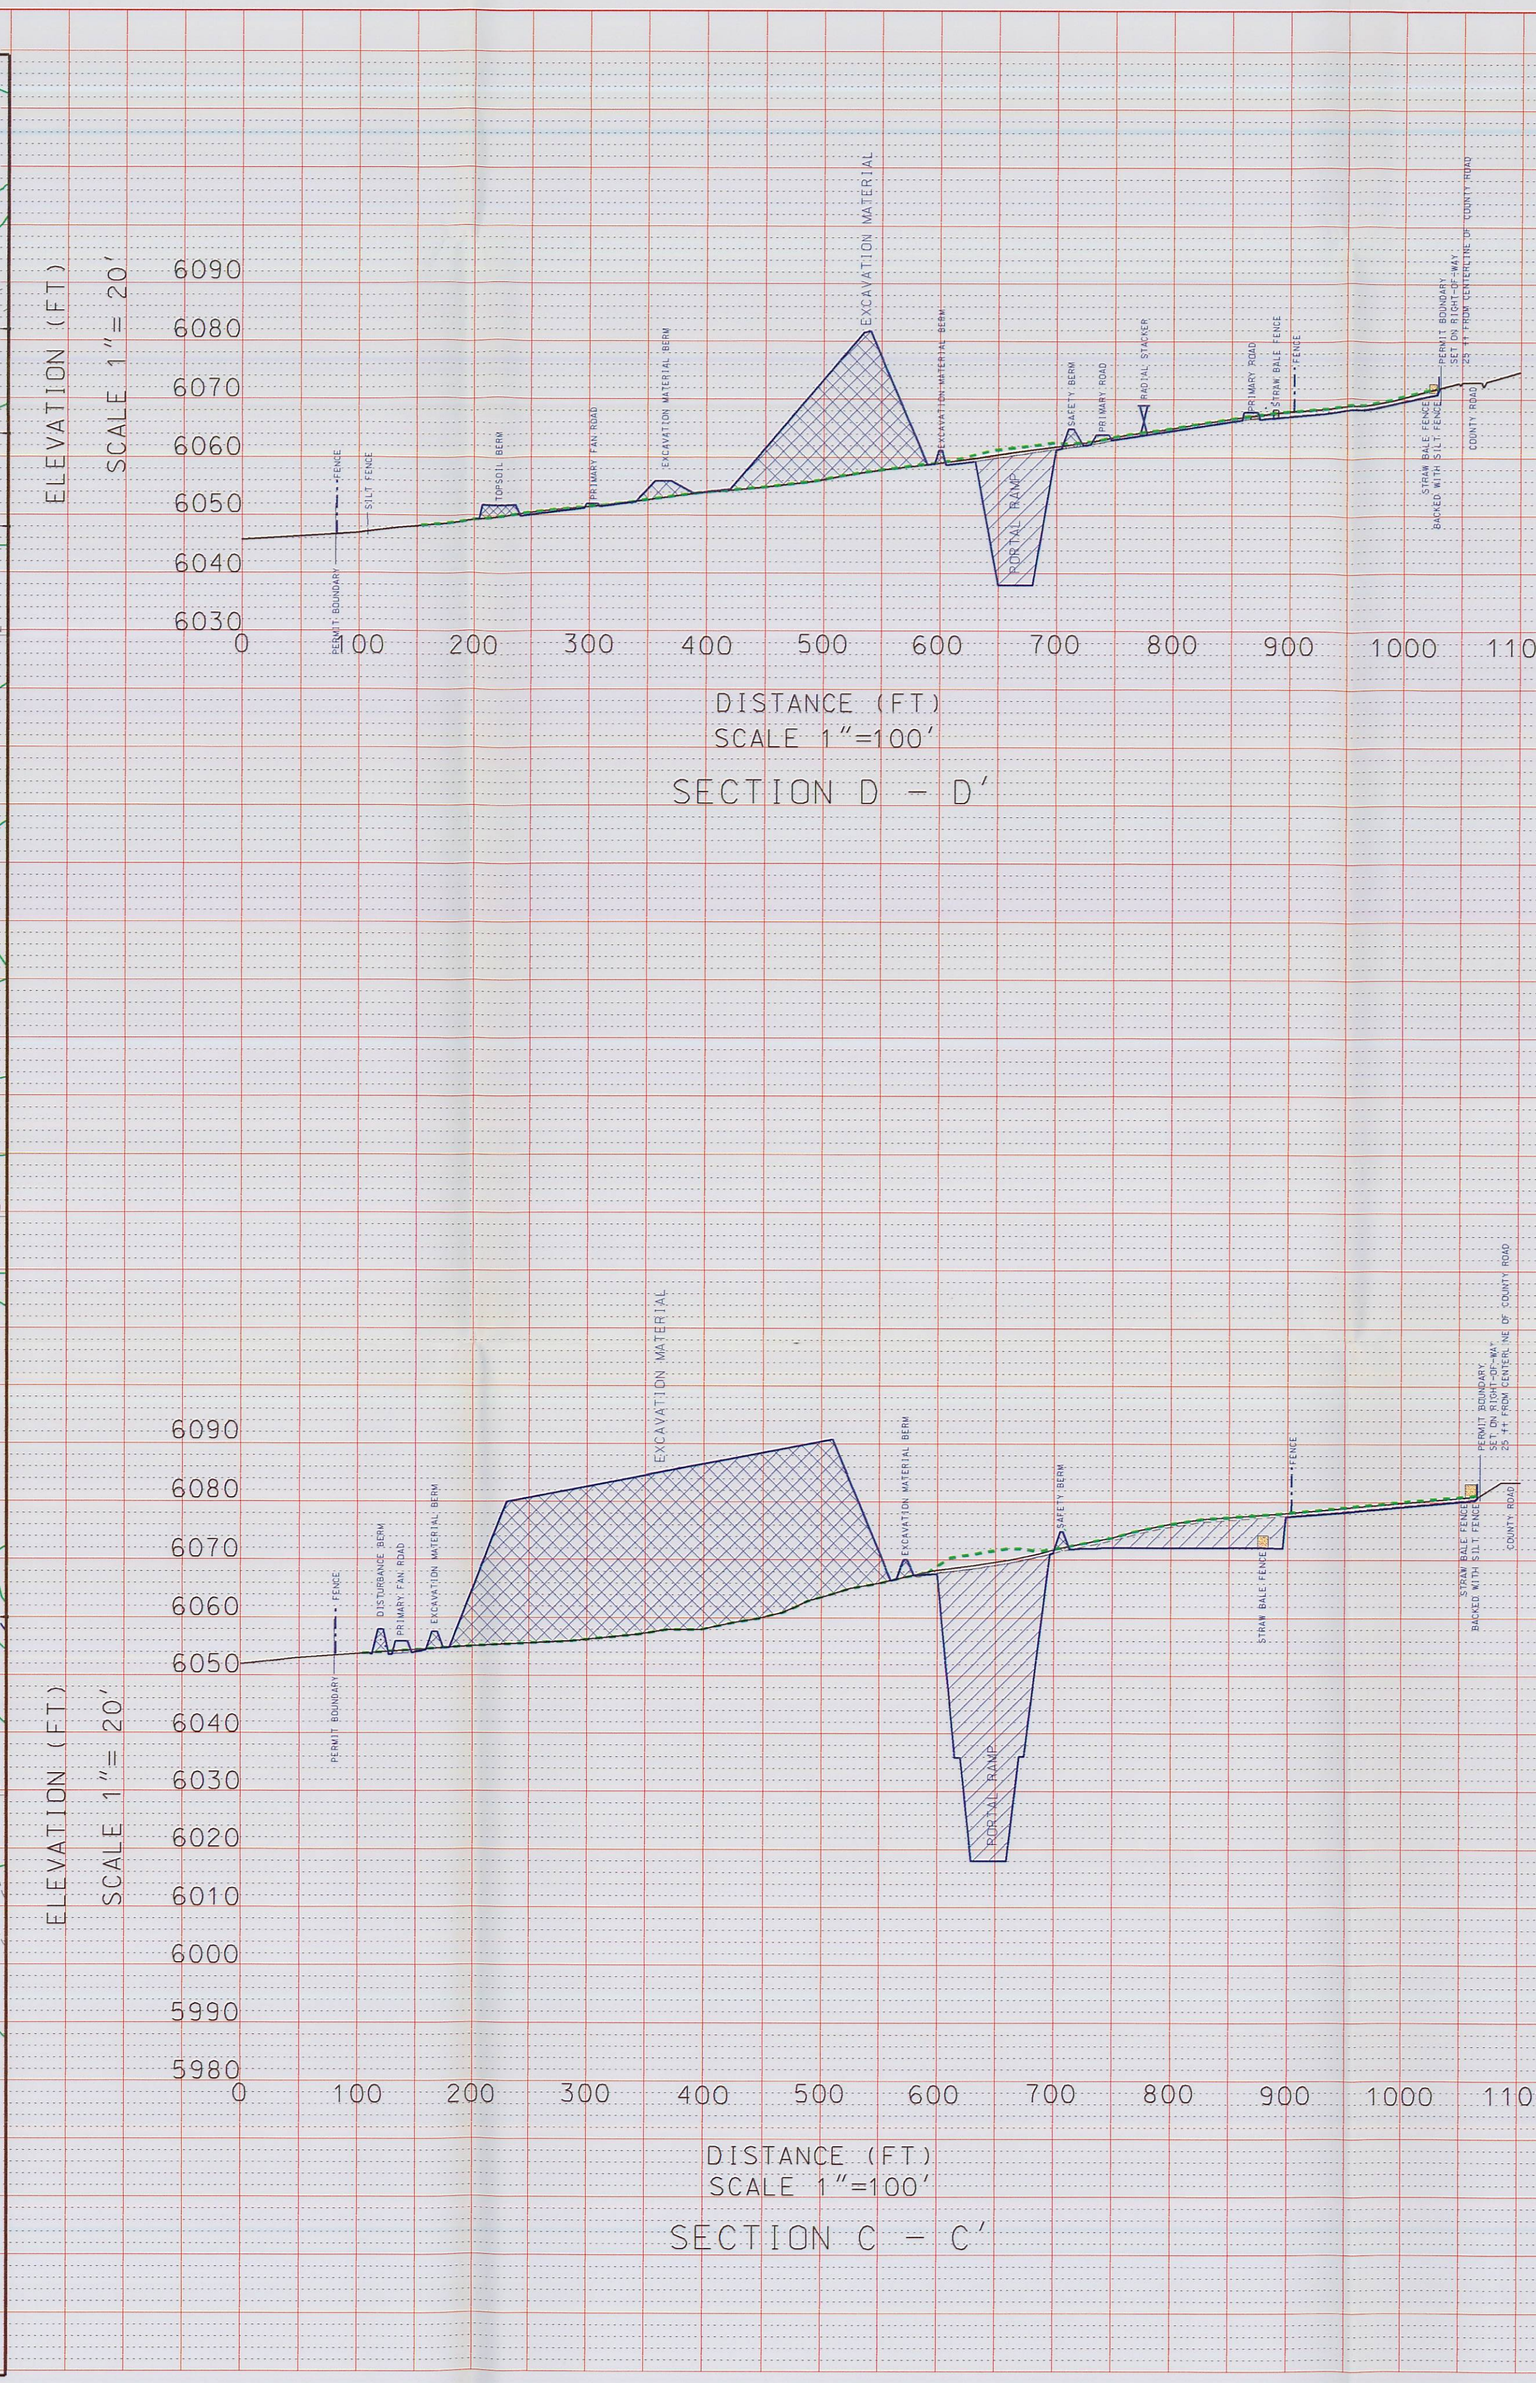

REV.	DATE	BY	COMMENTS
1	4/03	TDK	ADD 1.45 AC. OF SURFACE DISTURBANCE & AMEND TOPSOIL TOCKPILE, BOXCUT, POND CONFIGURATION

4-7-03

CONSOLIDATION COAL COMPANY
SESSER ENGINEERING
P.O. BOX 566, SESSER, IL 62884

4 EAST PORTAL
PLAN AND CROSS SECTIONS

MINE	EMERY MINE	DATE	09-16-02
CHKD.	TDK	SCALE	AS NOTED
APPD.		DRAWING NO.	FILE
DRAWN	TDK SHEET 2 OF 3	PLATE IV-3a	em2cd.dgn