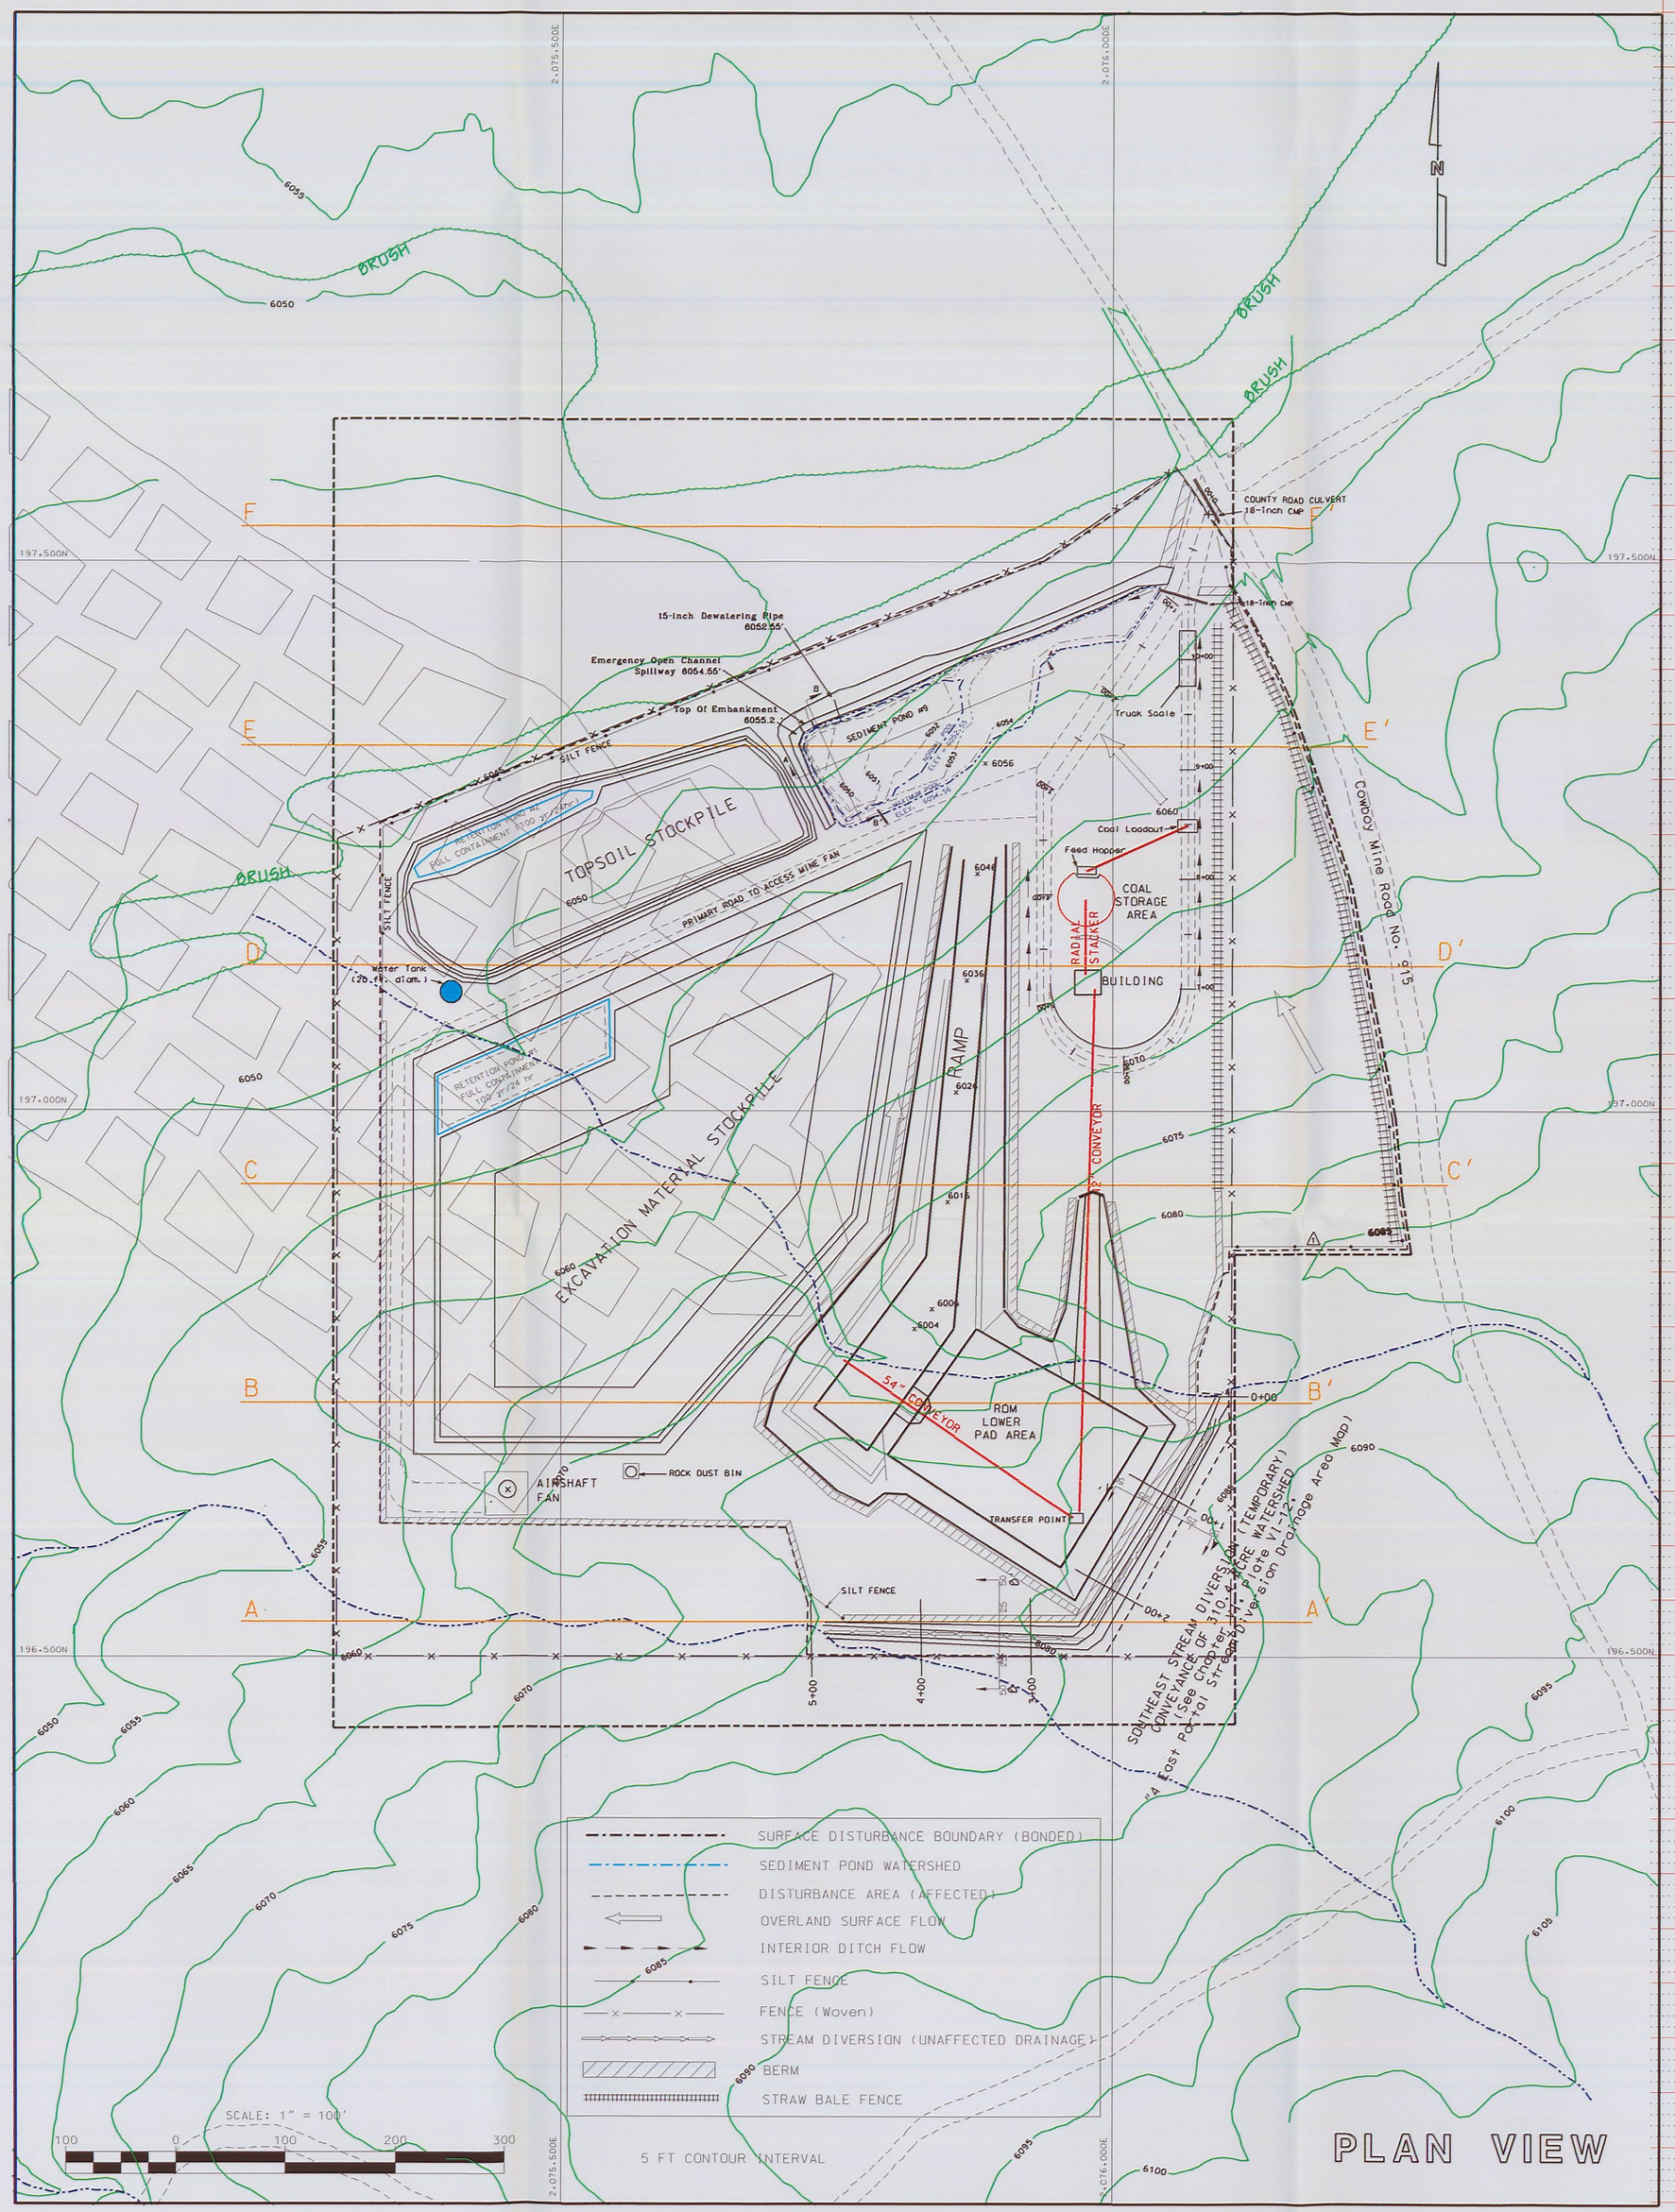


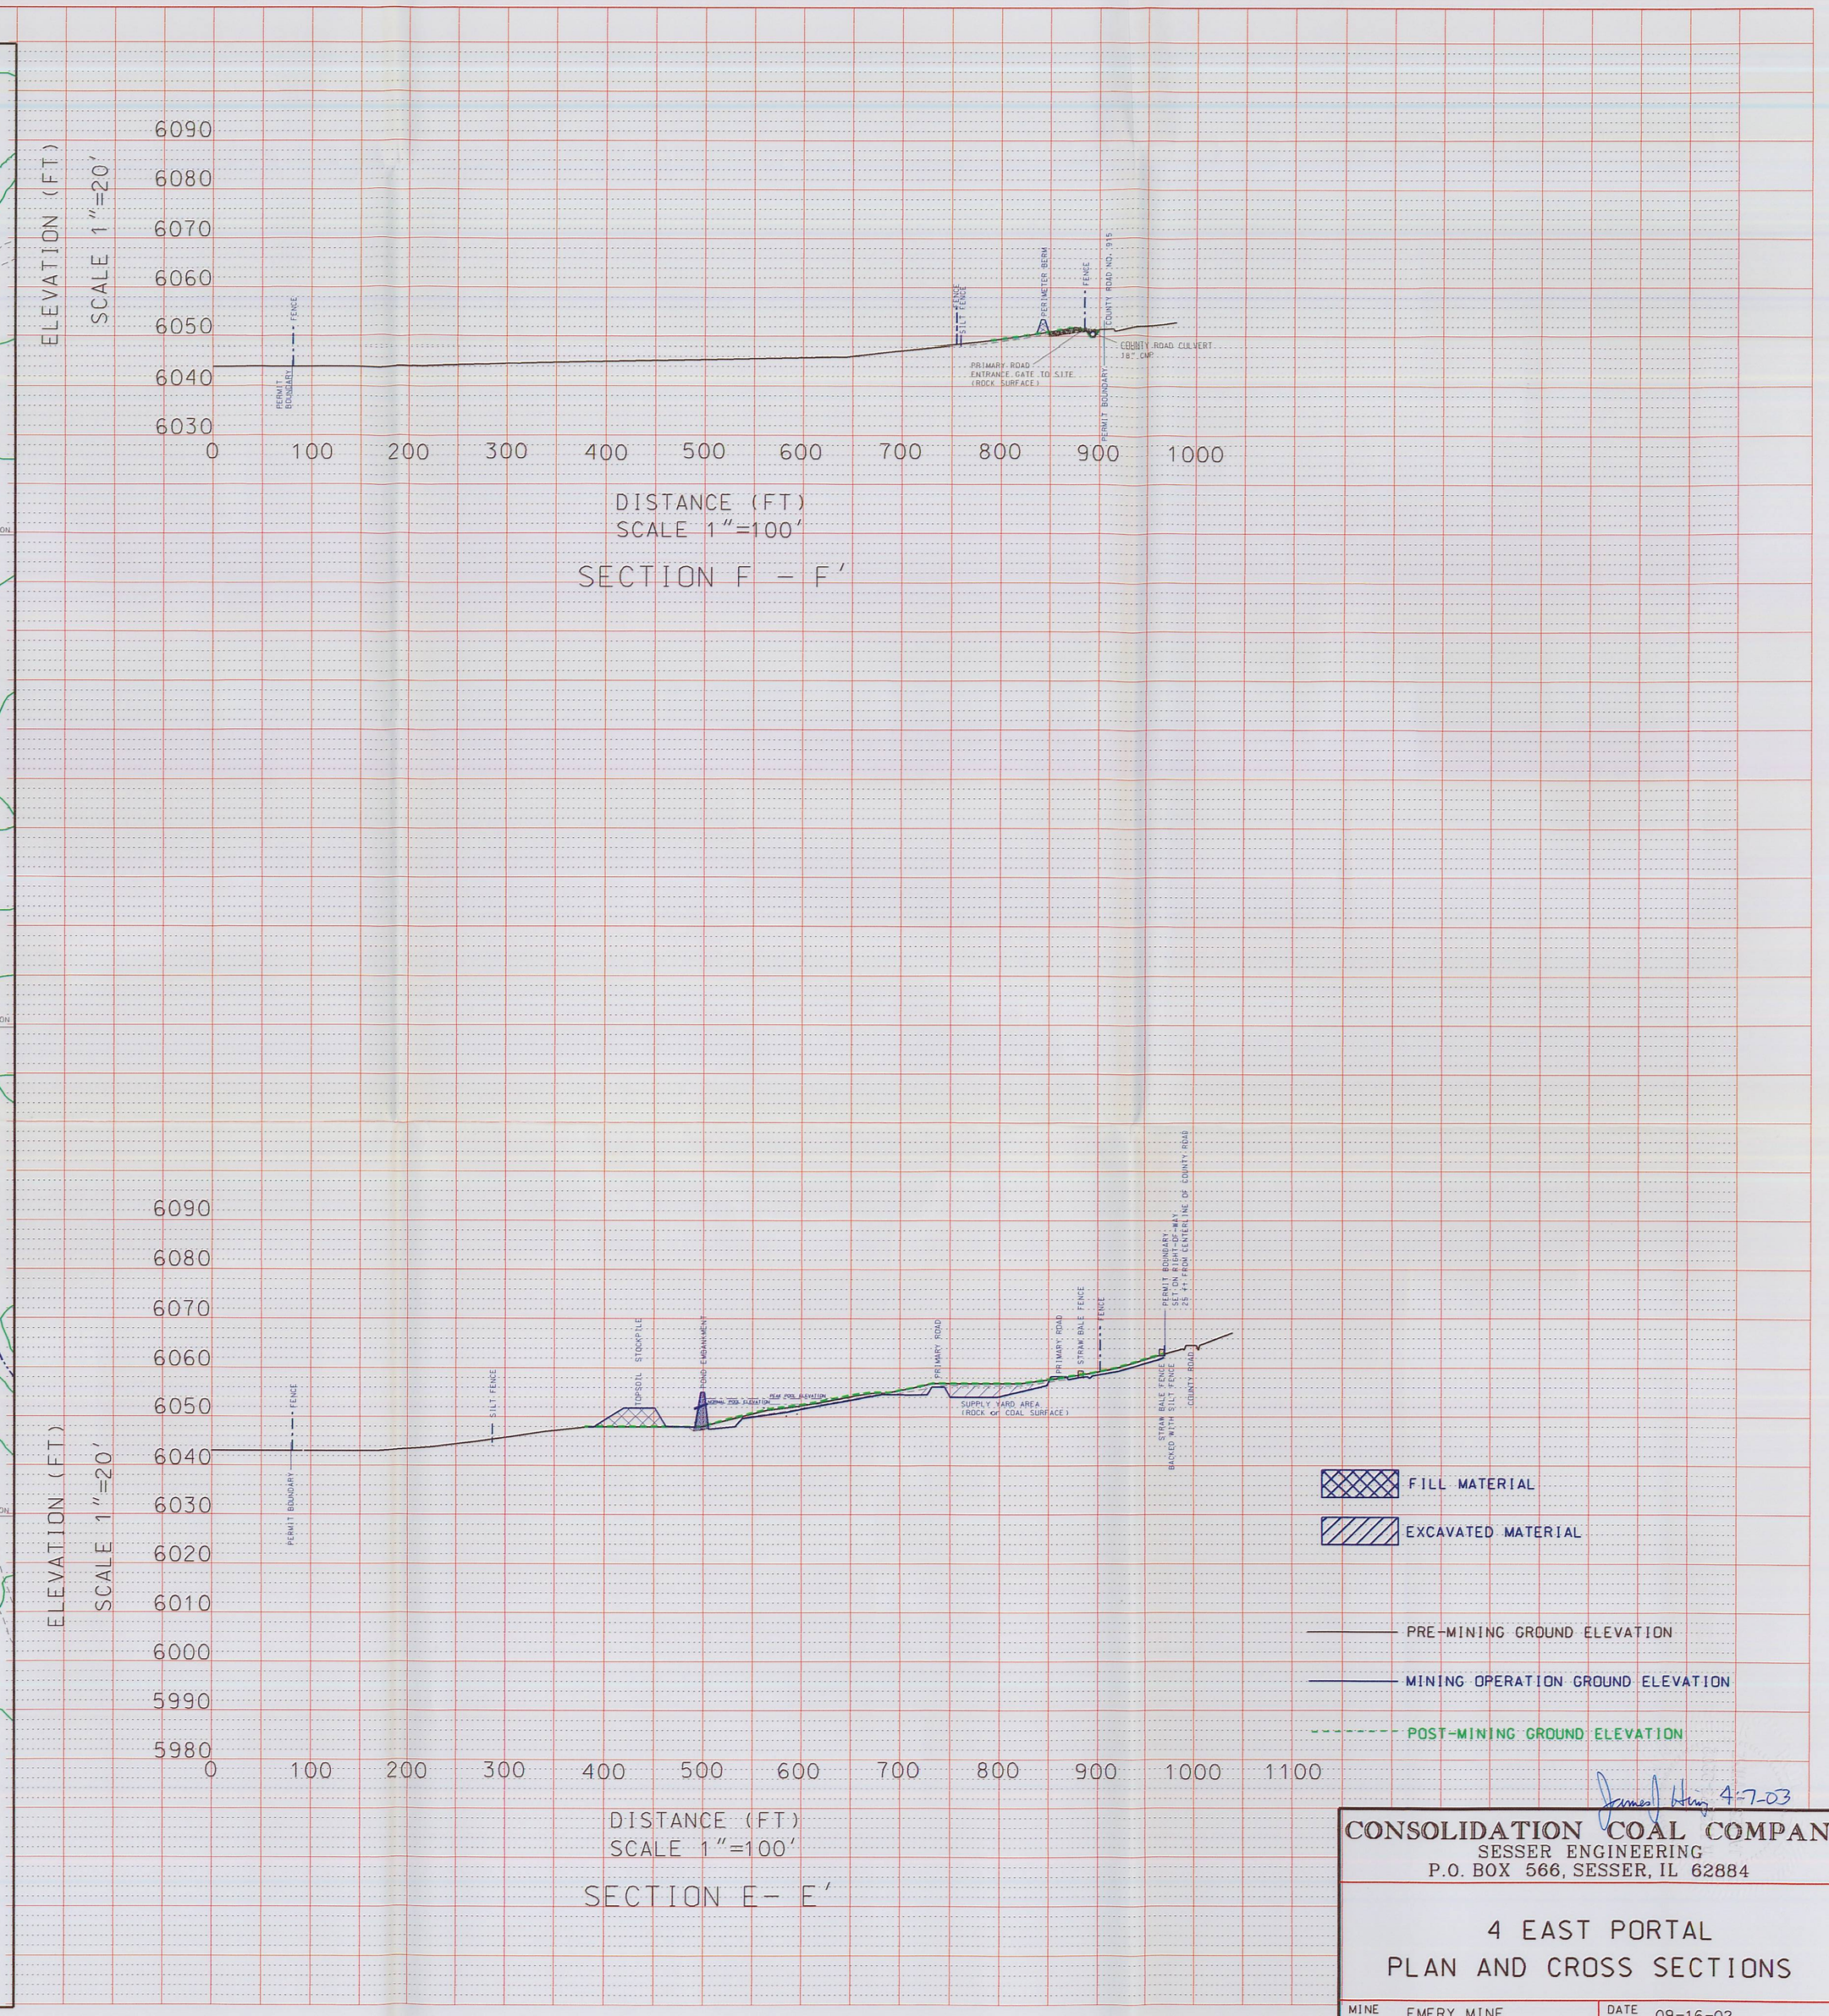


| REV. | DATE | BY | COMMENTS |
|---|---|---|---|
| 1 | 4/03 | TDK | ADD 1.45 AC. OF SURFACE DISTURBANCE & AMEND TOPSOIL STOCKPILE, BERCUT, POND CONFIGURATION |

CONSOLIDATION COAL COMPANY
SESSER ENGINEERING
P.O. BOX 566, SESSER, IL 62884

4 EAST PORTAL
PLAN AND CROSS SECTIONS

| | | | |
|---|---|---|---|
| MINE | EMERY MINE | DATE | 09-16-02 |
| CHKD. | TDK | SCALE | AS NOTED |
| APPD. | | DRAWING NO. | FILE |
| DRAWN | TDK SHEET 3 OF 3 | PLATE IV-3b | em2ef.dgn |