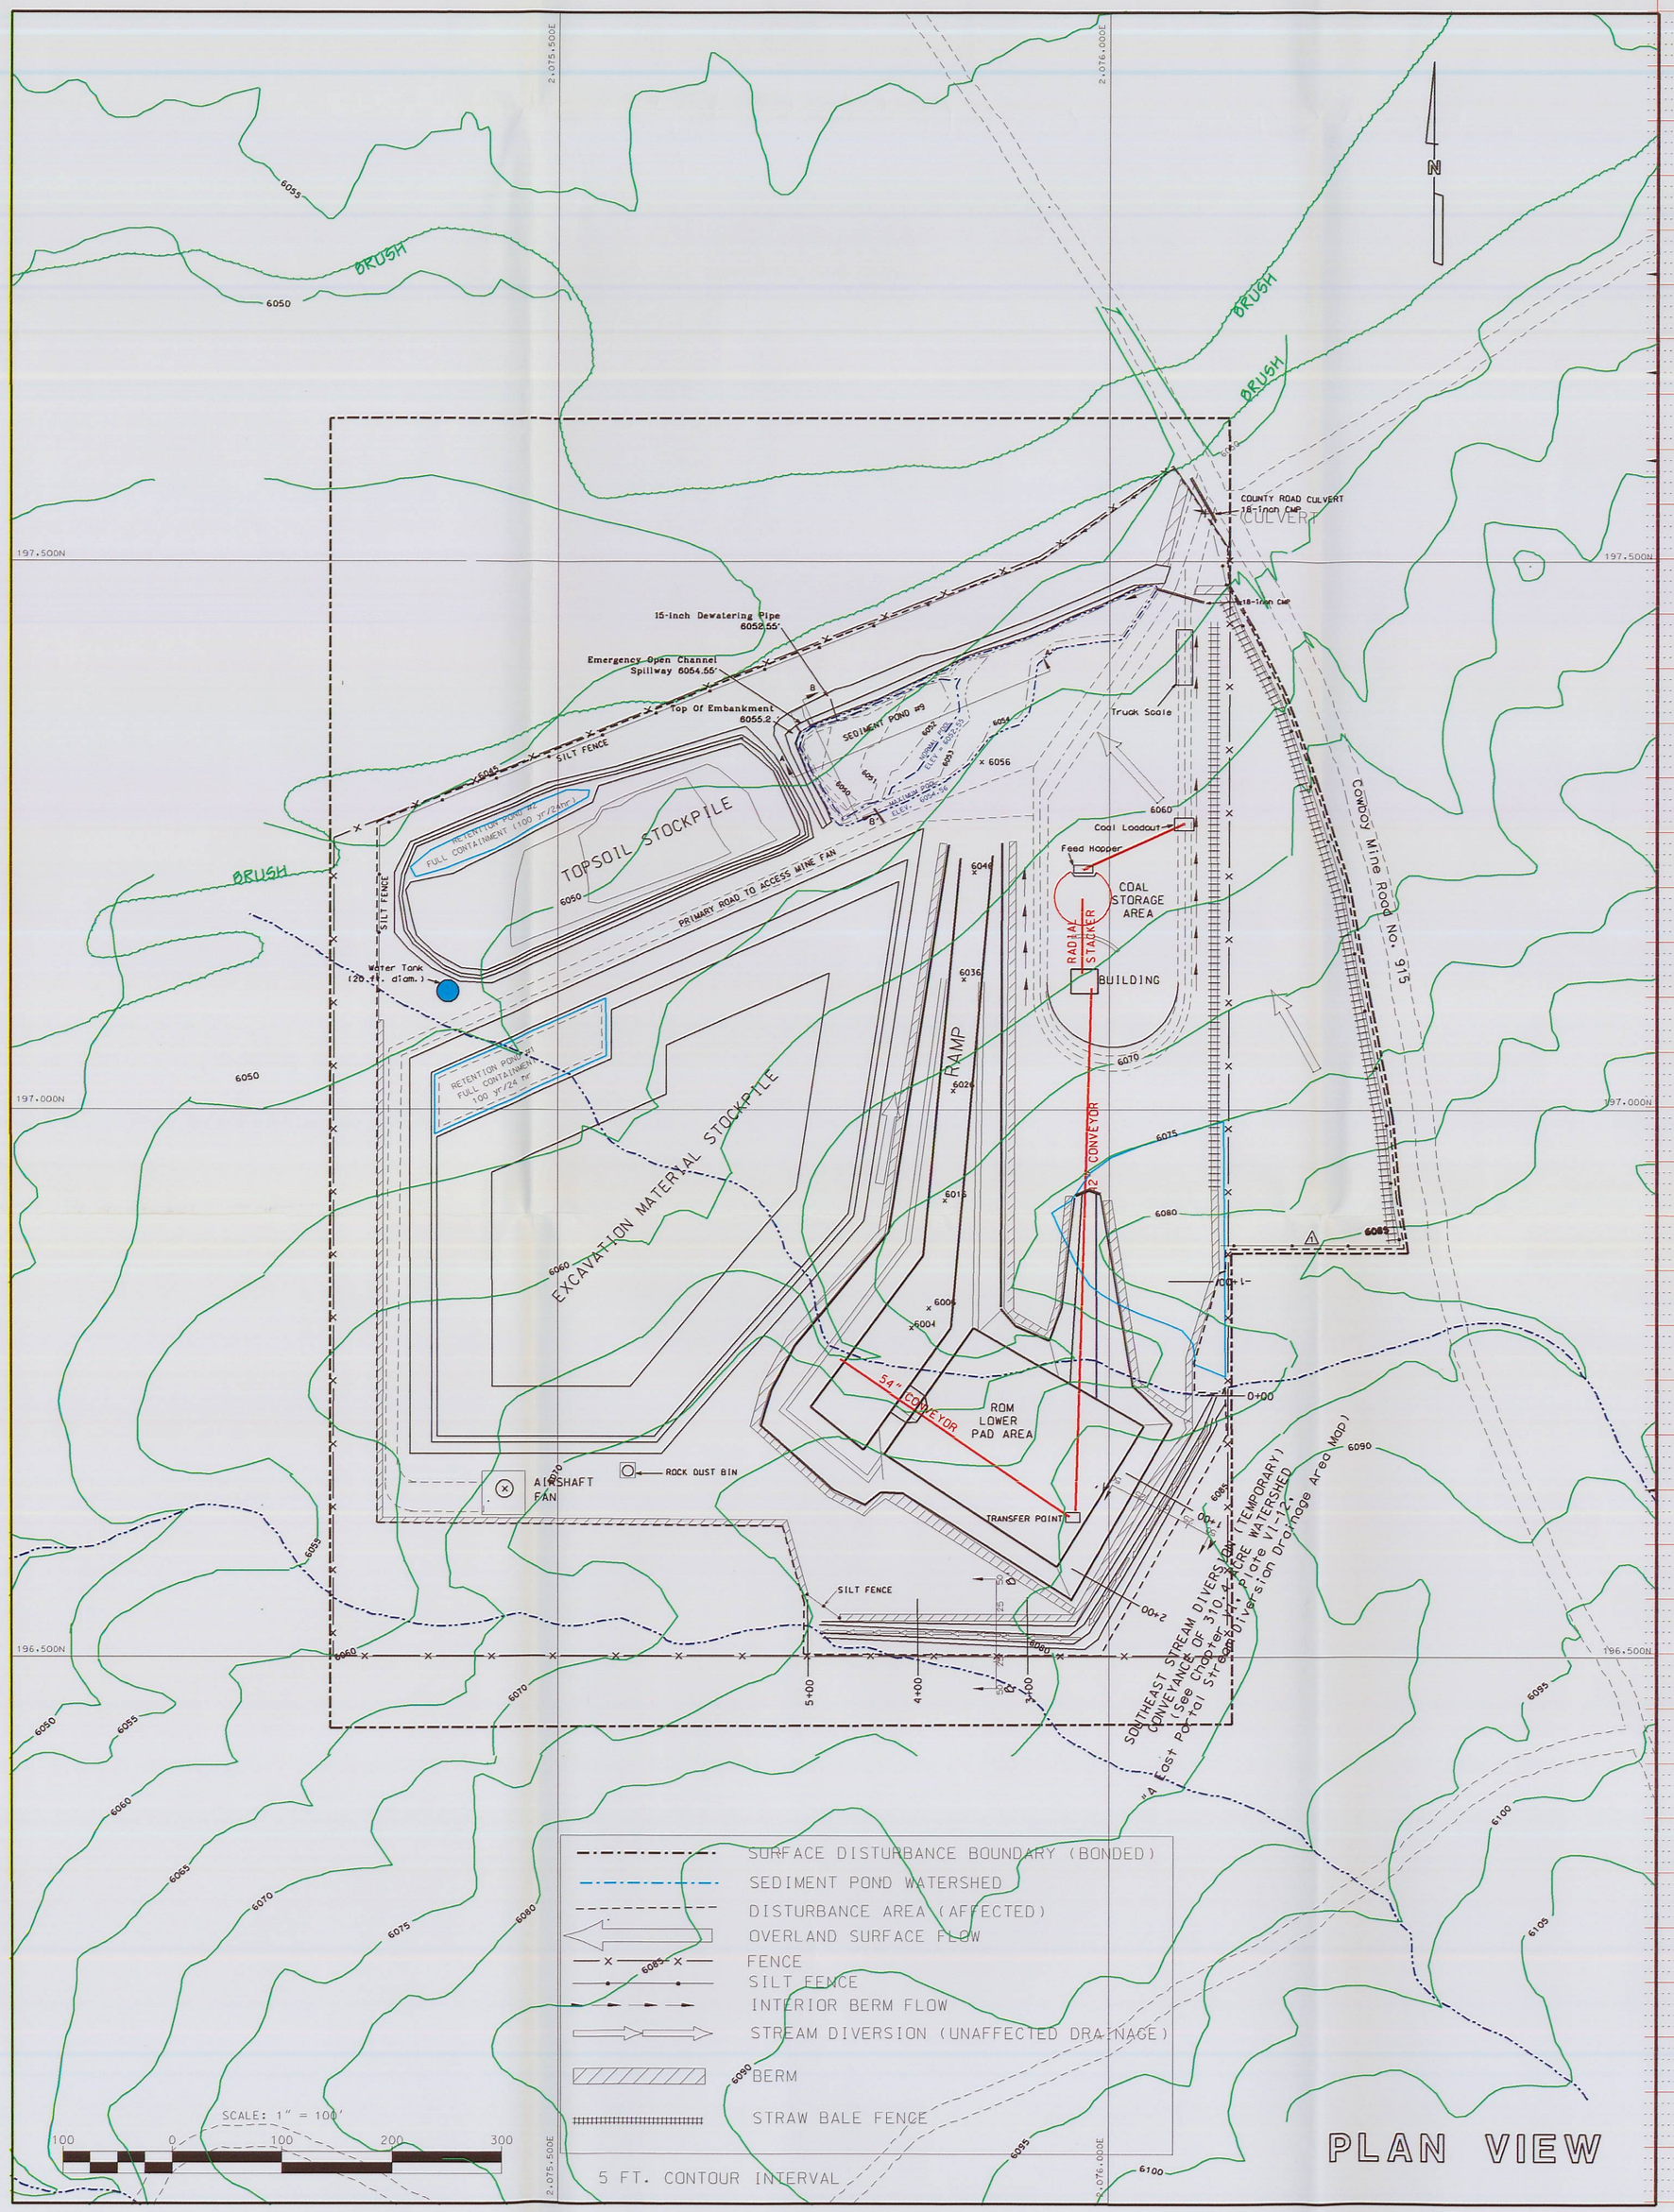

PLAN VIEW

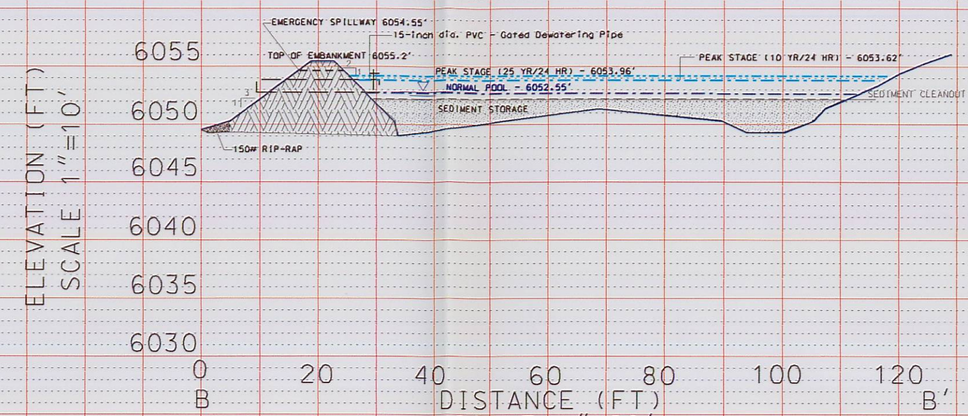

DISTANCE (FT)
SCALE 1"=20'
SEDIMENT POND NO. 9
SECTION B - B'

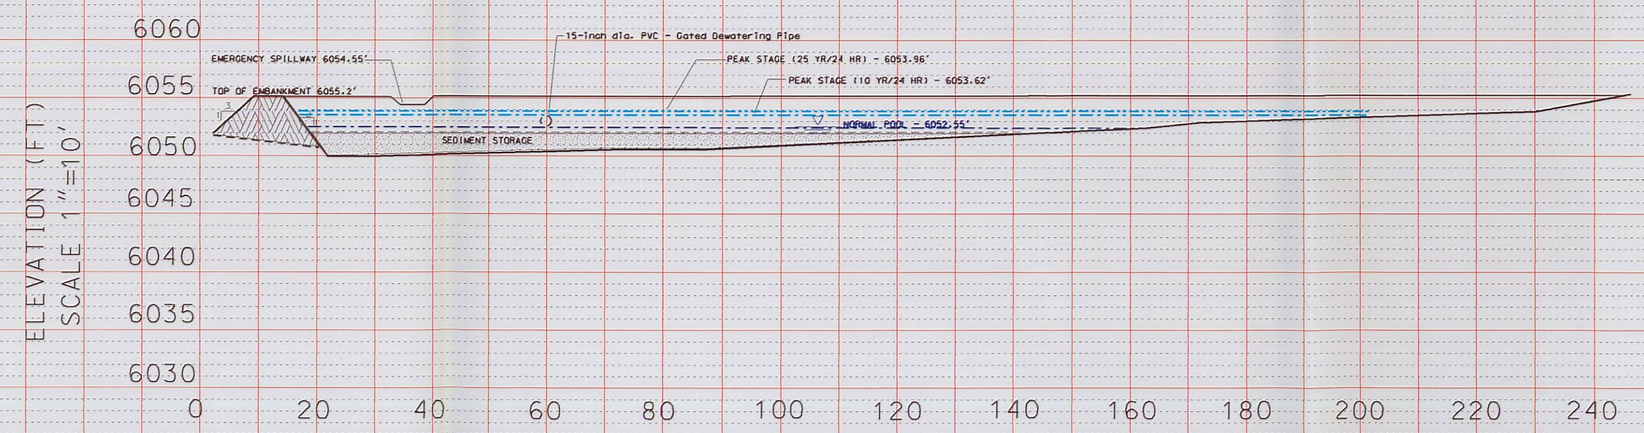

DISTANCE (FT)
SCALE 1"=20'
SEDIMENT POND NO. 9
SECTION A - A'

James J. Henry 4-7-03

REV.	DATE	BY	COMMENTS
1	4/03	TDK	ADD 1.45 AC. OF SURFACE DISTURBANCE & AMEND TOPSOIL STOCKPILE, BOXCUT, POND CONFIGURATION

CONSOLIDATION COAL COMPANY
SESSER ENGINEERING
P.O. BOX 566, SESSER, IL 62884

4 EAST PORTAL
PLAN VIEW & CROSS SECTIONS
SEDIMENT POND #9

MINE	EMERY MINE	DATE	10-16-02
CHKD.	TDK	SCALE	AS NOTED
APPD.		DRAWING NO.	FILE
DRAWN	TDK SHEET 1 OF 1	PLATE VI-20	emhydro2.dgn