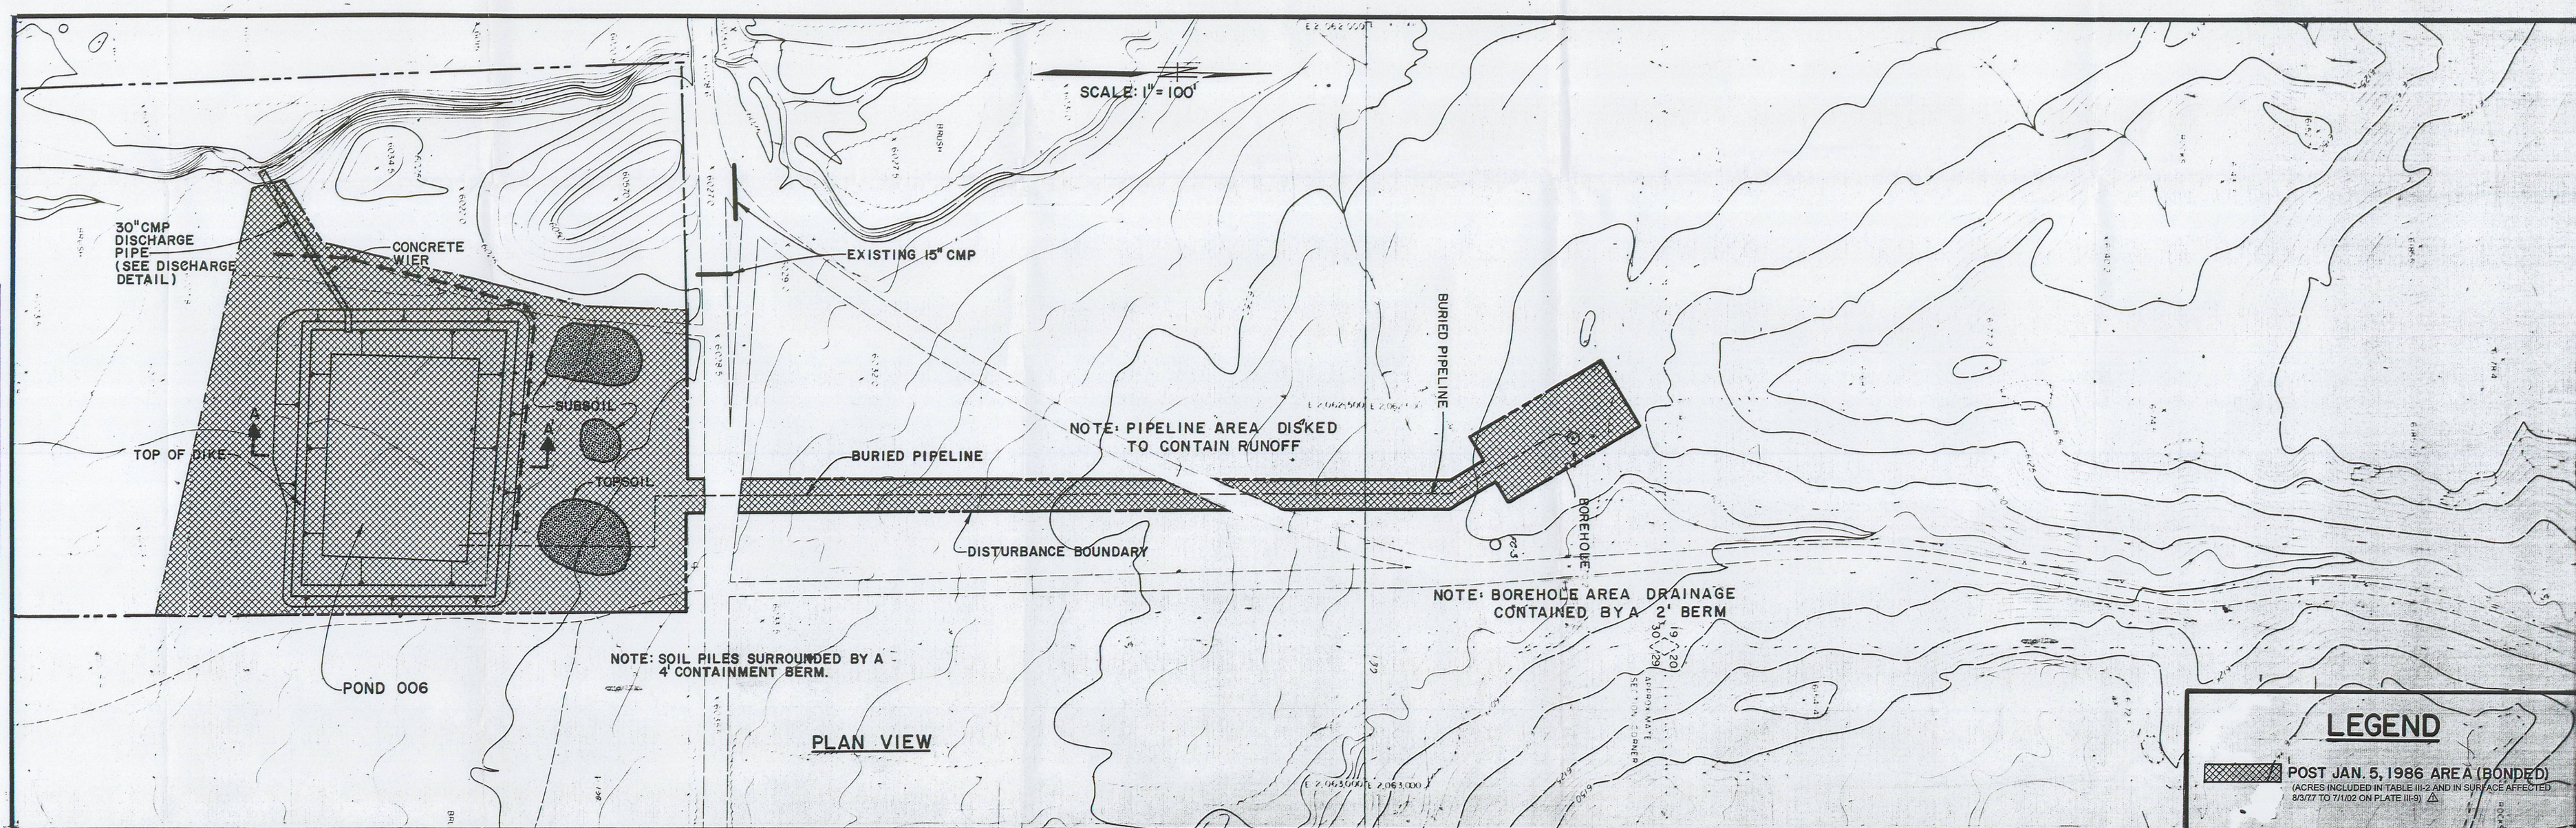

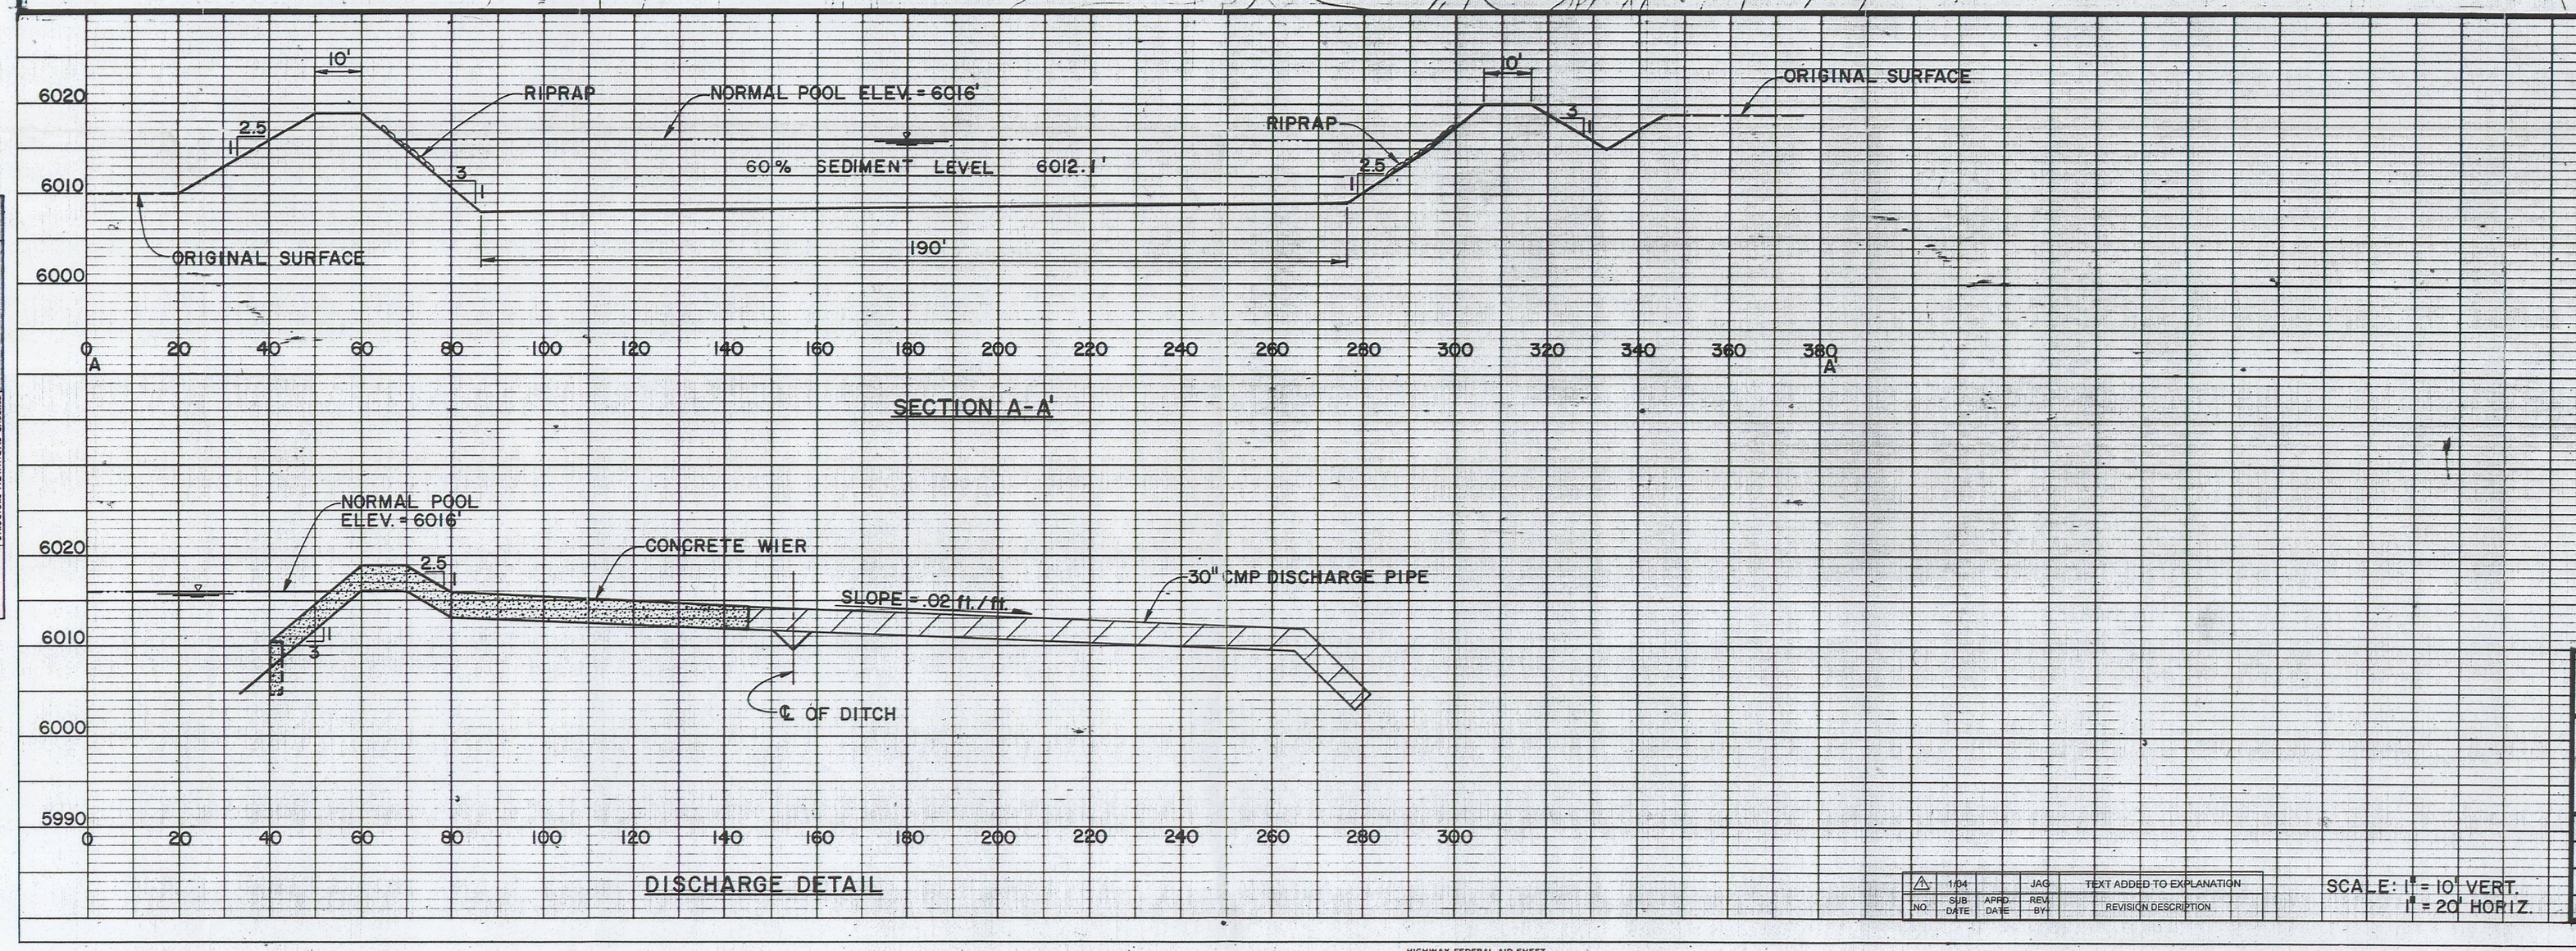

NO.	SUB. DATE	APPD. DATE	REV. BY	REVISION DESCRIPTION
1	1/04		JAG	TEXT ADDED TO EXPLANATION

SCALE: 1" = 10' VERT.
1" = 20' HORIZ.

STATE OF ILLINOIS
WILLIAM W. FULLER
31856
PROFESSIONAL ENGINEER

RECEIVED
JAN 27 2004
DIV. OF OIL, GAS & MINING

THIS STAMP CERTIFIES THAT THE LEGEND ENTRIES HAVE BEEN REVISED TO CORRELATE WITH PLATE III-9 DATED 1/6/04 AND TABLE III-2 REVISED 1/2004

CONSOLIDATION COAL COMPANY
MIDCONTINENT REGION
12755 OLIVE BLVD. ST. LOUIS, MO. 63141

BOREHOLE PUMP FACILITY NO. 3
AND POND NO. 6
DISTURBANCE AREA

MINE EMERY		DATE 8/90	
CHKD. D.J.S.		SCALE AS NOTED	
APPD.		PLATE III-2	REV.
DRAWN J.M.B.	SHEET OF		

PLAN — SURVEYED / PLOTTED / NOTE BOOK / COORDINATE CHECKED / B.M.'s NOTED / RT. OF WAY CHECKED / No. / BY / DATE

PROFILE — SURVEYED / PLOTTED / NOTE BOOK / GRADES CHECKED / B.M.'s NOTED / STRUCTURE NOTATIONS CHECKED / No. / BY / DATE

HIGHWAY FEDERAL AID SHEET
PLATE 1-SINGLE PLAN AND PROFILE-FULL LINE.
TELEDYNE
PRINTED IN U.S.A.