


PLAN
SCALE: 1"=50'
HORZ. AND VERT.

A A'

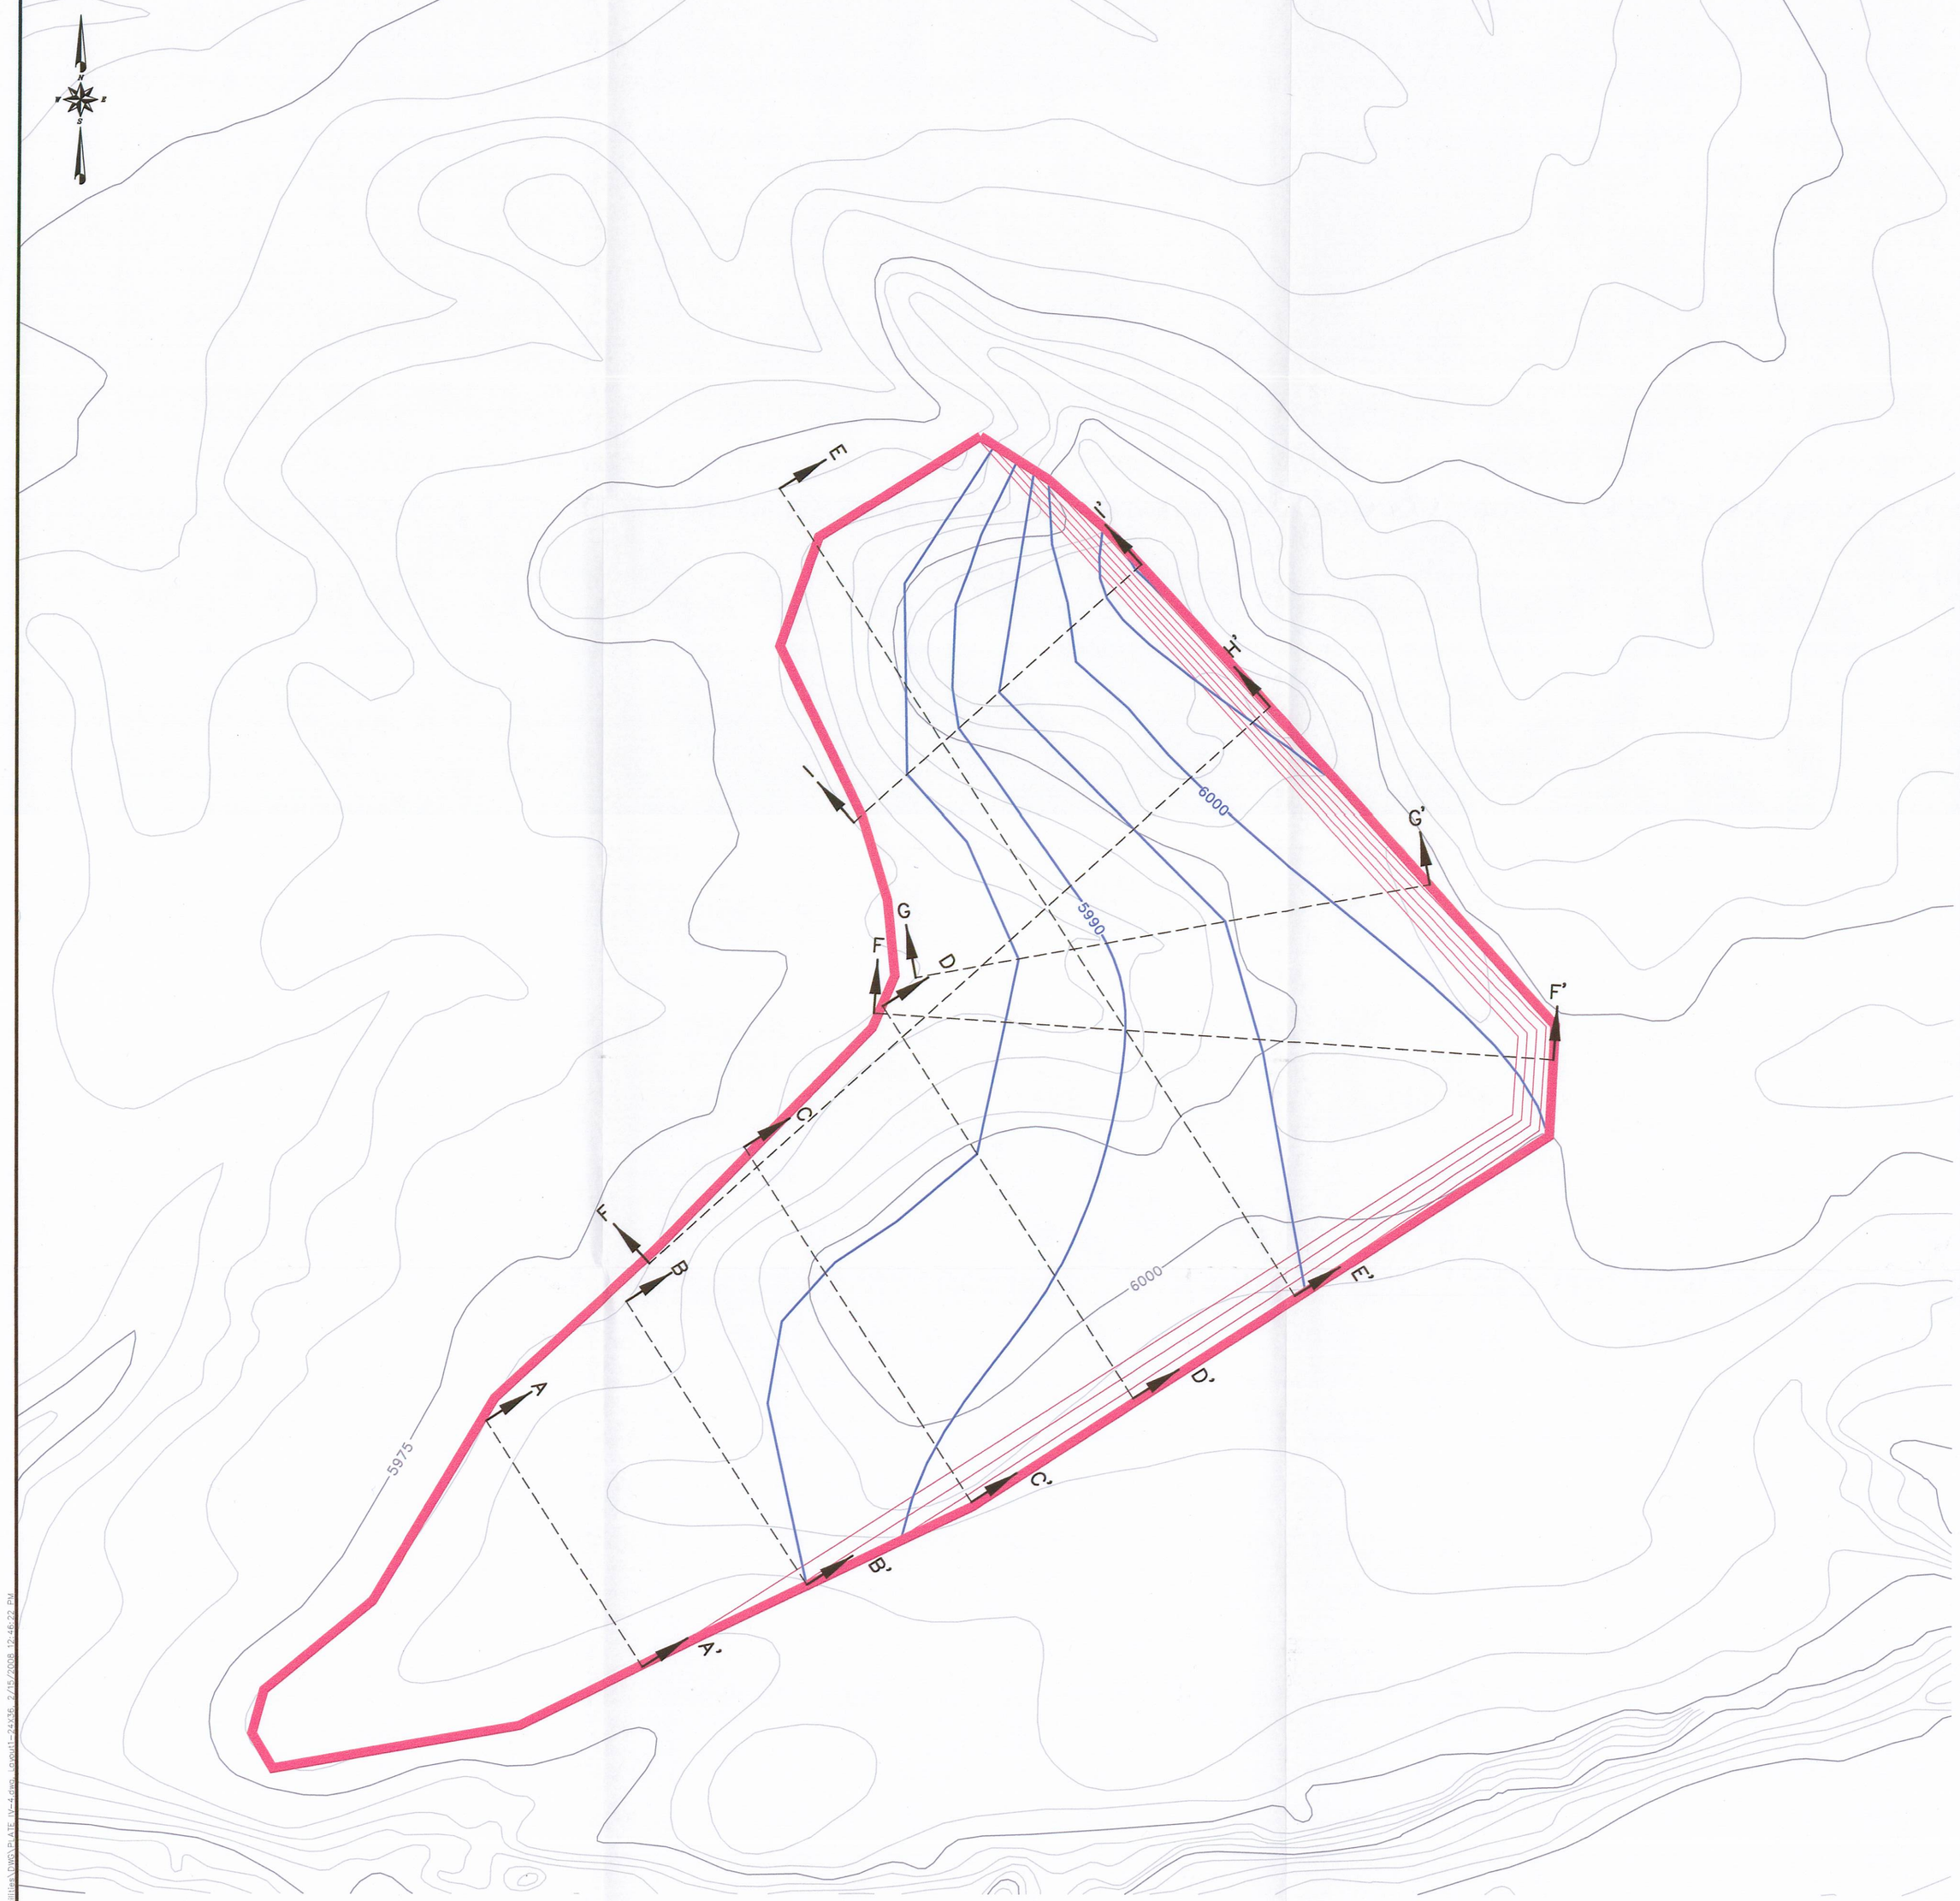


B B'




C C'

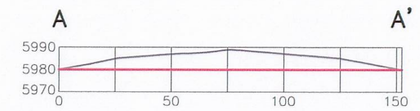


D D'

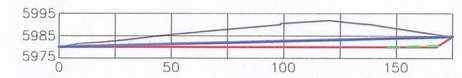


E E'

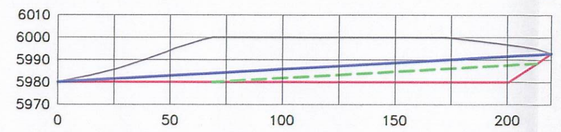


F F'

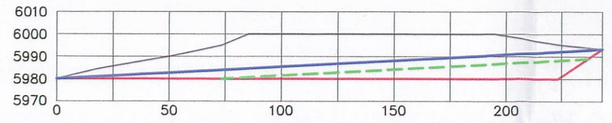


G G'

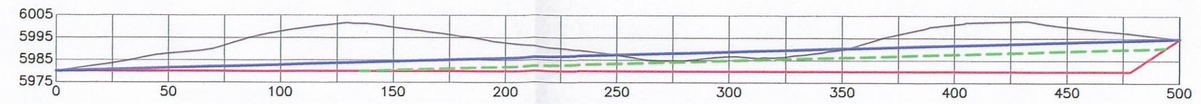


H H'

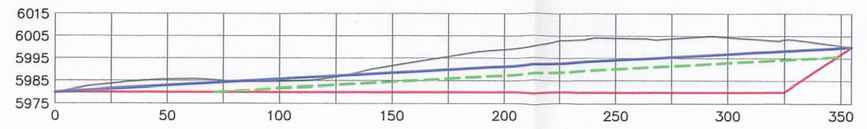


I I'

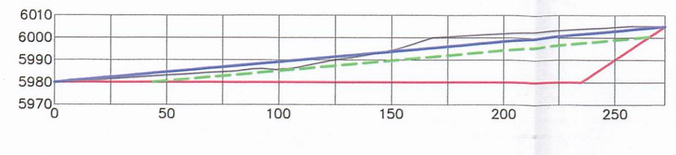


CROSS SECTIONS
SCALE: 1"=50'
HORZ. AND VERT.

LEGEND

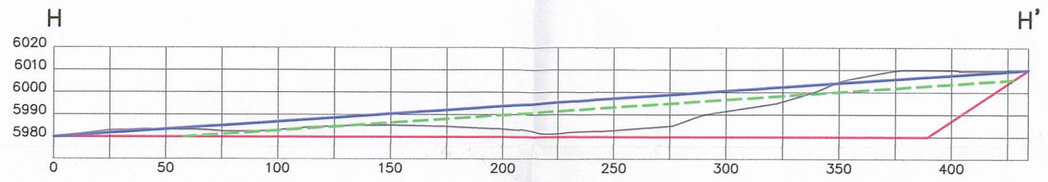- EXISTING SURFACE
- CUT SURFACE
- REFUSE SURFACE
- 4' THICK TOPSOIL SURFACE
- PERMANENT UNDERGROUND DEVELOPMENT WASTE DISPOSAL SITE BOUNDARY

REGISTERED PROFESSIONAL ENGINEER
No. 168246
RICHARD B. WHITE
STATE OF UTAH

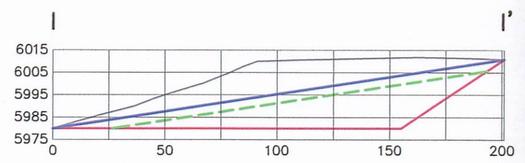RECEIVED
FEB 15 2008
DIV. OF OIL, GAS & MINING

EarthFax

BASE MAP:

COORDINATE SYSTEM:
STATE PLANE COORDINATES.
NAD 83 (CONUS)
UTAH 4302 UTAH, CENTRAL = US FEET
VERTICAL DATUM = NAVD 88-US FEET

EXTERNAL REFERENCE:

| REVISIONS | NO. | DATE | BY | DESCRIPTION | NO. | DATE | BY | DESCRIPTION |
|---|---|---|---|---|---|---|---|---|
| | 1 | 02/08 | JAG | REPLACED MAP | | | | |

AS SHOWN

DRAWN BY: SWF | CHECKED BY: JAG | RE-DRAWN DATE: 02/08

APPROVED BY: JAG | DWG DATA: G:\UC982\15-STRUCTURES AND FACILITIES\DWG\

EMERY MINE
EMERY COUNTY, UTAH

PERMIT NO.
ACT015/015

**CONSOLIDATION COAL COMPANY**
P.O. BOX 566
SESSER, IL 62884-0566

# PLATE IV-4
## PERMANENT UNDERGROUND DEVELOPMENT WASTE DISPOSAL SITE PLAN AND CROSS SECTIONS