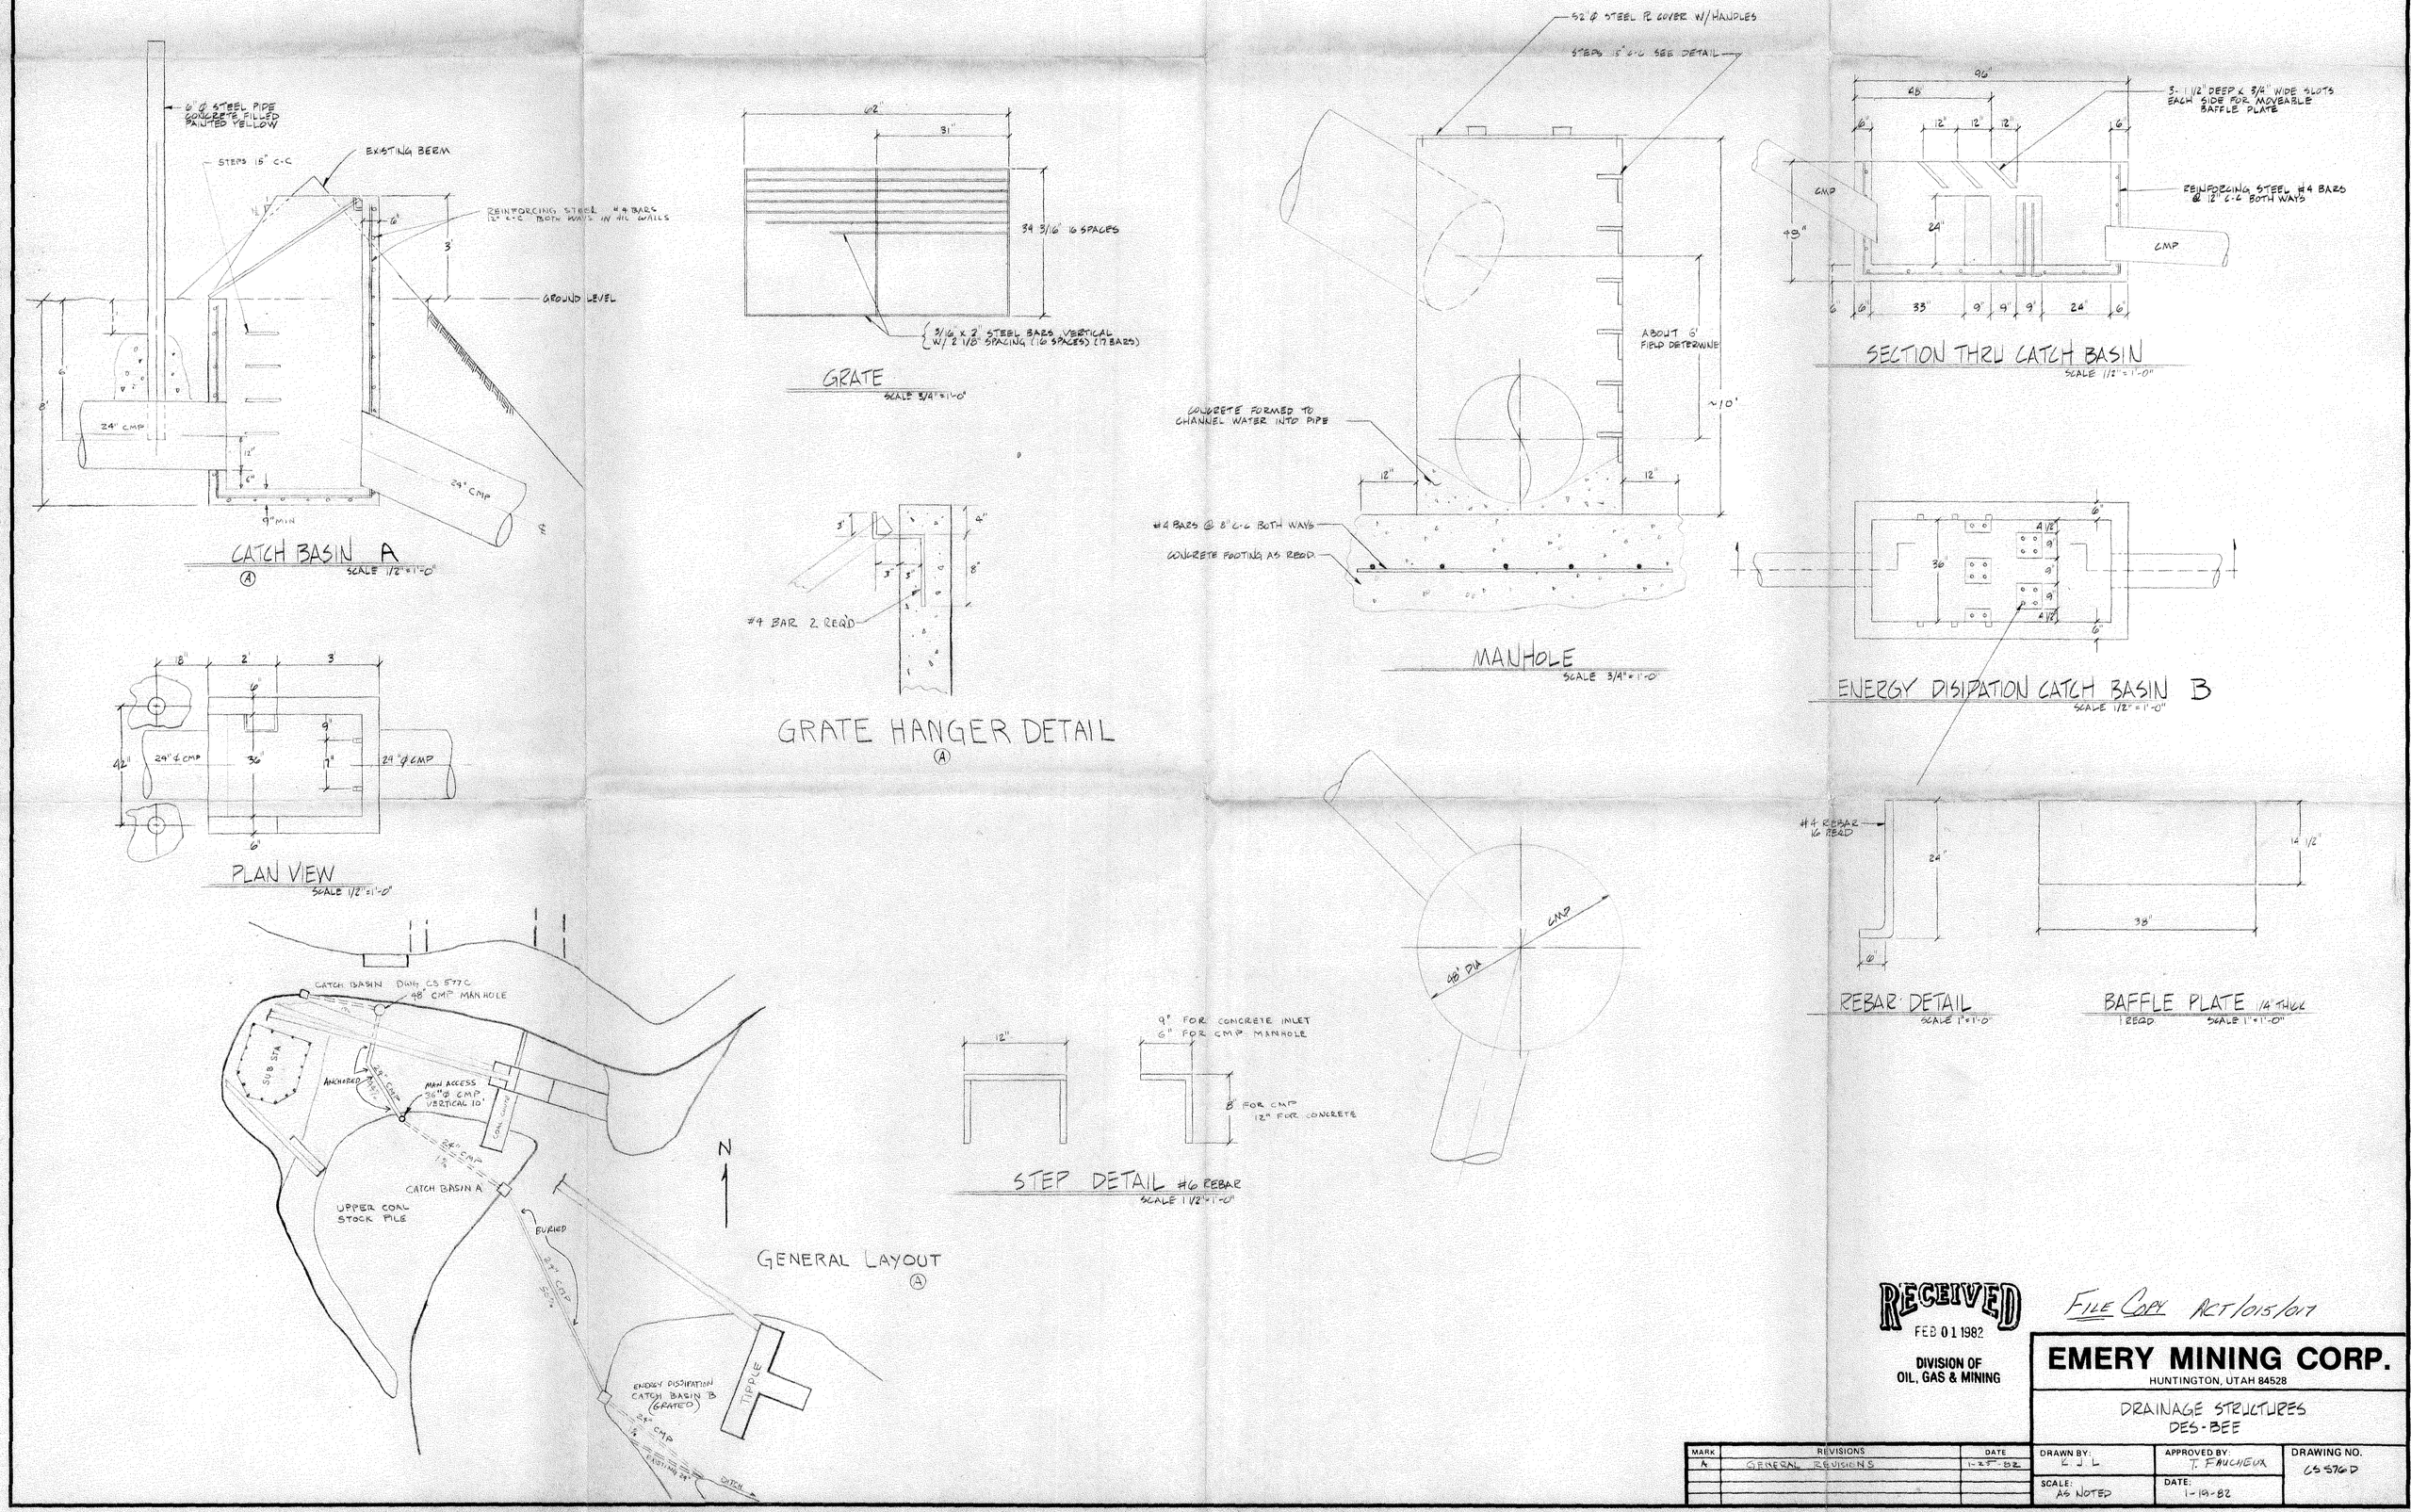


RECEIVED
FEB 01 1982
DIVISION OF OIL, GAS & MINING

FILE COPY ACT/015/017

**EMERY MINING CORP.**
HUNTINGTON, UTAH 84528

DRAINAGE STRUCTURES
DES-BEE

| MARK | REVISIONS | DATE |
|---|---|---|
| A | GENERAL REVISIONS | 1-25-82 |

| DRAWN BY: | APPROVED BY: | DRAWING NO. |
|---|---|---|
| E.J.L. | T. FAUCHEUX | CS 576D |
| SCALE: AS NOTED | DATE: 1-19-82 | |