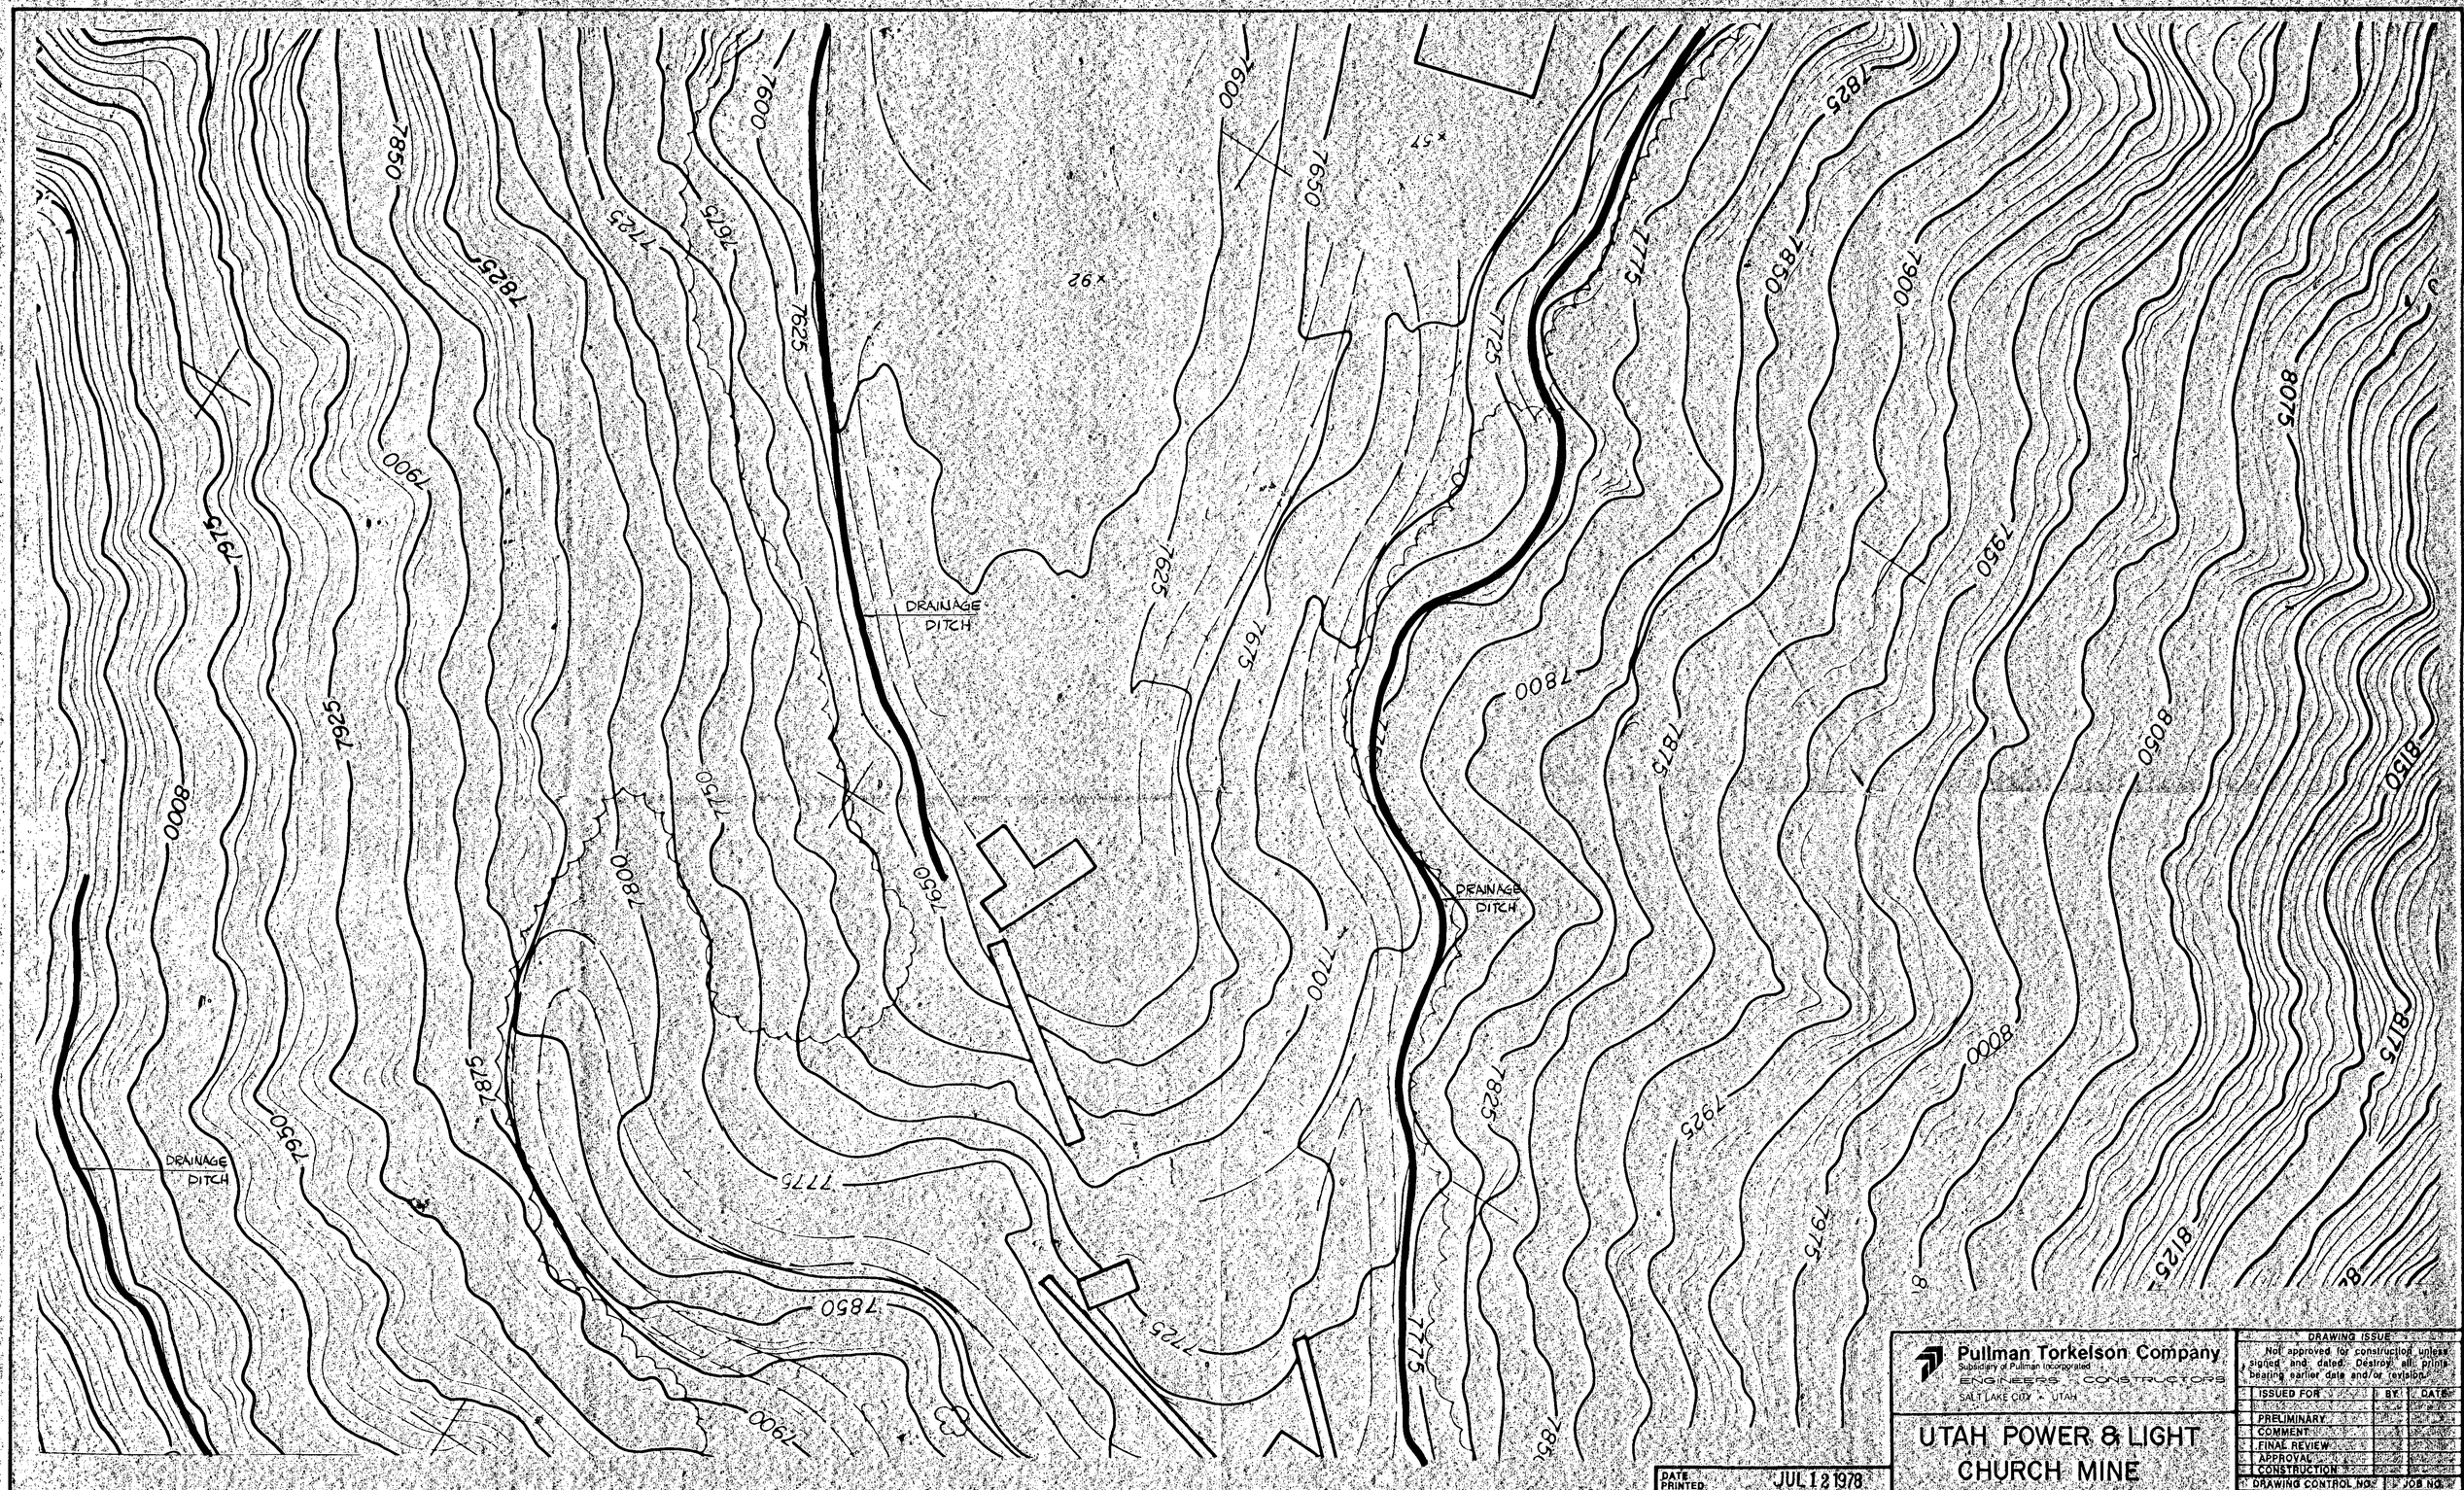

REFERENCE DWG. NO	DESCRIPTION
CH-D-001	SITE DRAINAGE PLAN
CH-D-003	SITE DRAINAGE PLAN

REFERENCE DWG. NO	DESCRIPTION		DATE	REVISIONS	BY	CKD	AP'D		DATE	REVISIONS	BY	CKD	AP'D
		△						△					
		△						△					
		△						△					
		△						△					
		△						△					

	BY	DATE
APPROVED		
APPROVED		
APPROVED		
APPROVED		
APPROVED		

DATE PRINTED JUL 12 1978

	BY	DATE
DESIGN	KARREN	7-10-78
DRAWN	NORDGREN	7-11-78
CKD	ROBBINS	7-12-78
CKD		

Pullman Torkelson Company
Subsidiary of Pullman Incorporated
ENGINEERS - CONSTRUCTORS
SALT LAKE CITY - UTAH

UTAH POWER & LIGHT CHURCH MINE

SITE DRAINAGE PLAN

DRAWING ISSUE
Not approved for construction unless signed and dated. Destroy all prints bearing earlier date and/or revision.

ISSUED FOR	BY	DATE
PRELIMINARY		
COMMENT		
FINAL REVIEW		
APPROVAL		
CONSTRUCTION		

DRAWING CONTROL NO. | JOB NO. 3035

SCALE 1"=50'-0

DRAWING NO. CH-D-002 | REV. △

22x34