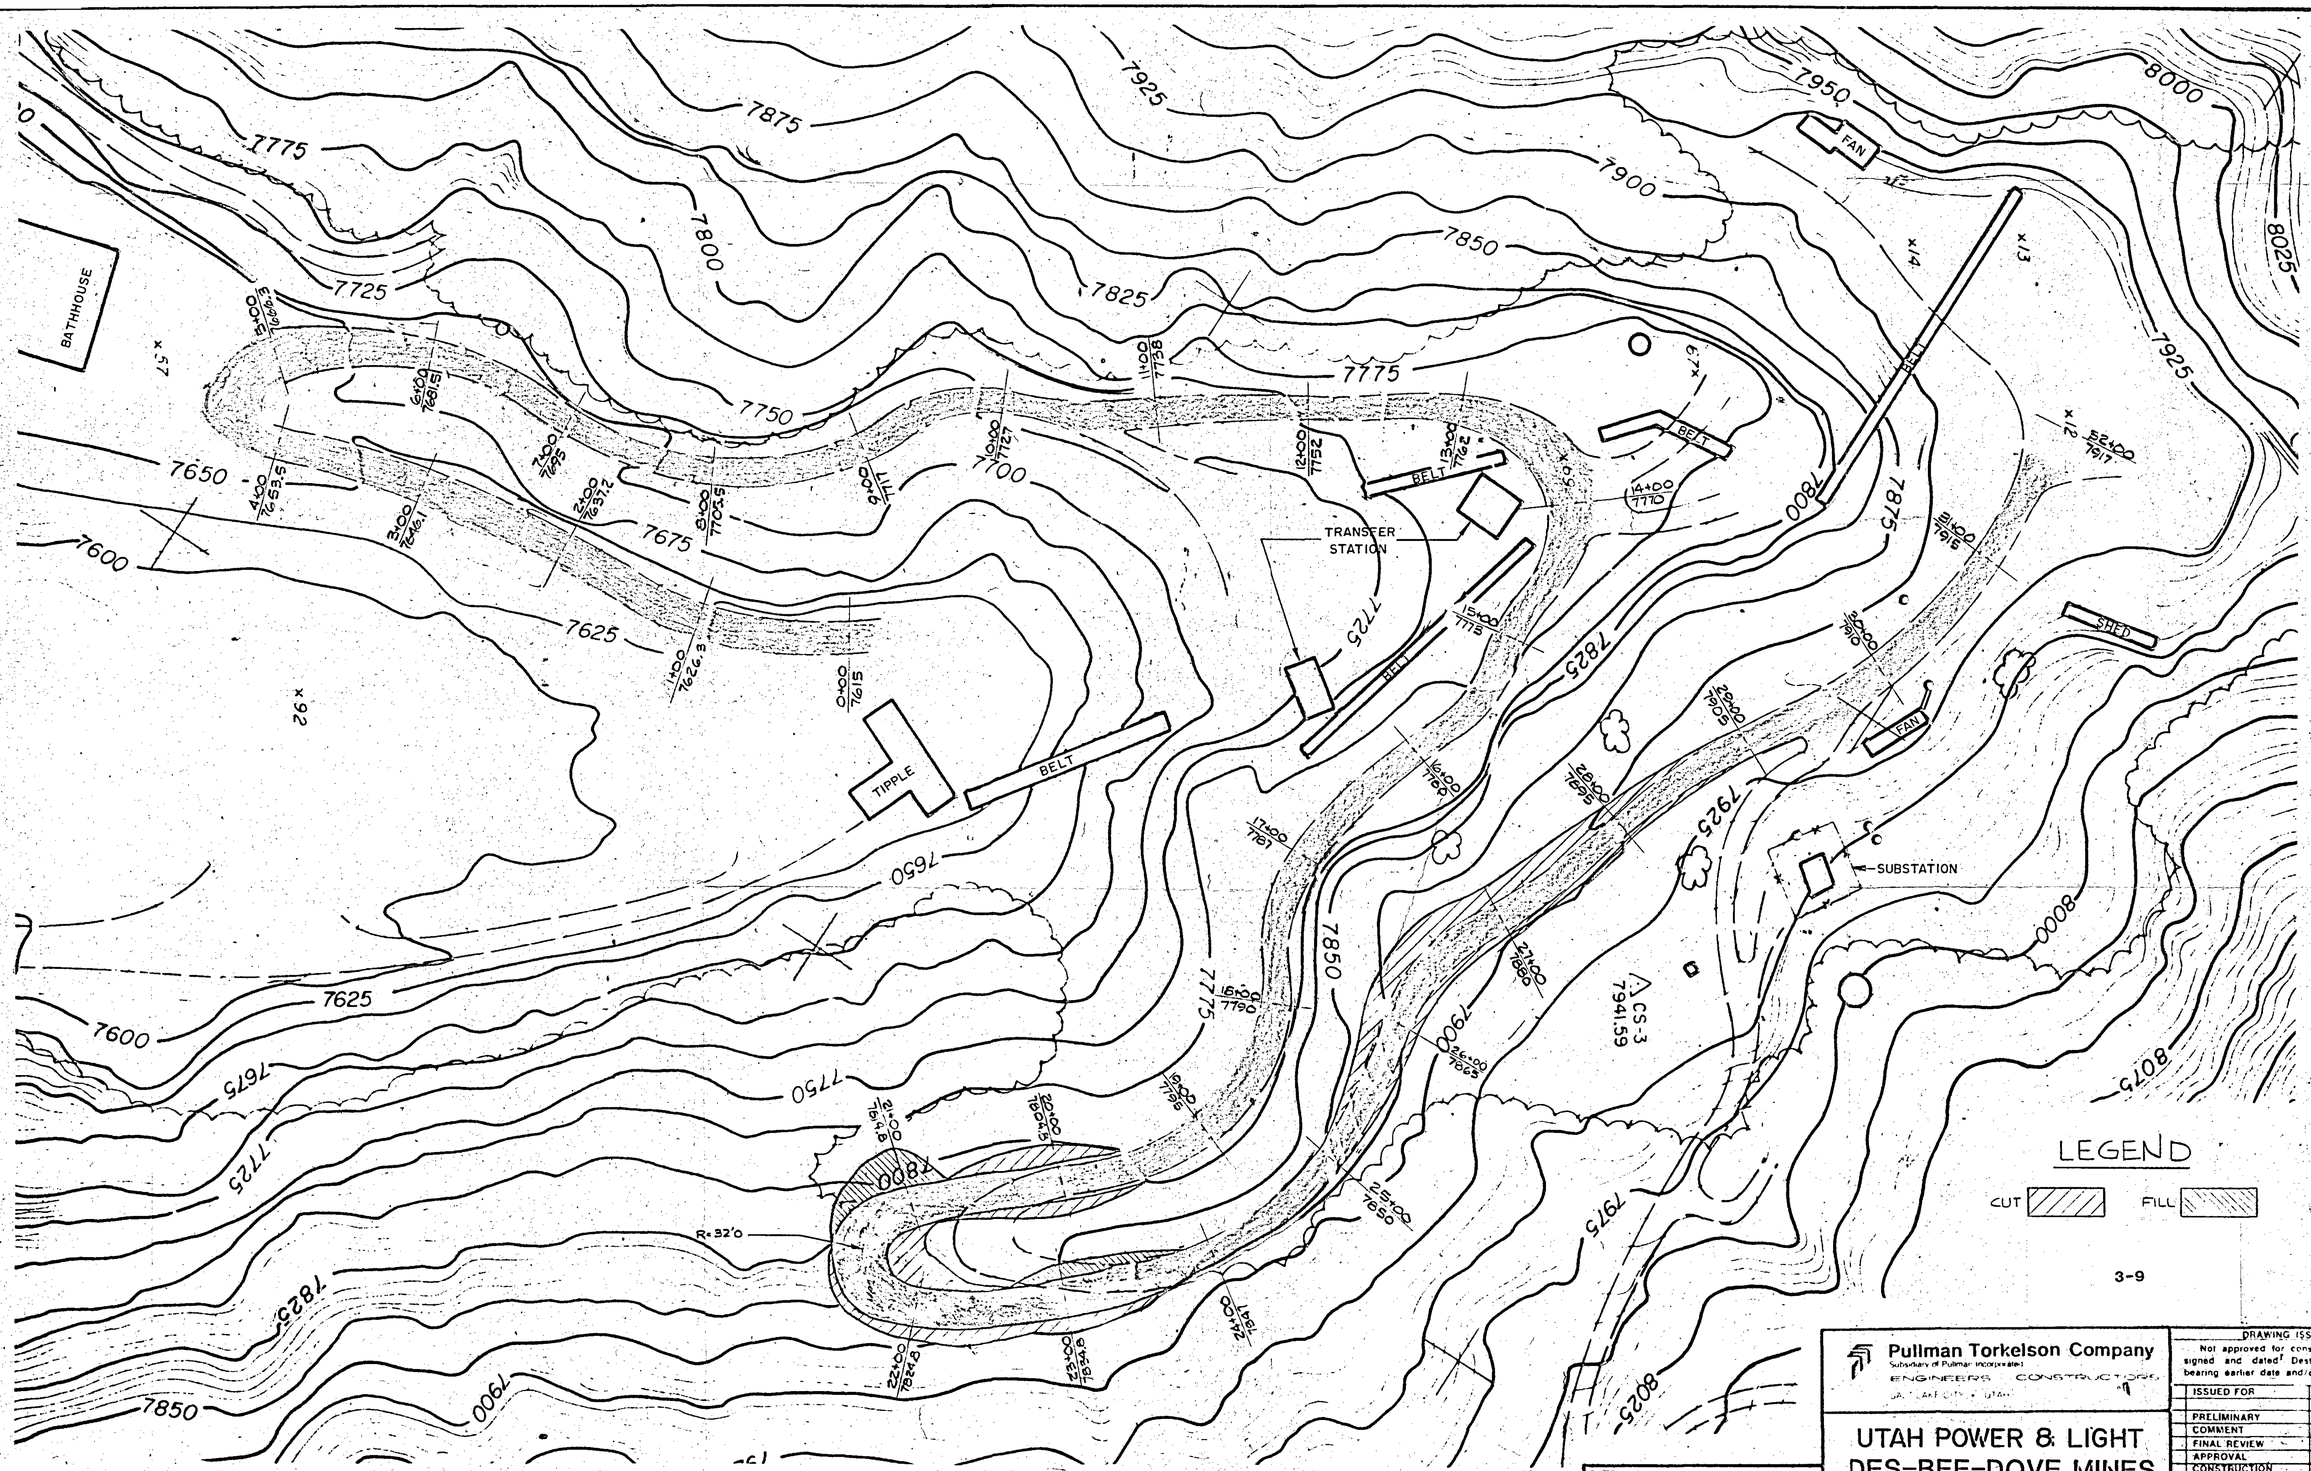

DWG NO	DESCRIPTION
CH-R-002	ROAD CROSS-SECTIONS

REFERENCE

DWG NO	DESCRIPTION

REFERENCE

	DATE	REVISIONS	BY	CKD	AP'D
△					
△					
△					
△					
△					

	DATE	REVISIONS	BY	CKD	AP'D
△					
△					
△					
△					
△					

DATE PRINTED

	BY	DATE		BY	DATE
APPROVED			DESIGN	KARREN	6-27-78
APPROVED			DRAWN	NORDGREN	6-29-78
APPROVED			CKD	ROBBINS	7-5-78
APPROVED			CKD		
APPROVED					

Pullman Torkelson Company
Subsidiary of Pullman Incorporated
ENGINEERS CONSTRUCTORS
SALT LAKE CITY, UTAH

UTAH POWER & LIGHT
DES-BEE-DOVE MINES

ROAD PLAN

DRAWING ISSUE
Not approved for construction unless signed and dated. Destroy all prints bearing earlier date and/or revision.

ISSUED FOR	BY	DATE
PRELIMINARY		
COMMENT		
FINAL REVIEW		
APPROVAL		
CONSTRUCTION		

DRAWING CONTROL NO | JOB NO. 3035

SCALE: 1" = 50'-0

DRAWING NO. CH-R-001 | REV. △

22x34