


PLAN

SWITCHBACK INLET STRUCTURE

NTS

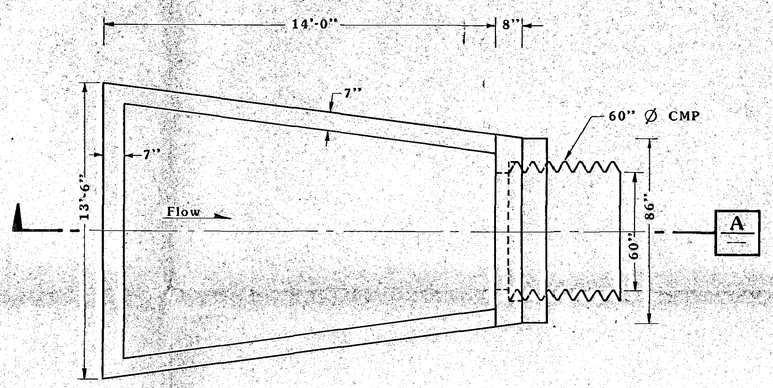


SECTION A

NTS

DETAILS FOR CONSTRUCTION TO BE PROVIDED

NOTE: Drawings represent final hydraulic design only. Details for construction to be provided.

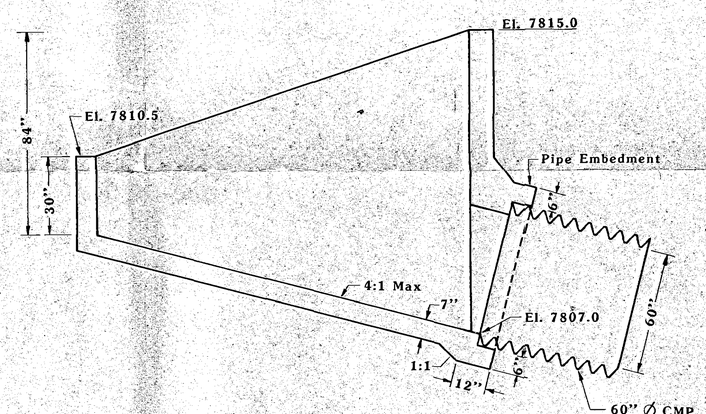3-11
REVISED
1-11-85

Registered Professional Engineer
No. 6503
GREGORY J. PAUL
State of Utah

Utah Power and Light Co.

Des-Bee-Dove Mine

TITLE

CONVEYANCE PLAN DETAILS

VAUGHN HANSEN ASSOCIATES
INCORPORATED
SALT LAKE CITY, UTAH

| REVISIONS BY | DATE | ENGINEERING BY GJP | APPROVED BY | DATE |
|---|---|---|---|---|
| | | REVIEWED BY MEA | | |
| | | DRAWN BY DRB | | |
| | | SCALE AS SHOWN | DRWG 4 of 4 | |