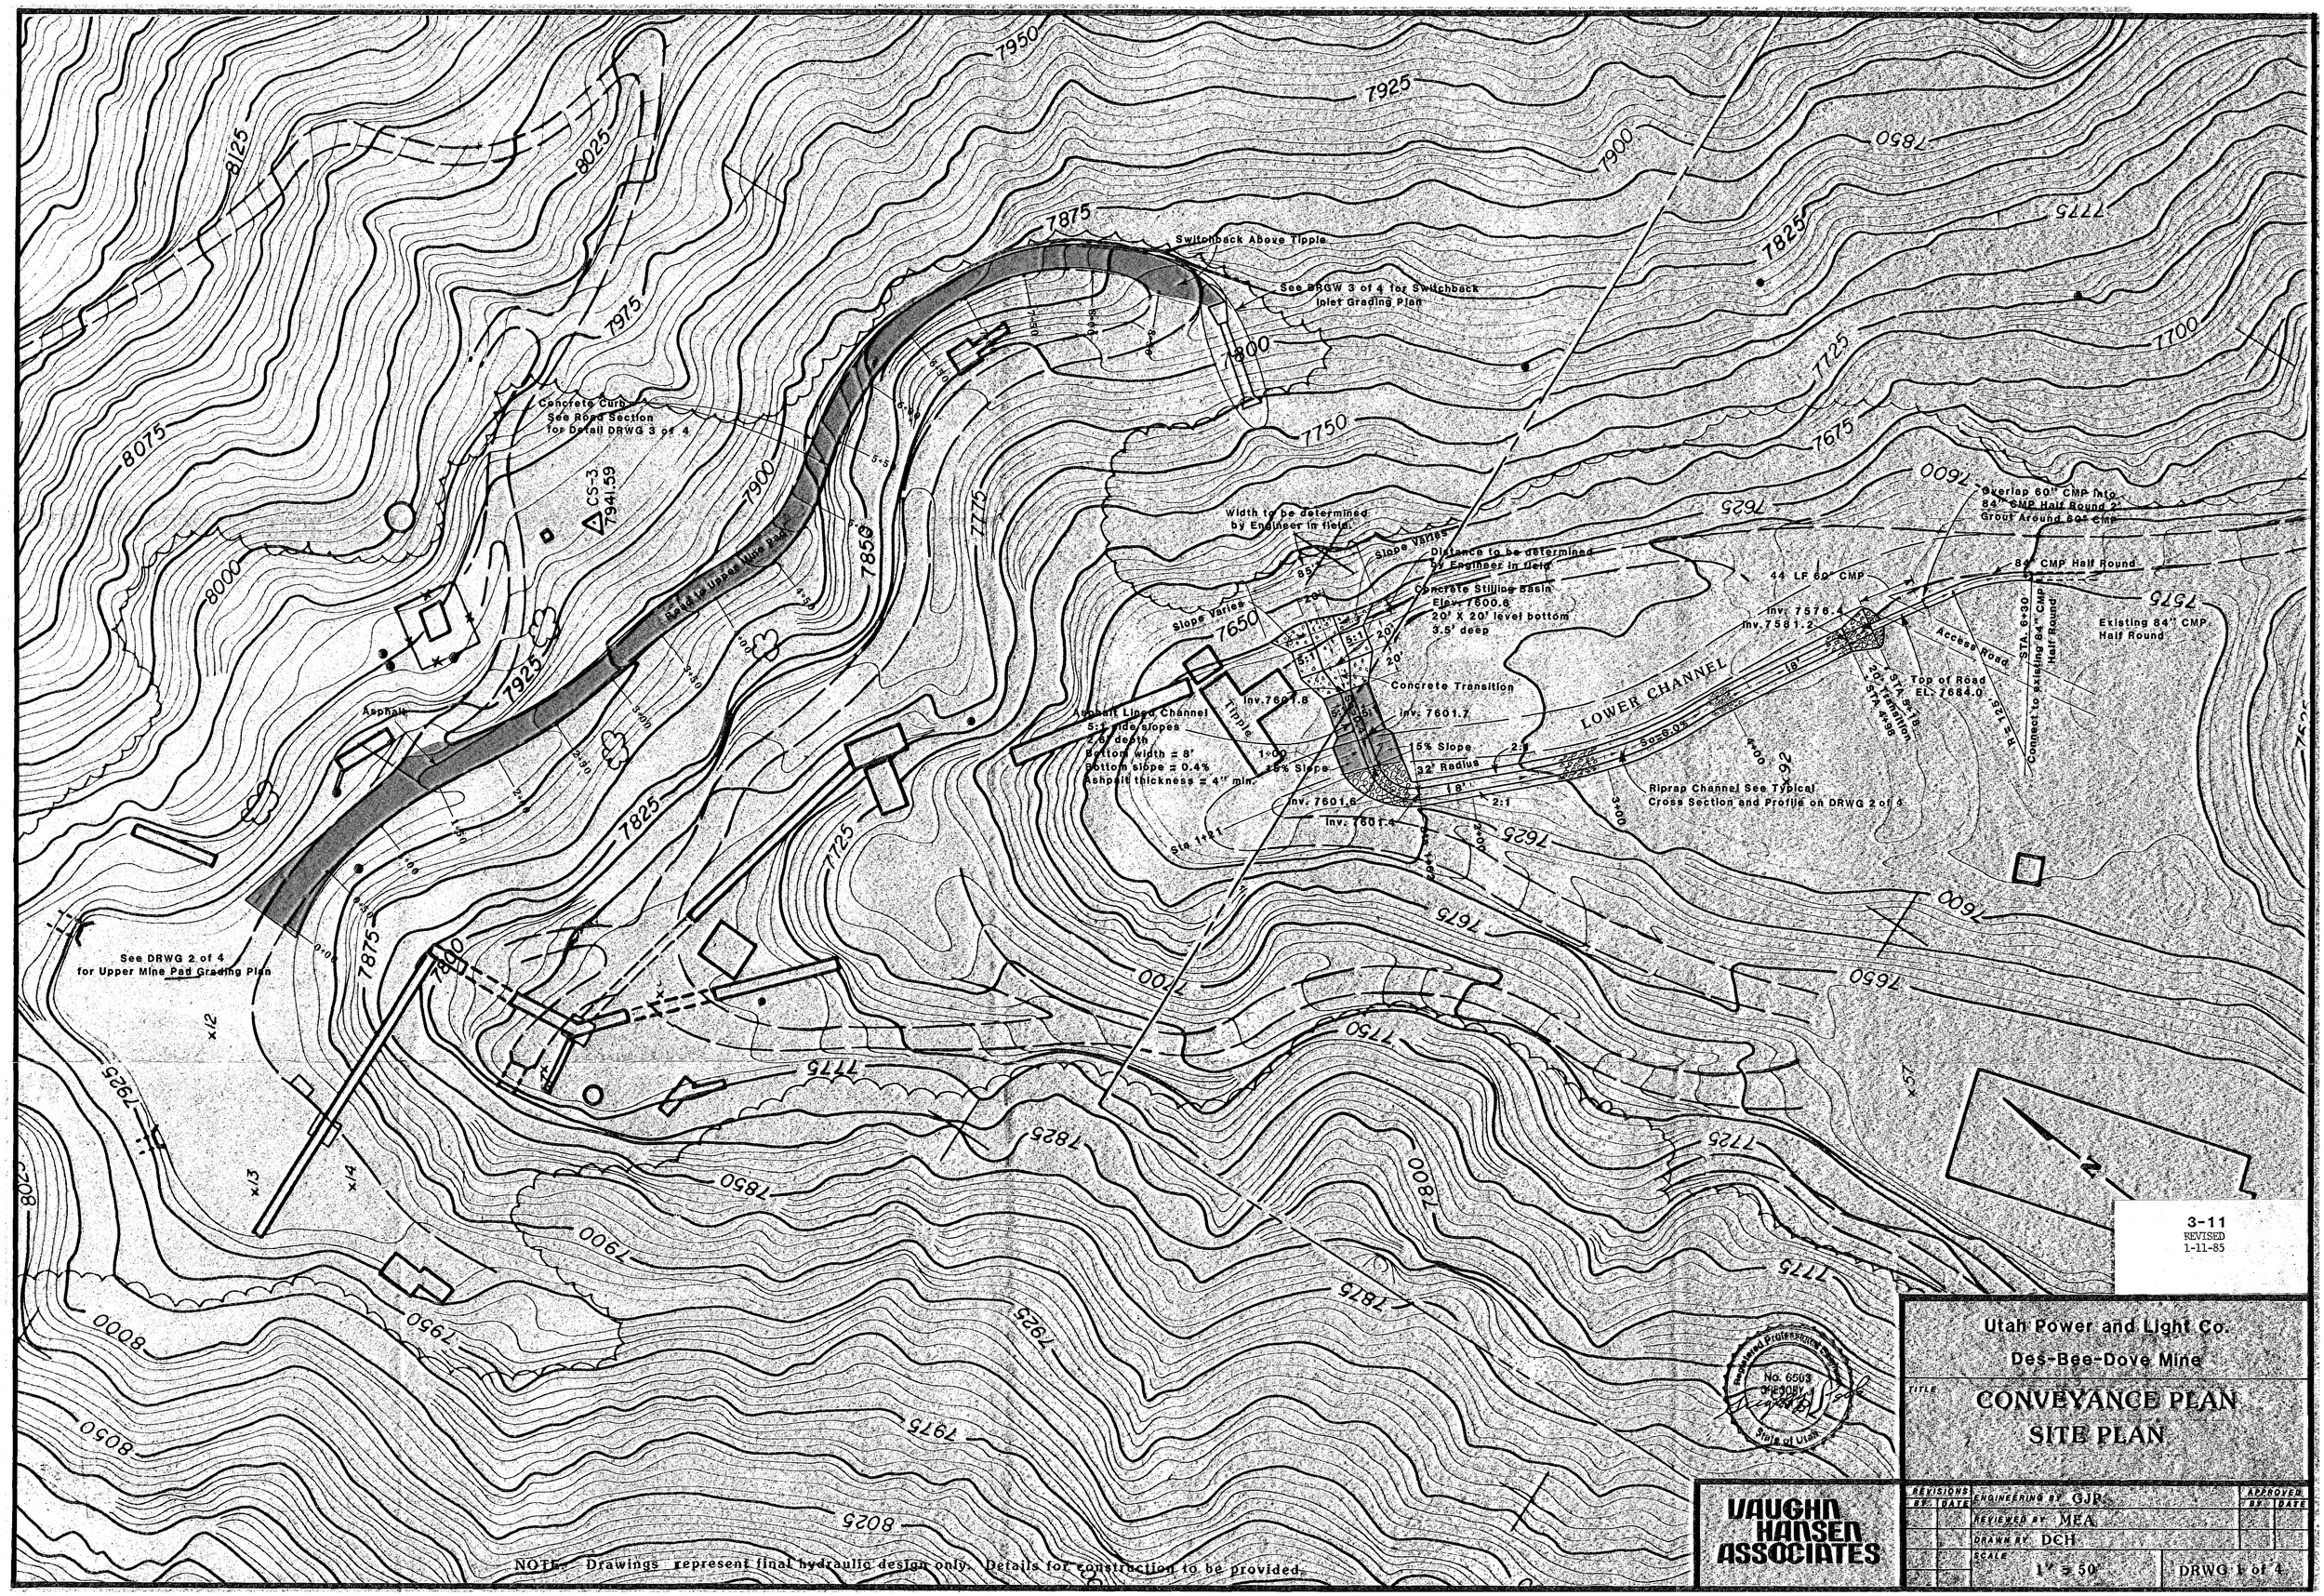

3-11
REVISED
1-11-85

Utah Power and Light Co.
Des-Bee-Dove Mine

TITLE
CONVEYANCE PLAN
SITE PLAN

REVISIONS BY	DATE		APPROVED BY	DATE
		ENGINEERING BY GJP		
		REVIEWED BY MEA		
		DRAWN BY DCH		
		SCALE 1" = 50'	DRWG 1 of 4	

VAUGHN HANSEN ASSOCIATES

NOTE: Drawings represent final hydraulic design only. Details for construction to be provided.