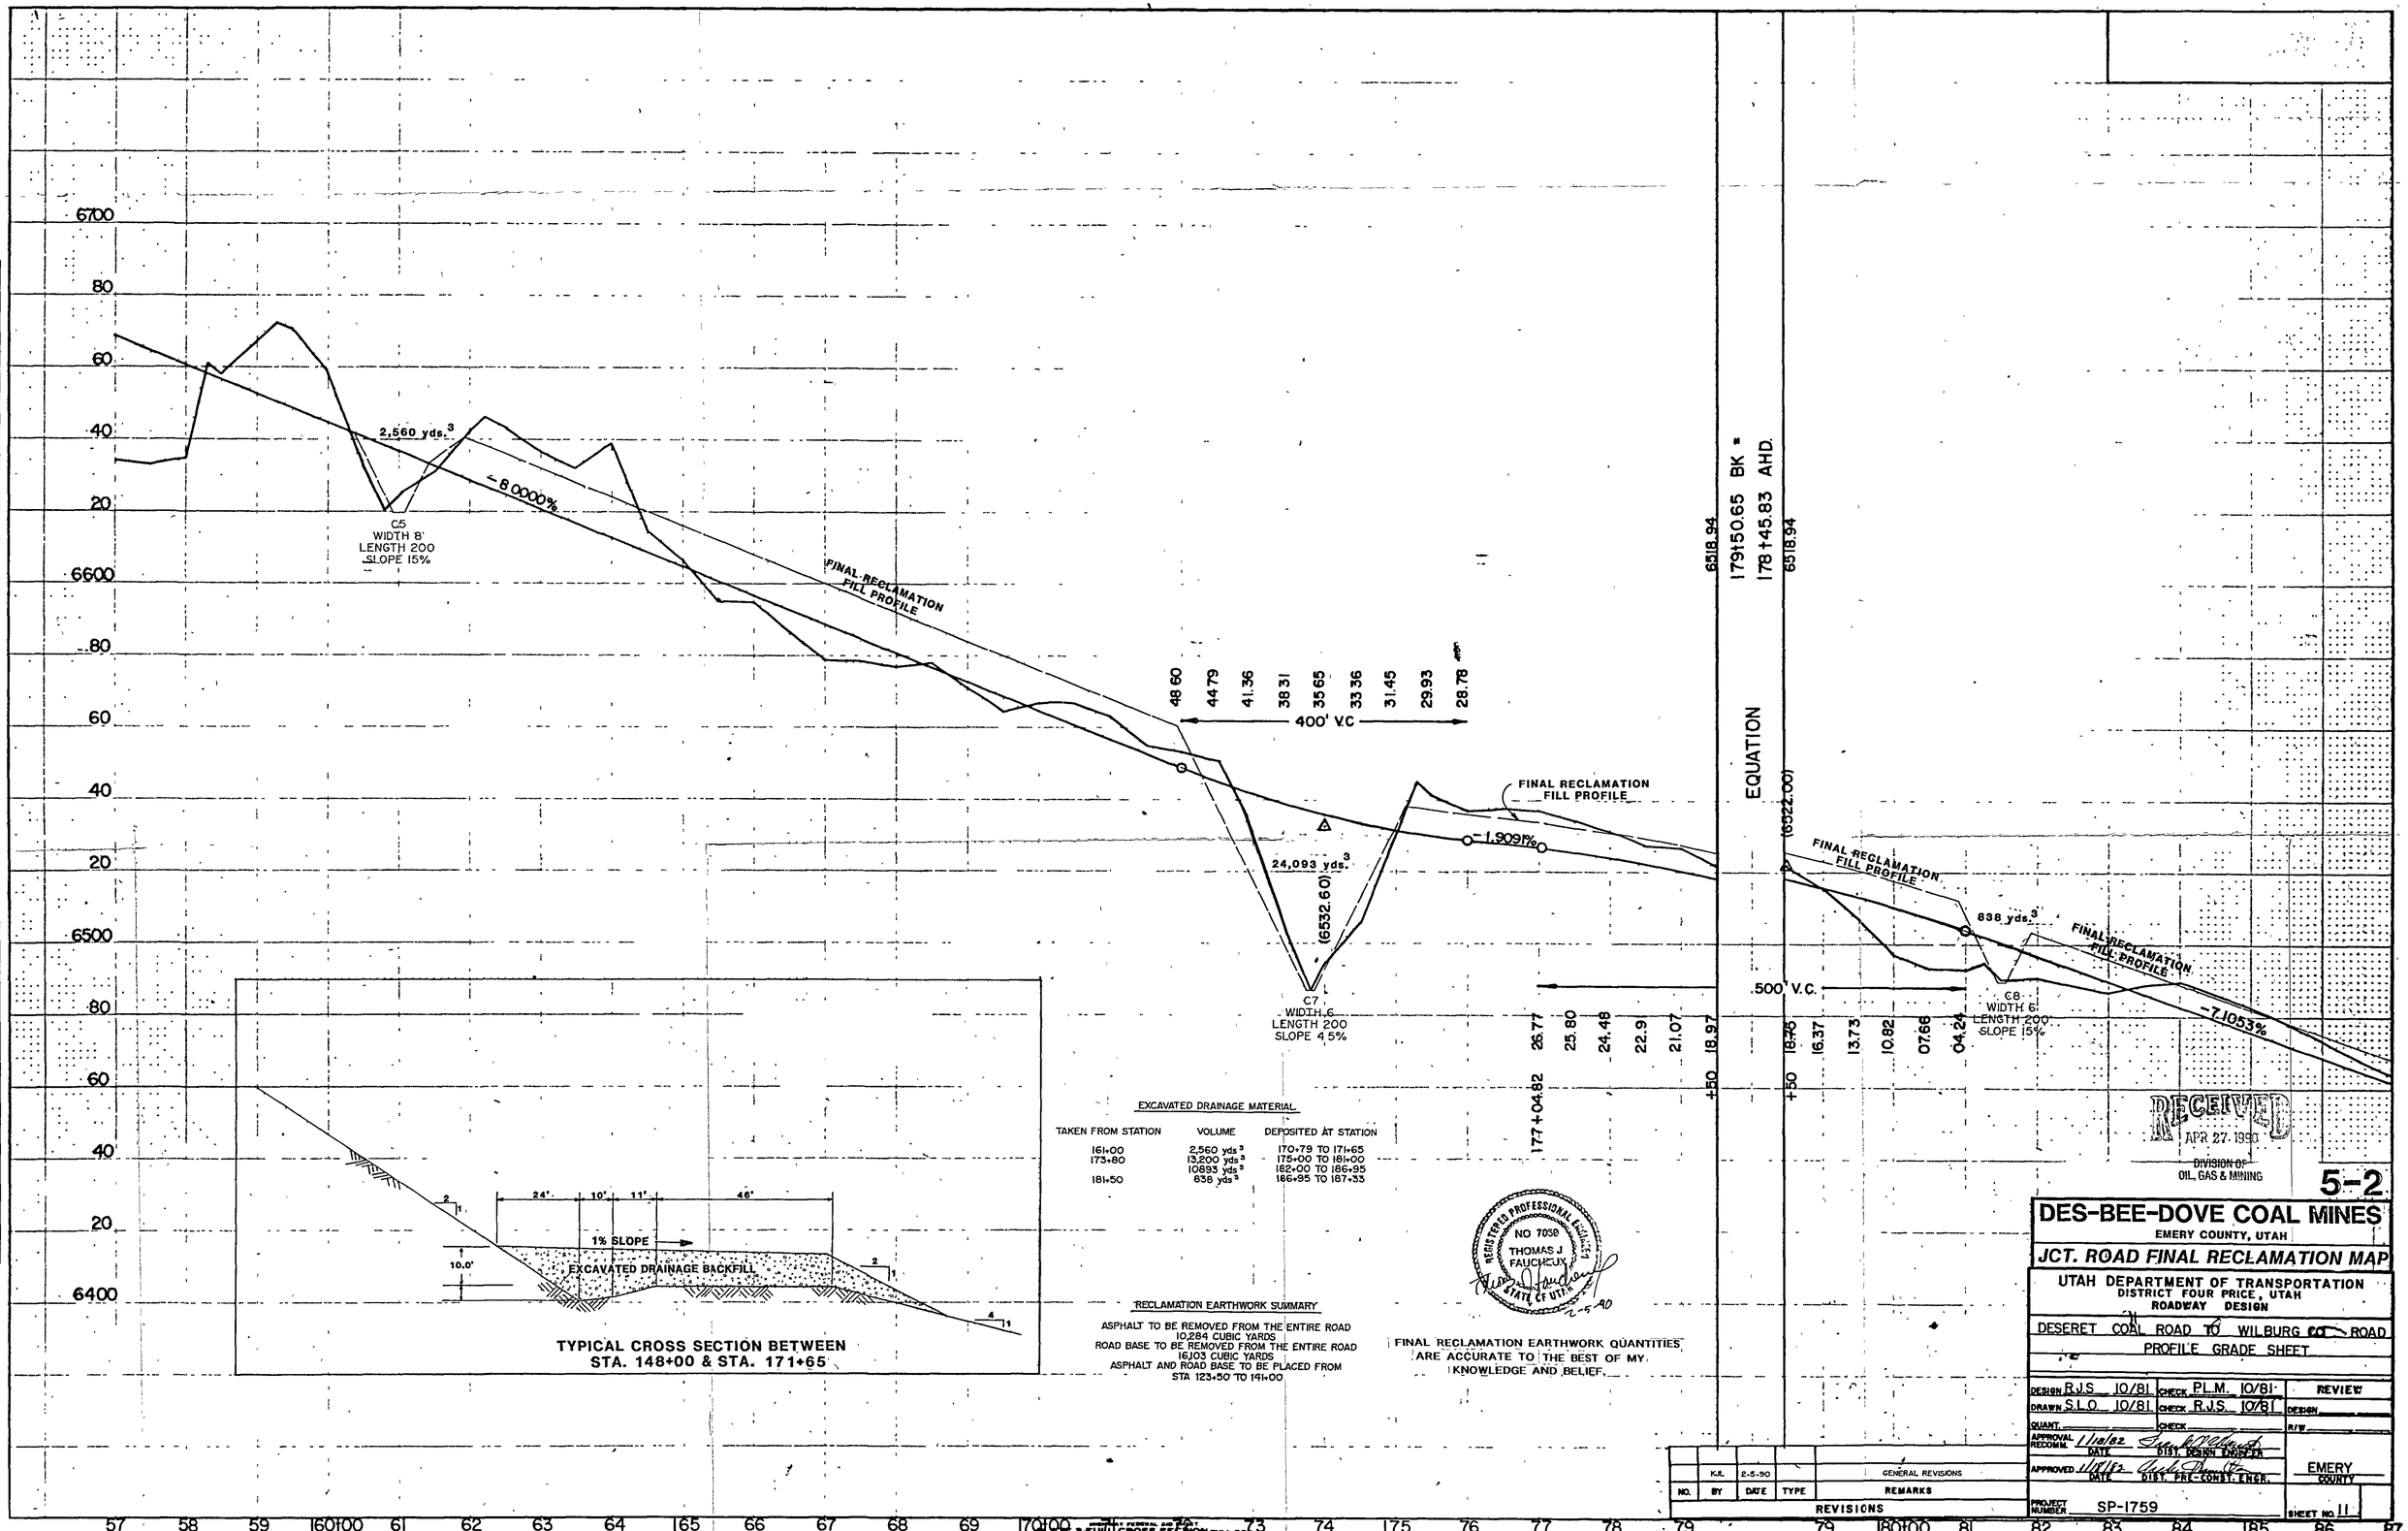


EXCAVATED DRAINAGE MATERIAL

| TAKEN FROM STATION | VOLUME | DEPOSITED AT STATION |
|---|---|---|
| 161+00 | 2,560 yds³ | 170+79 TO 171+65 |
| 173+80 | 13,200 yds³ | 175+00 TO 181+00 |
| | 10893 yds³ | 162+00 TO 186+95 |
| 181+50 | 638 yds³ | 166+95 TO 187+33 |

RECLAMATION EARTHWORK SUMMARY

ASPHALT TO BE REMOVED FROM THE ENTIRE ROAD
10,284 CUBIC YARDS
ROAD BASE TO BE REMOVED FROM THE ENTIRE ROAD
16,103 CUBIC YARDS
ASPHALT AND ROAD BASE TO BE PLACED FROM
STA 123+50 TO 141+00

REGISTERED PROFESSIONAL ENGINEER
NO 7030
THOMAS J FAUCHEUX
STATE OF UTAH
2-5-90

FINAL RECLAMATION EARTHWORK QUANTITIES ARE ACCURATE TO THE BEST OF MY KNOWLEDGE AND BELIEF.

| NO. | BY | DATE | TYPE | REMARKS |
|---|---|---|---|---|
| | K.R. | 2-5-90 | | GENERAL REVISIONS |

REVISIONS

RECEIVED
APR 27 1990
DIVISION OF
OIL, GAS & MINING

5-2

# DES-BEE-DOVE COAL MINES

EMERY COUNTY, UTAH

## JCT. ROAD FINAL RECLAMATION MAP

UTAH DEPARTMENT OF TRANSPORTATION
DISTRICT FOUR PRICE, UTAH
ROADWAY DESIGN

DESERET COAL ROAD TO WILBURG ~~CO~~ ROAD
PROFILE GRADE SHEET

| | | | |
|---|---|---|---|
| DESIGN R.J.S. 10/81 | CHECK P.L.M. 10/81 | REVIEW | |
| DRAWN S.L.O. 10/81 | CHECK R.J.S. 10/81 | DESIGN | |
| QUANT. | CHECK | R/W | |
| APPROVAL RECOMM. 11/1/82 DATE | DIST. DESIGN ENGINEER | | |
| APPROVED 11/8/82 DATE | DIST. PRE-CONST. ENGR. | EMERY COUNTY | |
| PROJECT NUMBER SP-1759 | | SHEET NO. 11 | |

UTAH POWER & LIGHT COMPANY
DEPARTMENT OF MINING & EXPLORATION

Sheet 2 of 4 | LJG 10/1/84 | Dwg. # CM-10601-DS

FINAL SURVEY — SURVEYED, PLOTTED, AREAS, NOTE BOOK, NO., AREAS CHECKED, BY, DATE

ORIGINAL SURVEY — SURVEYED, PLOTTED, AREAS, NOTE BOOK, NO., AREAS CHECKED, BY, DATE

ALTA 3-FOLD CROSS SECTION FULL SCT
"HI-TRUSCOPE"
PRINTED IN U.S.A.