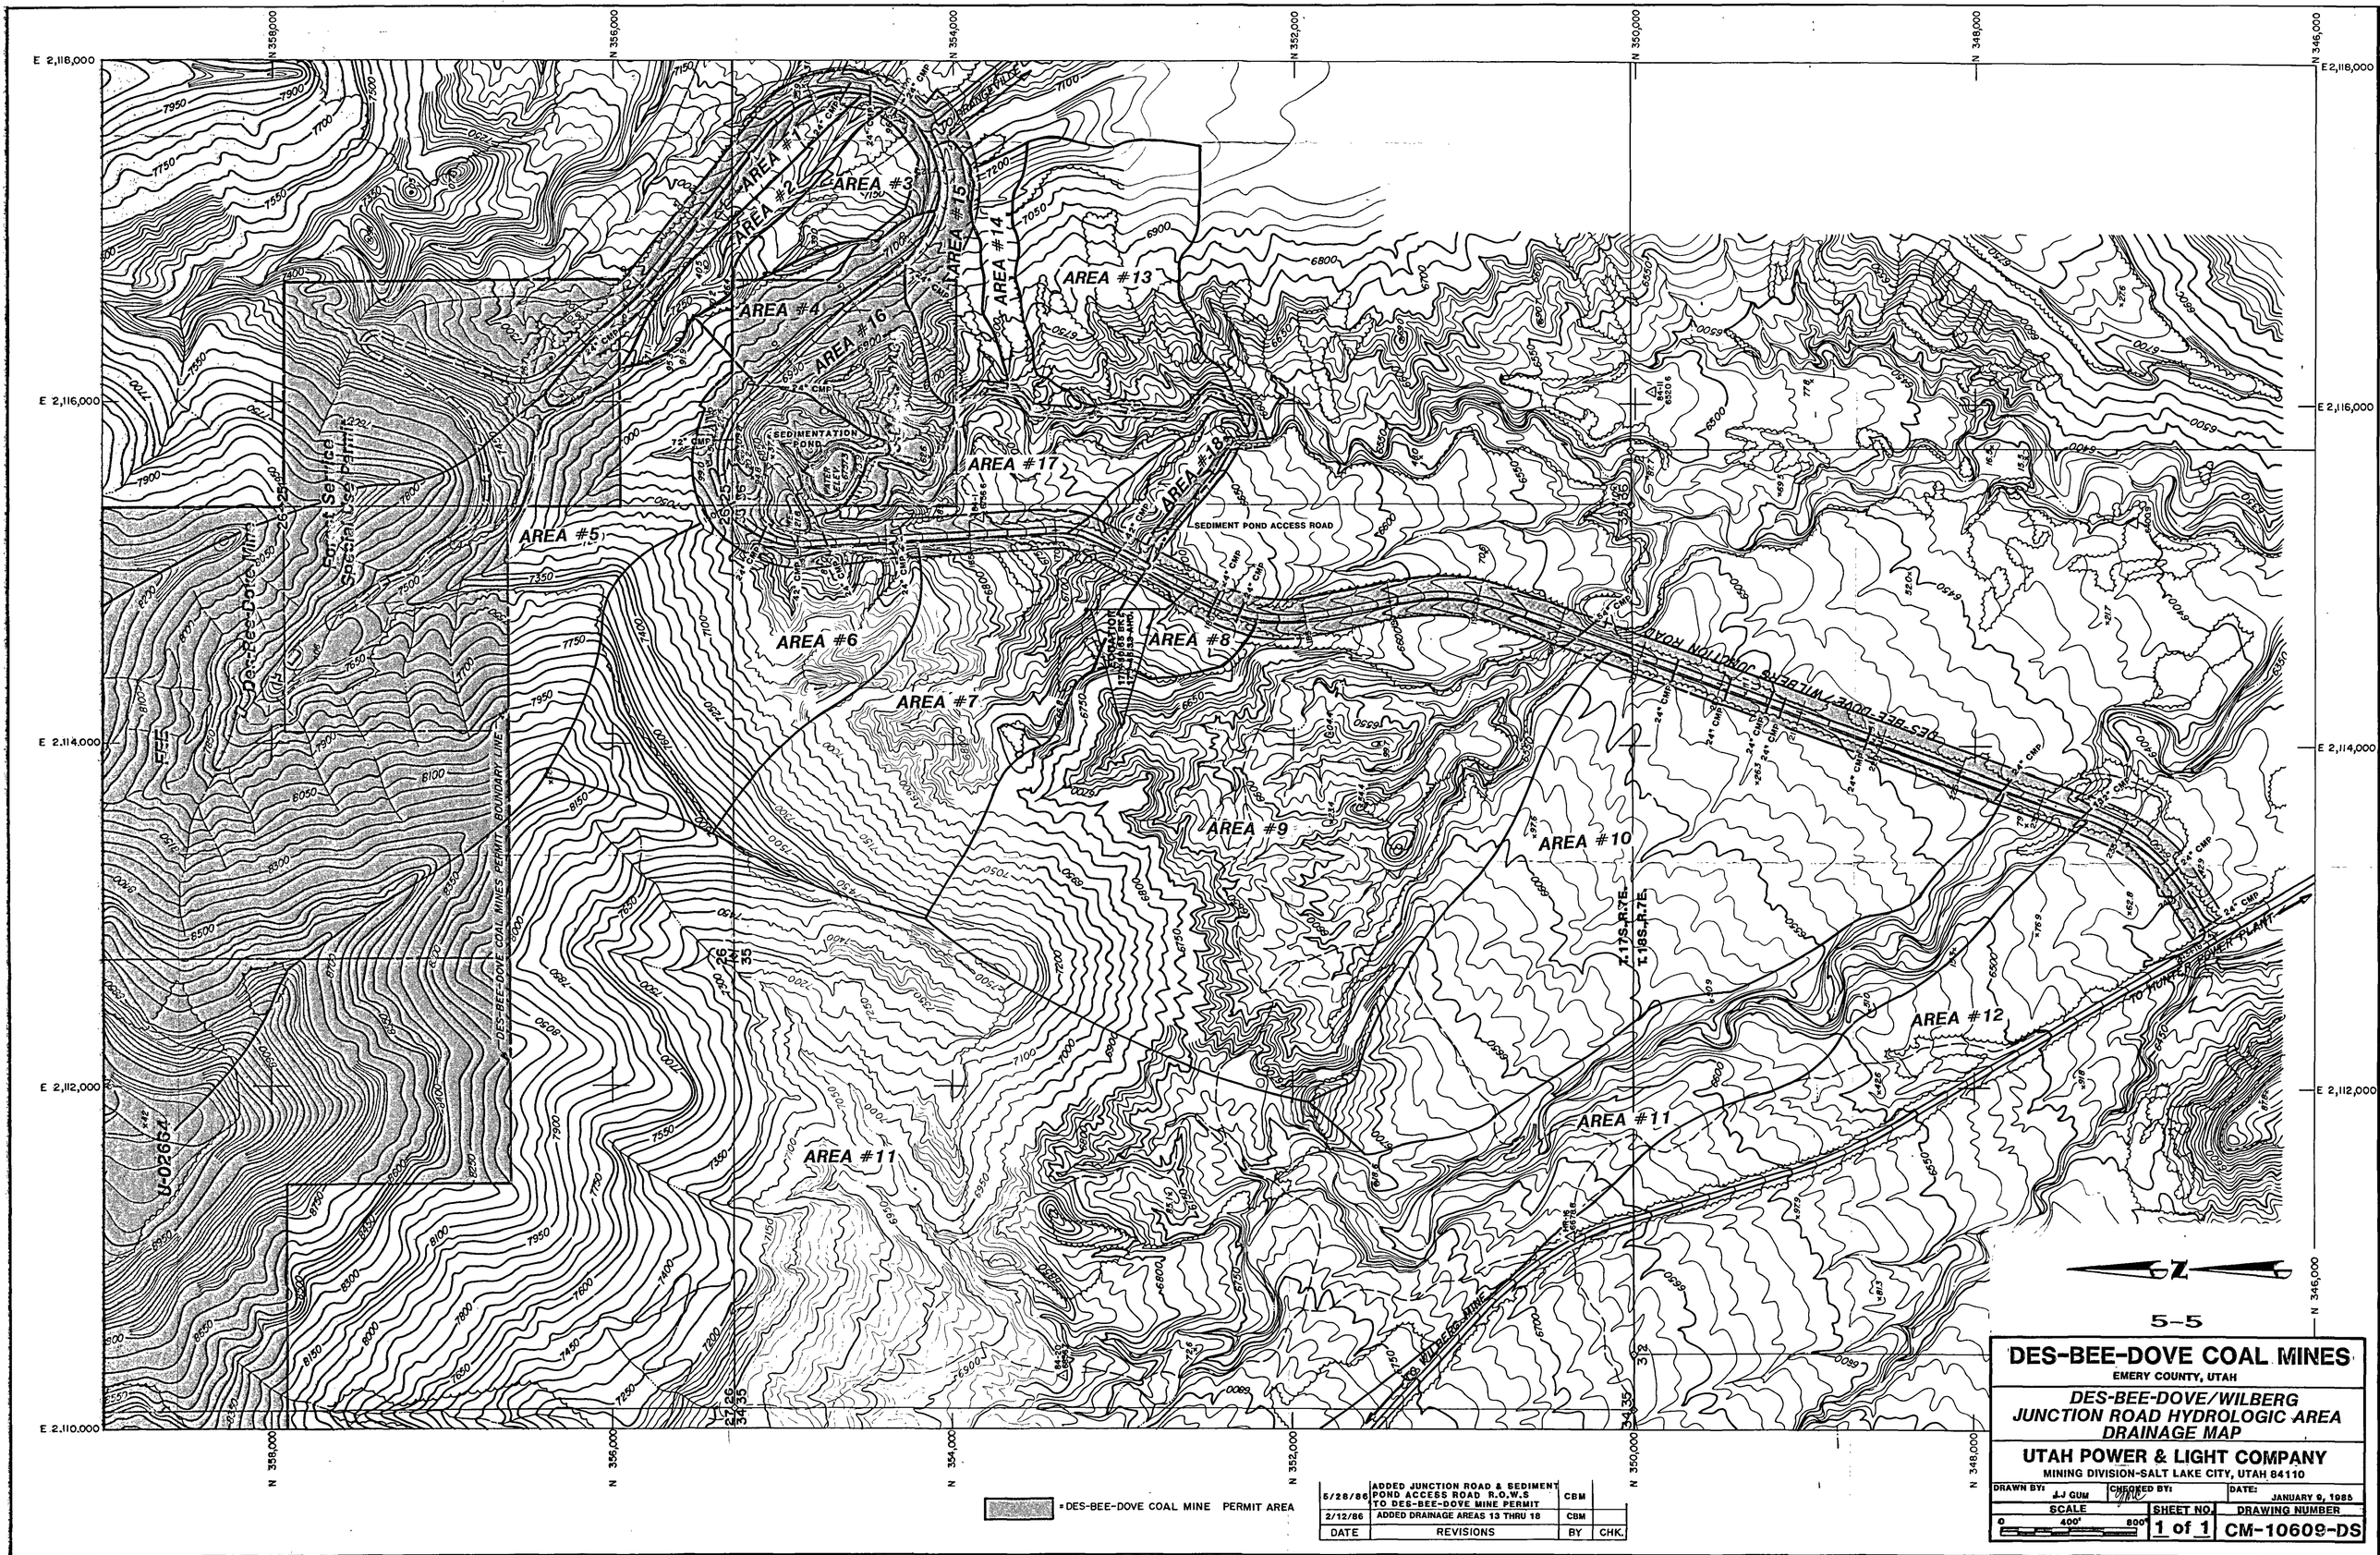

5-5

= DES-BEE-DOVE COAL MINE PERMIT AREA

DATE	REVISIONS	BY	CHK.
5/28/86	ADDED JUNCTION ROAD & SEDIMENT POND ACCESS ROAD R.O.W.S TO DES-BEE-DOVE MINE PERMIT	CBM	
2/12/86	ADDED DRAINAGE AREAS 13 THRU 18	CBM	

DES-BEE-DOVE COAL MINES

EMERY COUNTY, UTAH

DES-BEE-DOVE/WILBERG JUNCTION ROAD HYDROLOGIC AREA DRAINAGE MAP

UTAH POWER & LIGHT COMPANY

MINING DIVISION-SALT LAKE CITY, UTAH 84110

DRAWN BY: J.J GUM	CHECKED BY:	DATE: JANUARY 9, 1985
SCALE 0 400' 800'	SHEET NO. 1 of 1	DRAWING NUMBER CM-10609-DS